STA: 60+51.82
SEE SHEET 5-22E

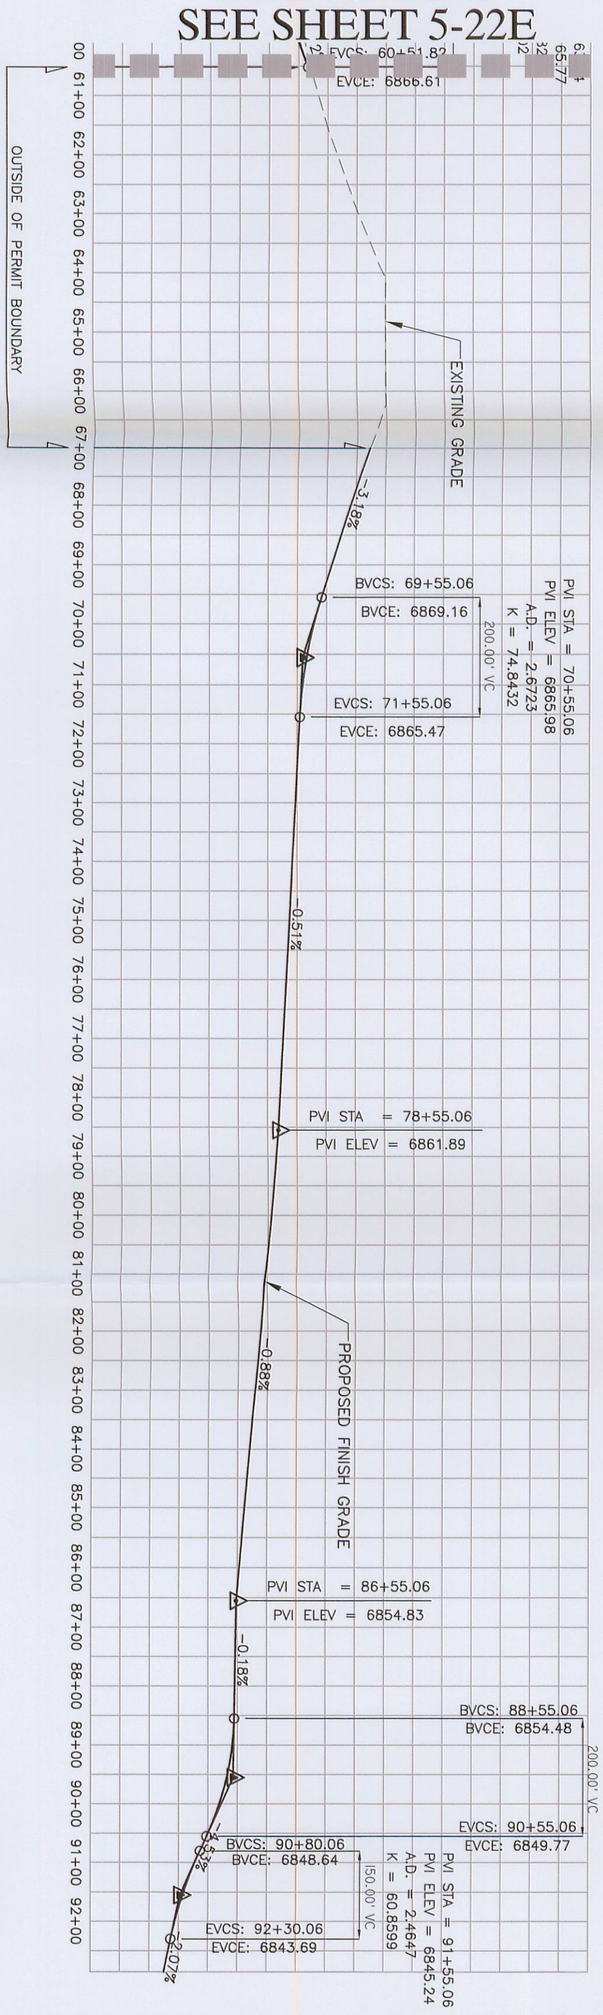

POST MINING ROAD TO WELL – PROFILE

HORIZ: 1" = 2000' VERT: 1" = 200'

STA: 60+51.82
SEE SHEET 5-22F

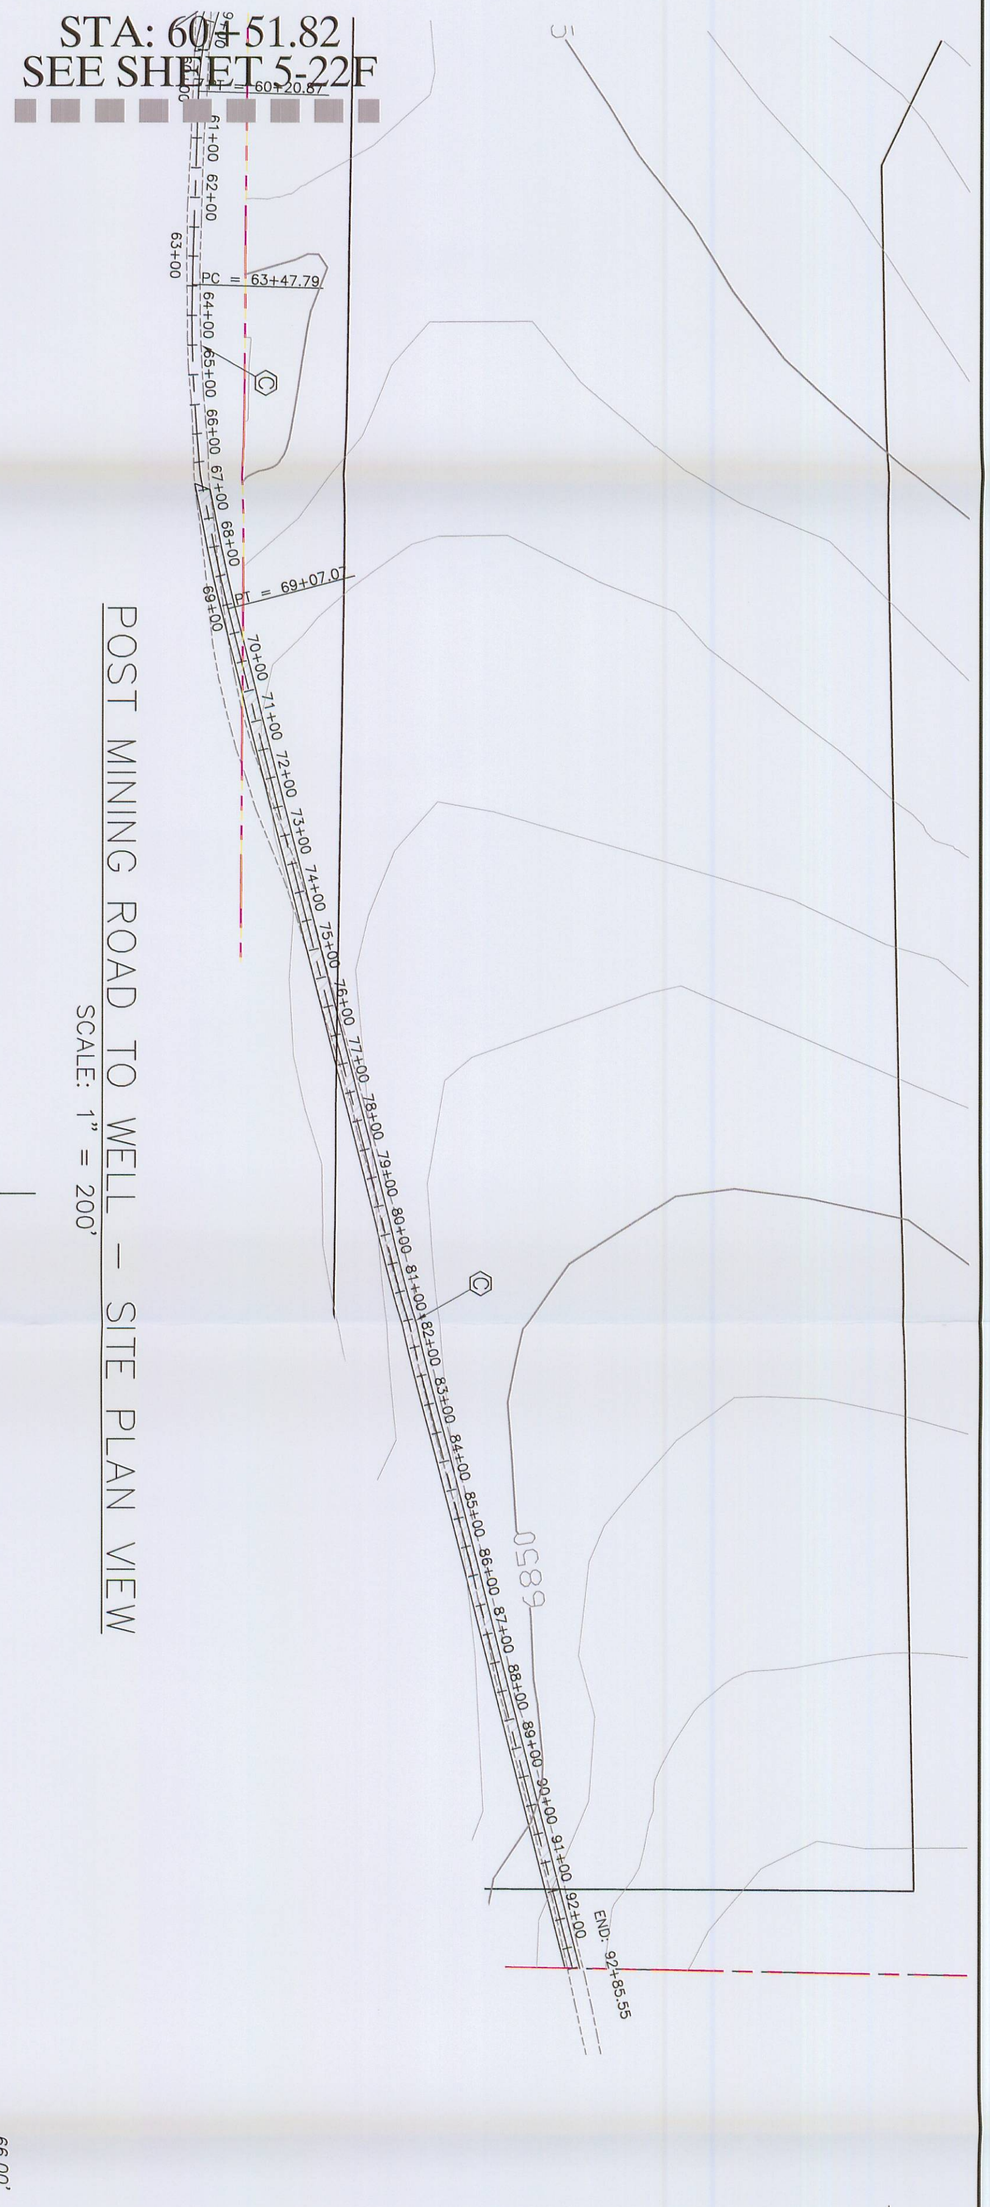

POST MINING ROAD TO WELL – SITE PLAN VIEW

SCALE: 1" = 200'

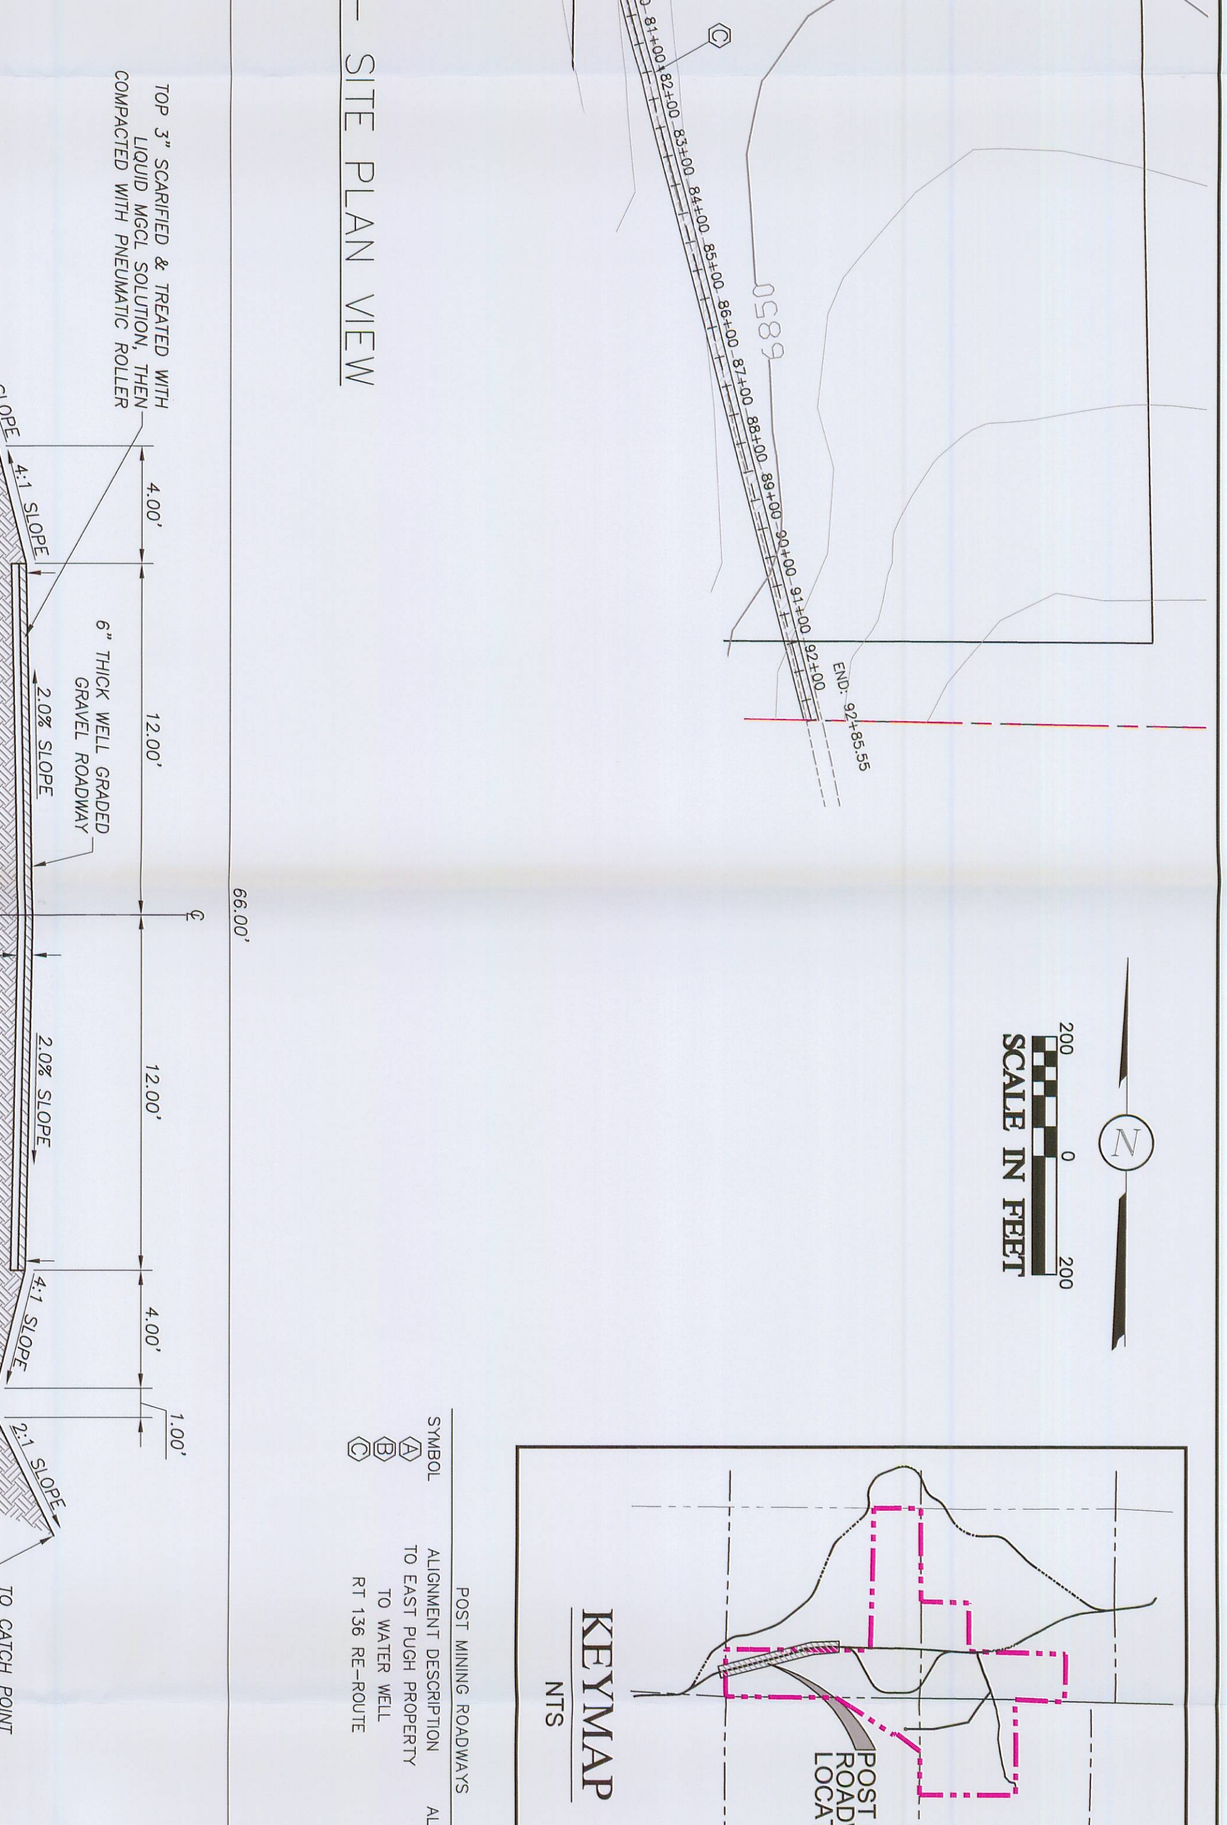

TYPICAL ROADWAY SECTION

NOT TO SCALE

NOTES:
1. MOISTEN SCARIFIED SURFACE @ 0.75 GAL/SY PRIOR TO APPLYING LIQUID MAGNESIUM CHLORIDE SOLUTION.
2. MAGNESIUM CHLORIDE SOLUTION TO BE APPLIED SUCH THAT APPROXIMATELY 1.5 POUNDS OF DRY SOLIDS APPLIED PER SQUARE YARD.

POST MINING ROADWAYS

SYMBOL	ALIGNMENT DESCRIPTION	ALIGNMENT LENGTH
A	TO EAST PUGH PROPERTY	49+90.58
B	TO WATER WELL	25+59.19
C	RT 136 RE-ROUTE	92+85.55

KEYMAP

NTS

SCALE IN FEET
200 0 200

LEGEND:
- PERMIT BOUNDARY
- PRIVATE COAL OWNERSHIP
- COAL RECOVERY LINE
- SECTION LINE
- FOUND SECTION CORNER
- FOUND PROPERTY CORNER
- DIVERSION DITCHES
- PROPOSED SEDIMENT IMPOUNDS
- BERM
- YEAR 1 DISTURBANCE
- YEAR 2 DISTURBANCE
- YEAR 3 DISTURBANCE
- PROPOSED POWERLINE
- CENTERLINE

DRAWN BY:	CHECKED BY:
C. McCOURT G. Grossman	CRM/WES
DRAWING: 5-22F	DATE: 12./03/08
	SCALE: 1" = 200'
JOB NUMBER: 1400	SHEET

REVISIONS

DATE:	BY:

POST MINING ROADWAYS

ROUTE 136 RECLAMATION

COAL HOLLOW PROJECT
ALTON, UTAH

DRAWING: 5-22F

File in:
☐ Confidential
☒ Shelf
☐ Expandable
Refer to Record No 0144 Date 2/18/2009
In C0250003 2008 Folder 3
For additional information Confidential

Registered Professional Engineer
275875-2202
CHRIS R. McCOURT
12-19-08
State of Utah

Alton Coal Development
Coal Hollow Project
463 North 100 West, Suite 1
Cedar City, Utah 84720
Phone (435) 867-5331
Fax (435) 867-1192

RECEIVED
DEC 22 2008
DIV. OF OIL, GAS & MINING