EXHIBIT A

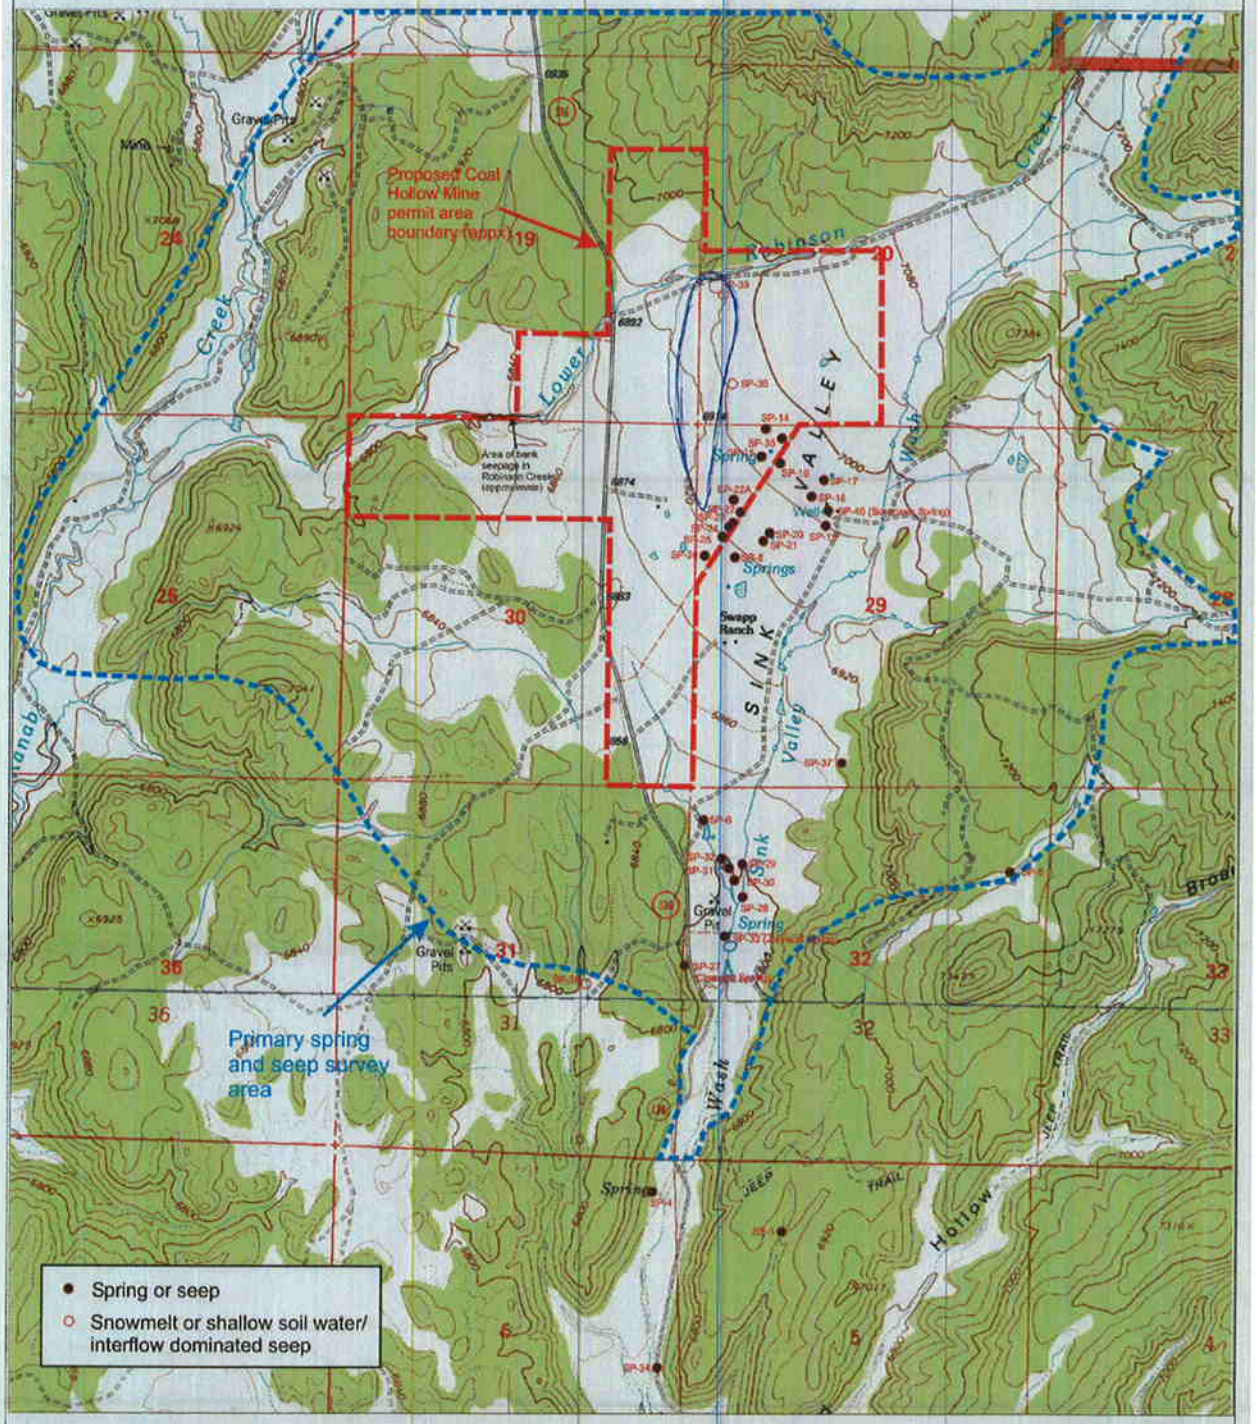

LEGEND:	DRAWN BY:	CHECKED BY:	REVISIONS		SPRING AND SEEP LOCATIONS		
PERMIT BOUNDARY	N. BUTKOVICH	CRM/APC	DATE:	BY:			
COAL LINE BOUNDARY	DRAWING: 7-1	DATE: 6/6/06	2/21/07	NLB			
		SCALE: 1" = 800'	5/20/07	JAS			
			12/18/09	ECP			
	JOB NUMBER: 1400	SHEET			COAL HOLLOW PROJECT ALTON, UTAH		
					DRAWING: 7-1		

Coal Hollow Project
463 North 100 West, Suite 1
Cedar City, Utah 84720
Phone (435)867-5331
Fax (435)867-1192

RECEIVED
DEC 2 2 2009