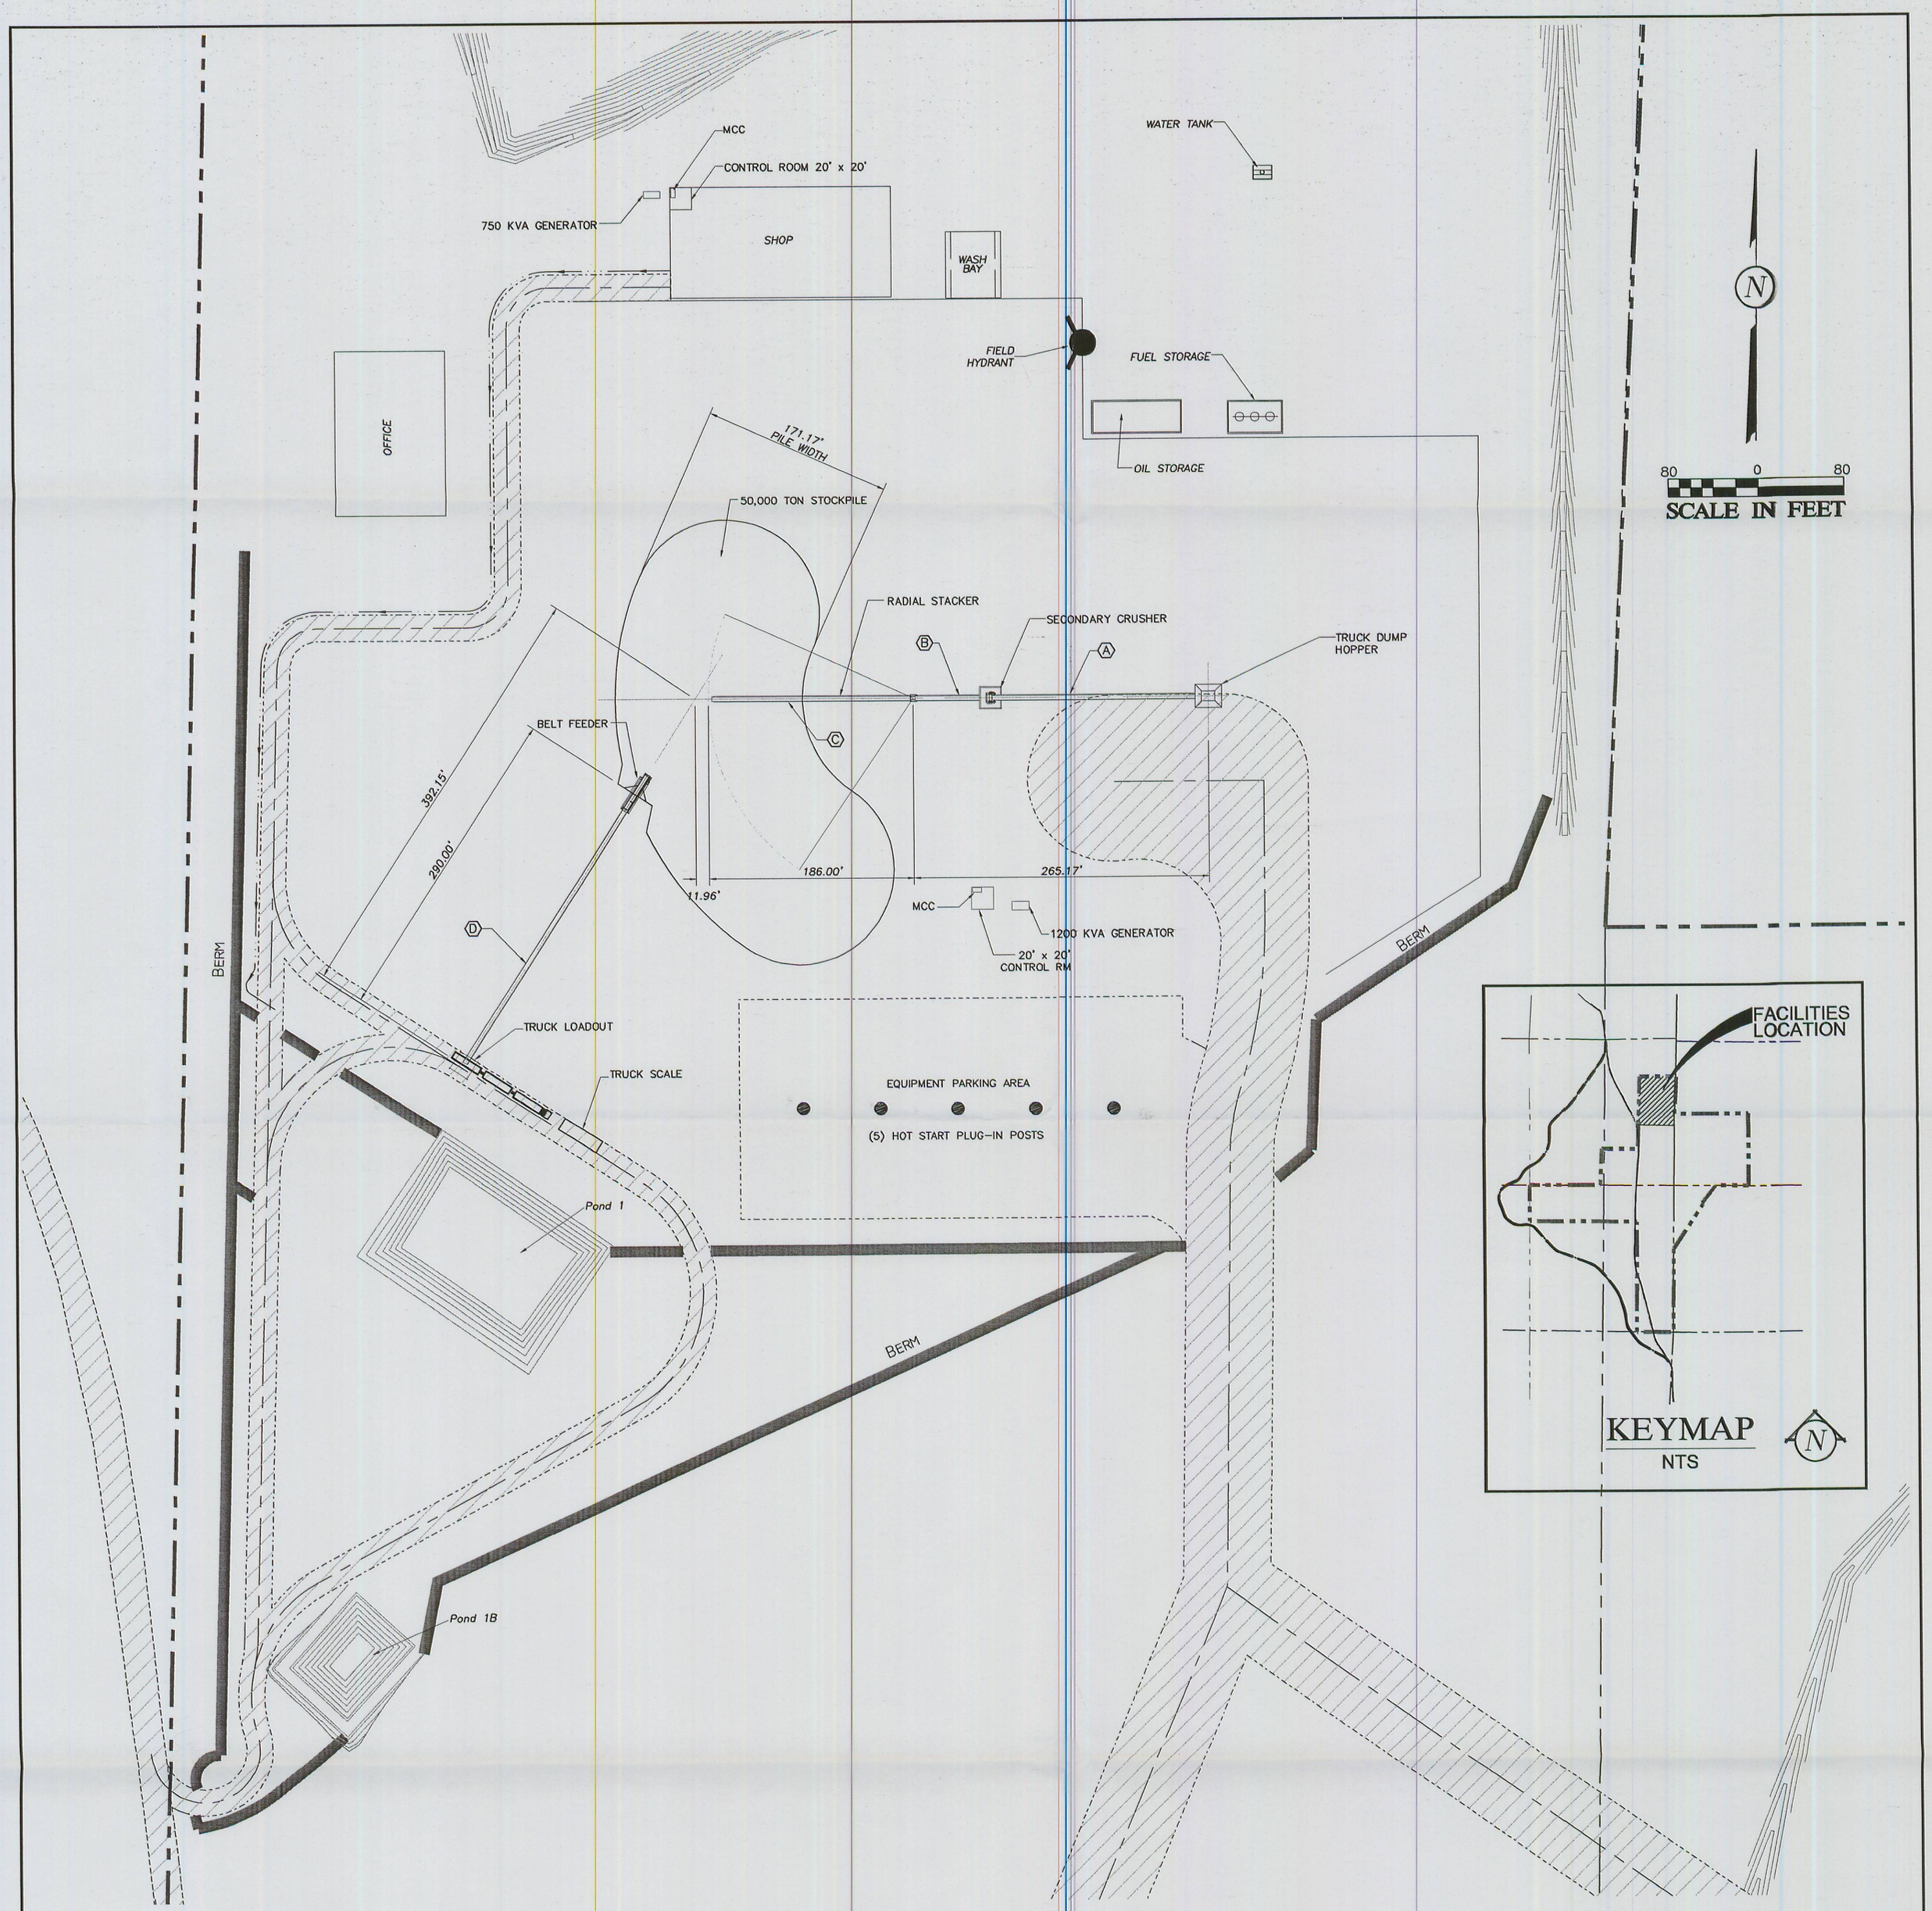

FACILITIES SITE PLAN VIEW

SCALE: 1" = 80'

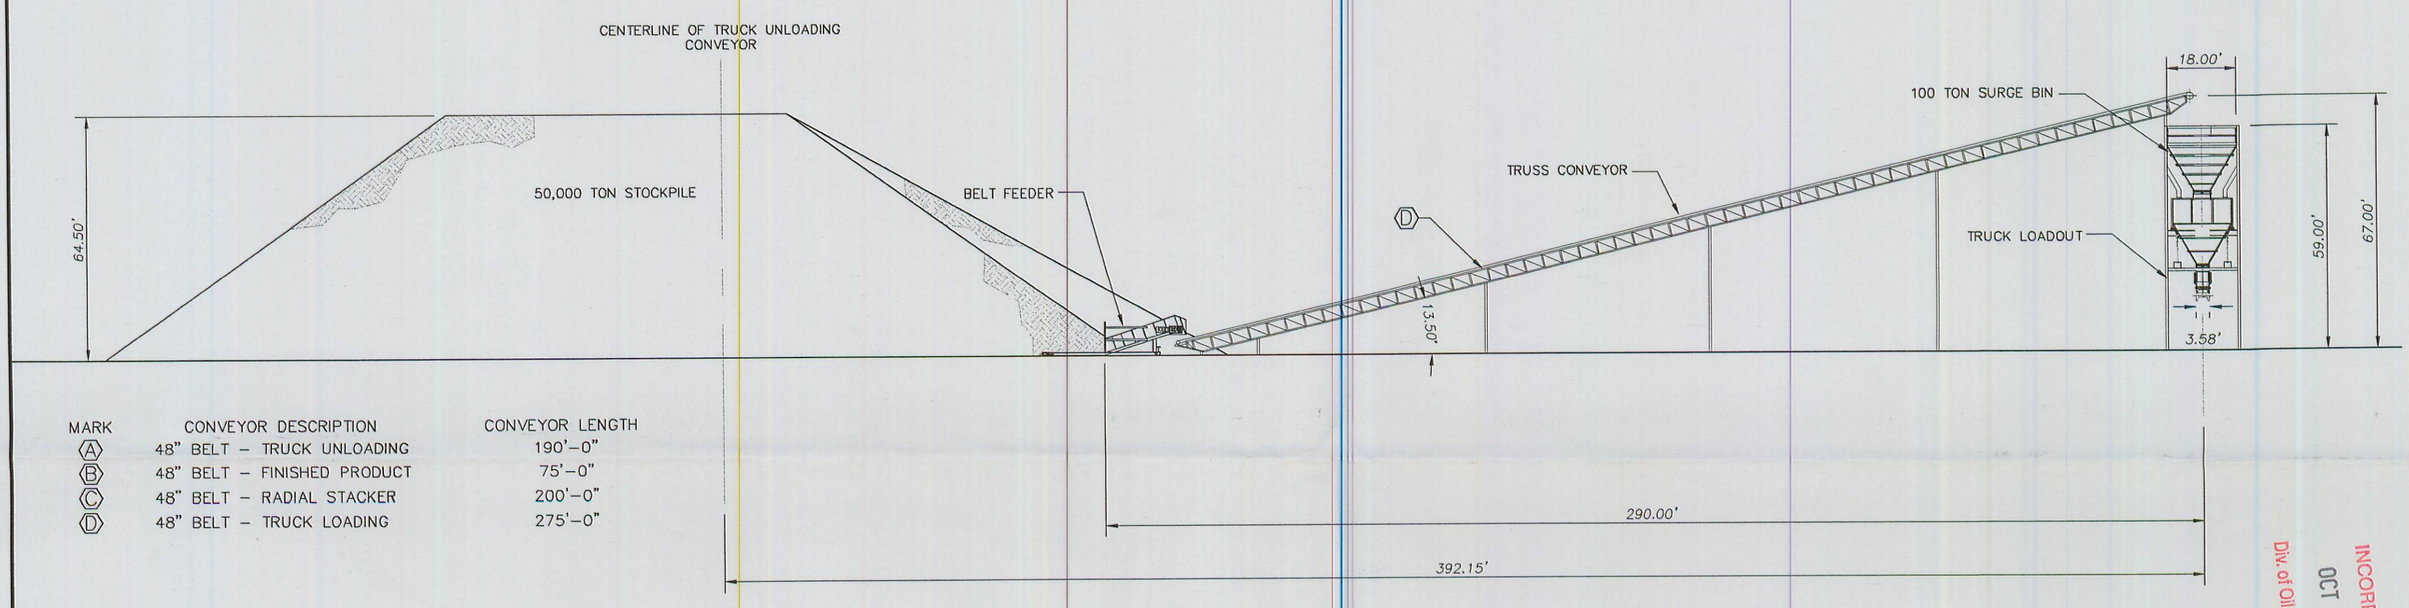

MARK	CONVEYOR DESCRIPTION	CONVEYOR LENGTH
A	48" BELT – TRUCK UNLOADING	190'–0"
B	48" BELT – FINISHED PRODUCT	75'–0"
C	48" BELT – RADIAL STACKER	200'–0"
D	48" BELT – TRUCK LOADING	275'–0"

TRUCK LOADING CONVEYOR ELEVATION

SCALE: 1" = 30'

NOTE: NOT DESIGNED FOR CONSTRUCTION, FOR BONDING PURPOSES ONLY.

INCORPORATED
OCT 15 2009
Div. of Oil, Gas & Mining

LEGEND:
- PROJECT AREA
- PRIVATE COAL OWNERSHIP
- COAL RECOVERY LINE
- SECTION LINE
- FOUND SECTION CORNER
- FOUND PROPERTY CORNER
- DIVERSION DITCHES
- PROPOSED SEDIMENT IMPOUNDS
- BERM
- YEAR 1 DISTURBANCE
- YEAR 2 DISTURBANCE
- YEAR 3 DISTURBANCE
- PROPOSED POWERLINE
- CENTERLINE

DRAWN BY:	CHECKED BY:
C. McCOURT G. Grossman	CRM/WES
DRAWING: 5–4	DATE: 11/10/08
	SCALE: 1" = 80'
JOB NUMBER: 1400	SHEET

REVISIONS	
DATE:	BY:

FACILITIES & STRUCTURES

LOADOUT

COAL HOLLOW PROJECT
ALTON, UTAH

DRAWING: 5-4

Registered Professional Engineer
354279-2202
WILLIAM E. SPITZENBERG
12/08/08
State of Utah

Alton Coal Development
Coal Hollow Project

463 North 100 West, Suite 1
Cedar City, Utah 84720
Phone (435) 867-5331
Fax (435) 867-1192

RECEIVED
DEC 22 2008
DIV. OF OIL, GAS & MINING

C:\documents and settings\glenn\my documents\8071011 Alton Coal Development\dwg\5-4_5-5_5-6B.dwg, 12/5/2008 1:48:09 PM, glenn, \\BULLOCHISO1\Xerox Wide Format Print System 8830