PERMIT AREA BOUNDARY

AREA OF FUTURE REJECT PILE (FOCUS OF INITIAL RECLAMATION EFFORTS)

APPROXIMATE BOUNDARY FOR RECLAMATION VOLUME CALCULATIONS, WITH REJECT PILE CALCULATIONS TO THE WEST OF THIS LINE AND ACCESS ROAD CALCULATIONS TO THE SOUTH OF THIS LINE

PERMIT AREA BOUNDARY

AREA OF CURRENT ACCESS ROAD (TO BE RECLAIMED FROM NORTH TO SOUTH AFTER THE REJECT PILE AREA IS RECLAIMED)

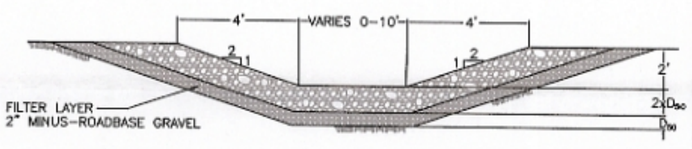

RECLAMATION CHANNEL CROSS SECTION
(SEE TABLE 7-3 FOR INDIVIDUAL CHANNEL WIDTHS)
NTS

INCORPORATED
AUG 11 2016
Div. of Oil, Gas & Mining

REGISTERED PROFESSIONAL ENGINEER
No. 168246
RICHARD B. WHITE
STATE OF UTAH

LEGEND

- 8140 — EXISTING MAJOR CONTOUR (10 FOOT)
- EXISTING MINOR CONTOUR (2 FOOT)
- 8140 — RECLAMATION MAJOR CONTOUR (10 FOOT)
- RECLAMATION MINOR CONTOUR (2 FOOT)
- DISTURBED AREA BOUNDARY
- RECLAMATION CHANNEL (RC-1 THROUGH RC-11)
- A — A' CROSS SECTION LOCATION (SEE PLATES 5-4 AND 5-5)
- APPROX. BOUNDARY OF PHASE I RECLAMATION GRADING AND REVEGETATION. FINAL RECLAMATION CHANNELS TO BE INSTALLED IN THIS AREA DURING PHASE II RECLAMATION. ALL AREAS OUTSIDE THIS BOUNDARY TO BE RECLAIMED DURING PHASE II RECLAMATION
- TEMPORARY RECLAMATION CHANNEL, TO BE INSTALLED DURING PHASE I RECLAMATION AND REMOVED DURING PHASE II RECLAMATION

N

0' 100'

REVISION	
DATE	BY

BRC Wellington, LLC

RECLAMATION PLAN MAP

DEER CREEK WASTE ROCK SITE

DRAWN BY: KHB	DATE: AUG 2016	SCALE: 1"=100'
APPROVED BY: RBW	PROJ NUMBER: UC1461\05	DRAWING OR MAP NUMBER PLATE 5-3