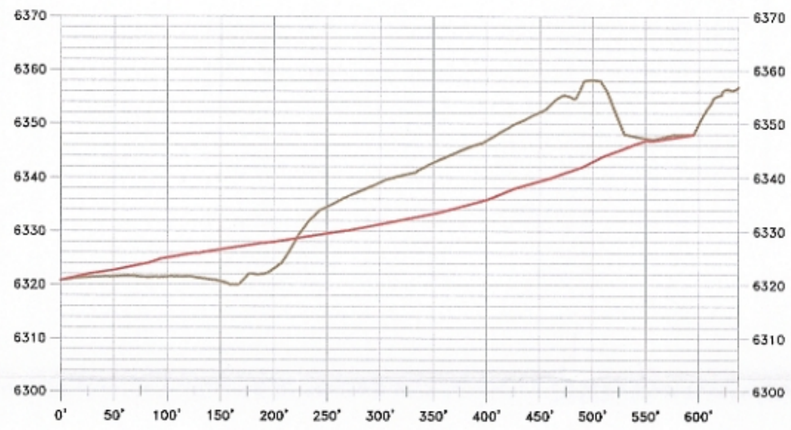

SECTION AA

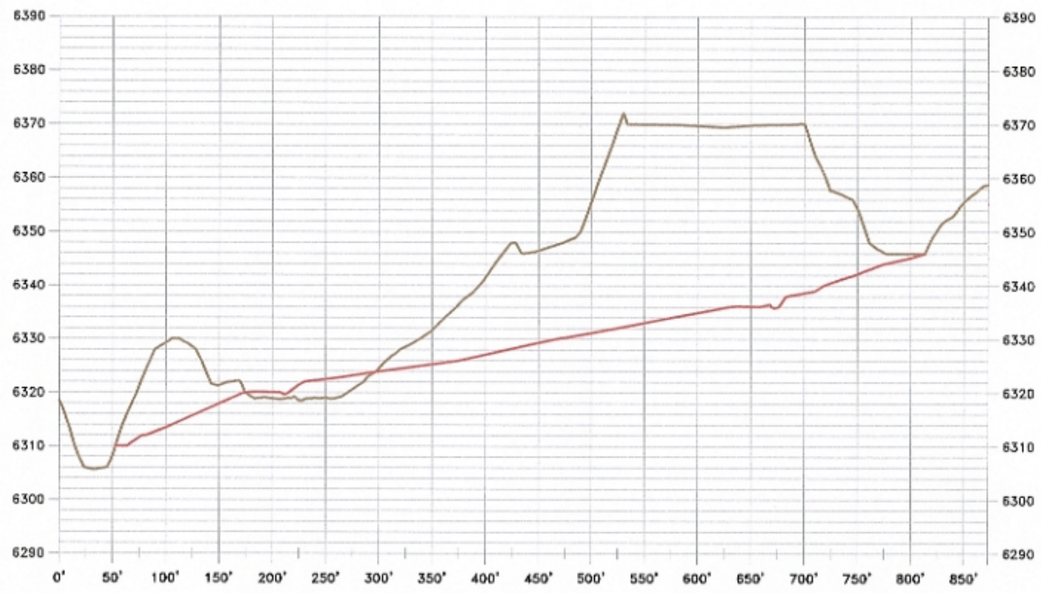

SECTION BB

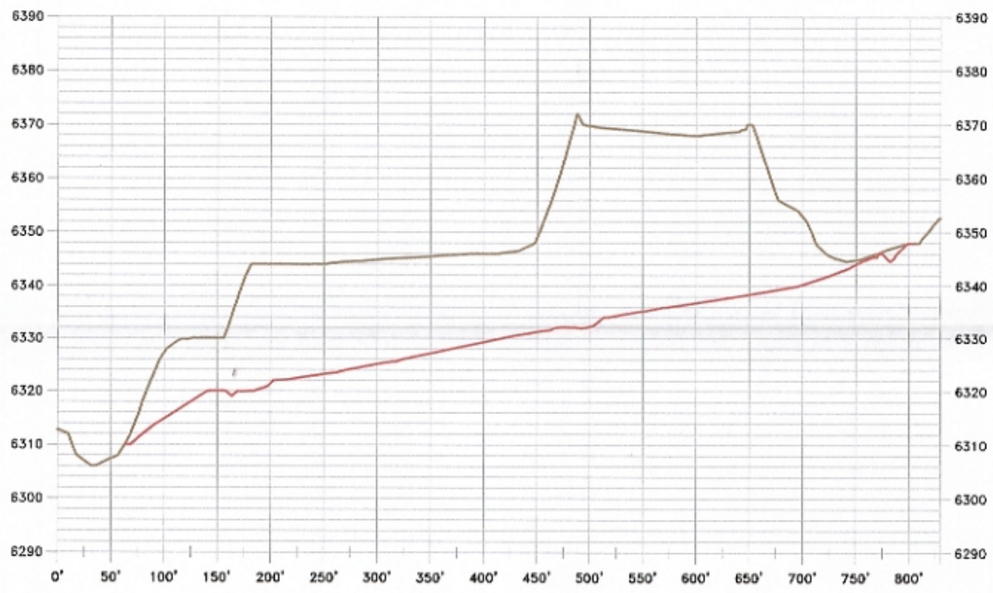

SECTION CC

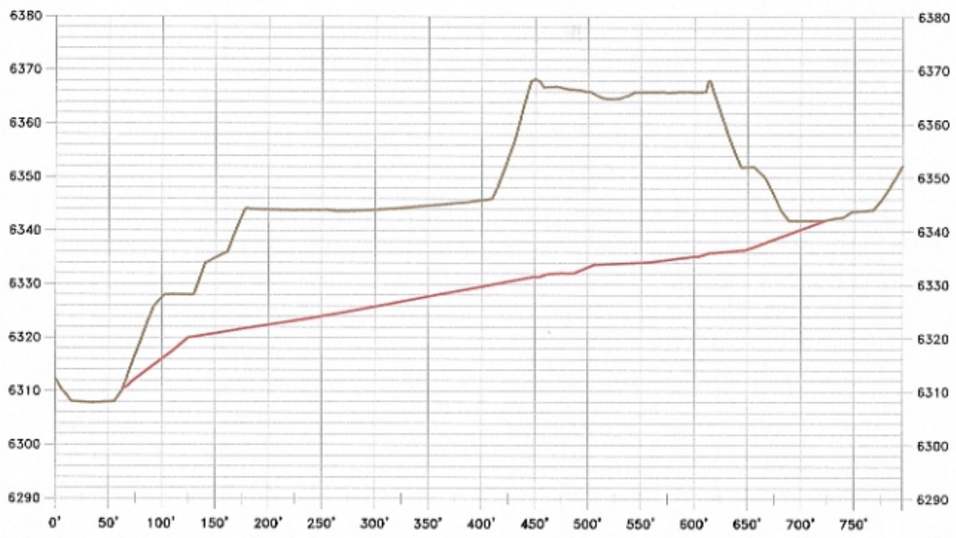

SECTION DD

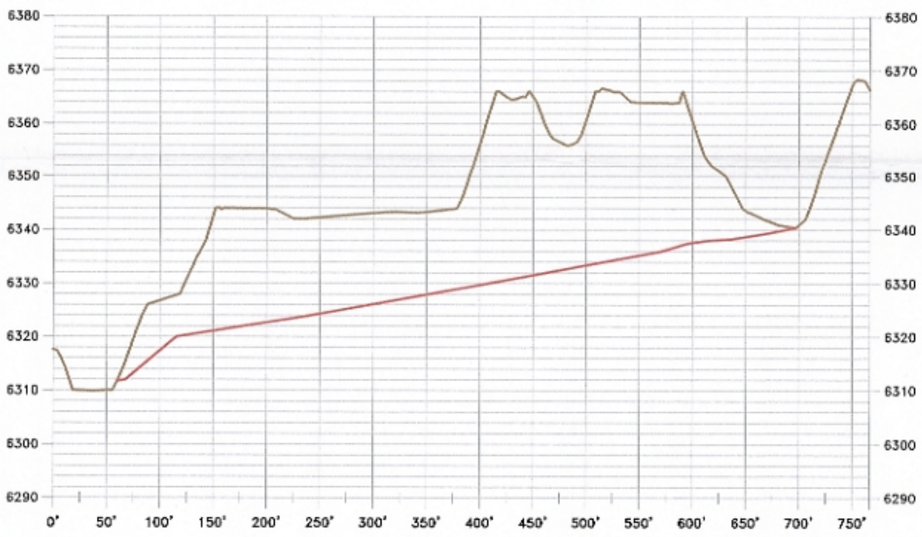

SECTION EE

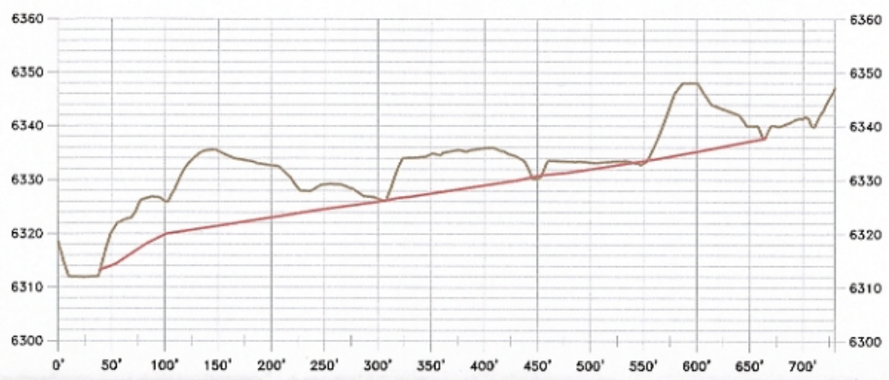

SECTION FF

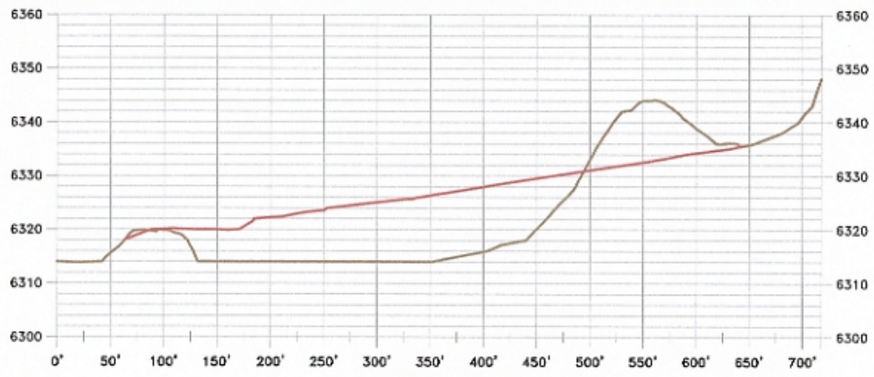

SECTION GG

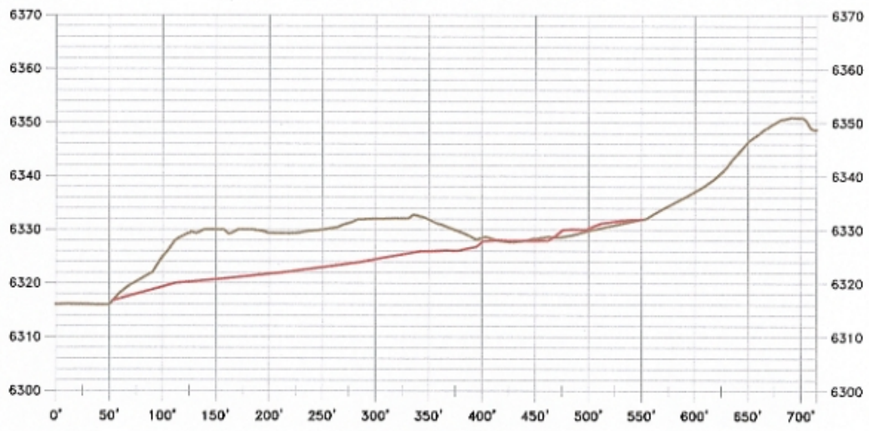

SECTION HH

LEGEND

EXISTING GROUND SURFACE

RECLAMATION GROUND SURFACE

HORZ. 1"=100'
VERT. 1'=20'

INCORPORATED
AUG 11 2016
Div. of Oil, Gas & Mining

REGISTERED PROFESSIONAL ENGINEER
No. 168246
RICHARD B. WHITE
STATE OF UTAH

REVISION	
DATE	BY

BRC Wellington, LLC

PILE RECLAMATION
CROSS SECTIONS

DEER CREEK WASTE ROCK SITE

DRAWN BY: KHB	DATE: AUG 2016	SCALE: HORZ: 1"=100' VERT: 1"=20'
APPROVED BY: RBW	PROJ NUMBER: UC1461\05	DRAWING OR MAP NUMBER PLATE 5-5