HAUL ROAD TYPICAL CROSS SECTION
NTS

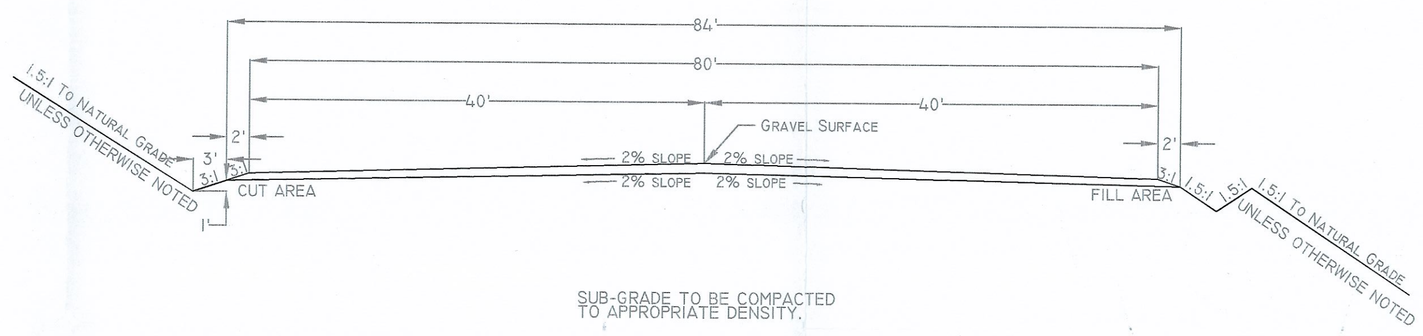

SUB-GRADE TO BE COMPACTED TO APPROPRIATE DENSITY.

18" OF CRUSHED ROCK OR GRAVEL TO BE PLACED

POSTMINING ROAD TYPICAL CROSS SECTION
NTS

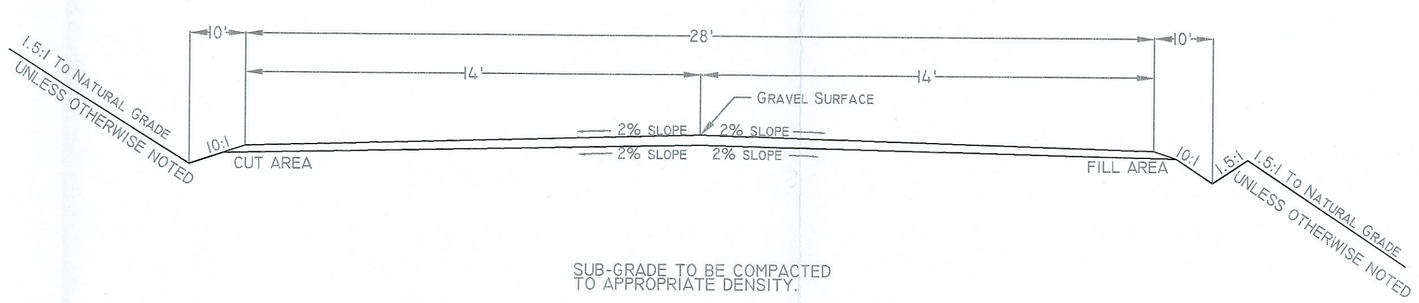

SUB-GRADE TO BE COMPACTED TO APPROPRIATE DENSITY.

MIN. 6" OF CRUSHED ROCK OR GRAVEL TO BE PLACED

TYPICAL BACK FILL DETAIL
(NTS)

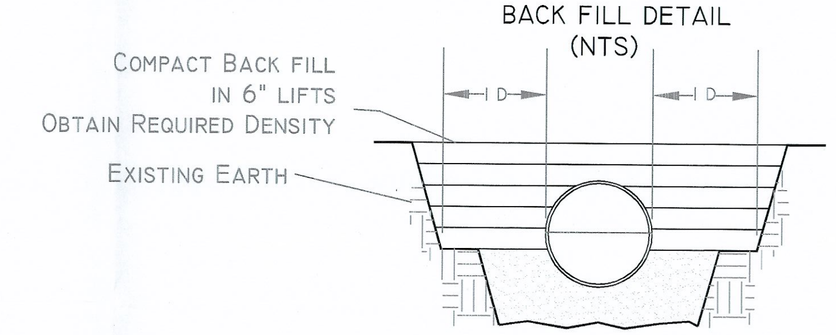

EARTHEN BERM DETAIL
(NTS)

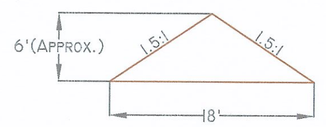

BERM TO BE PLACED ON ALL ACTIVE HAUL ROADS AND ACCESS ROADS

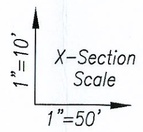

INCORPORATED
FEB 02 2016
Div. of Oil, Gas & Mining

Alton Coal Development
Coal Hollow Project
463 North 100 West, Suite 1
Cedar City, Utah 84720
Phone (435)867-5331
Fax (435)867-1192

POSTMINING & PRIMARY ROADWAYS TYP. SECTIONS & DETAILS

COAL HOLLOW PROJECT
ALTON, UTAH

DRAWING: 5-63

REVISIONS	
DATE:	BY:
12/15/15	AC

DRAWN BY: A. CHRISTENSEN	CHECKED BY: DG
DRAWING: 5-63	DATE: 4/10/15
	SCALE: NTS
JOB NUMBER: 1400	SHEET