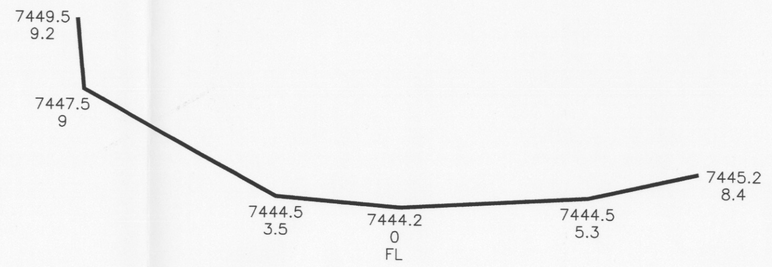

2+00

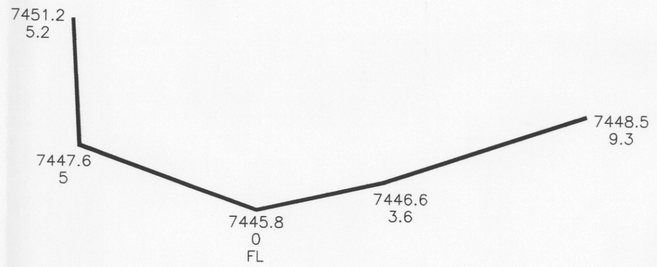

1+54

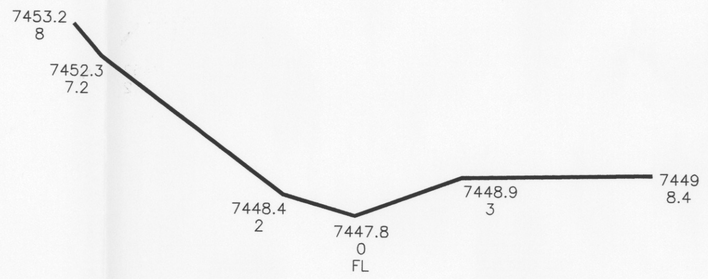

1+24

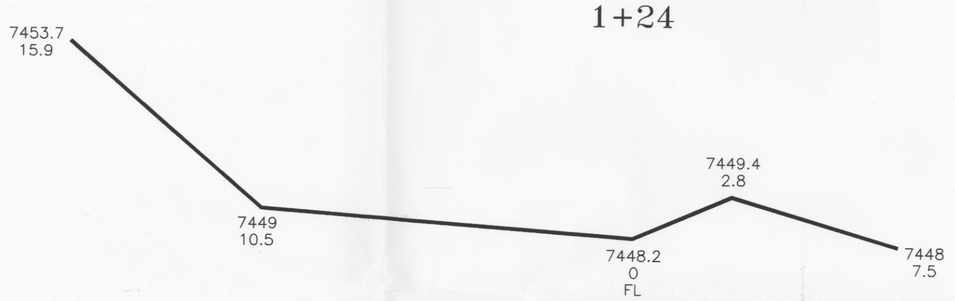

1+00

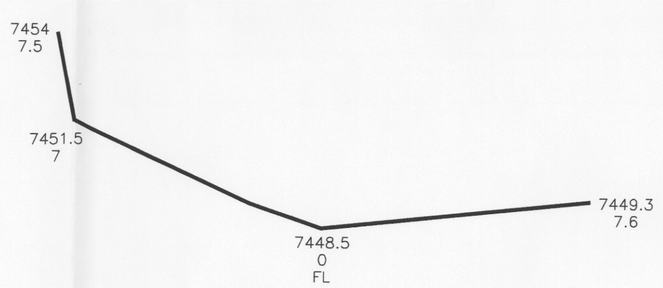

0+50

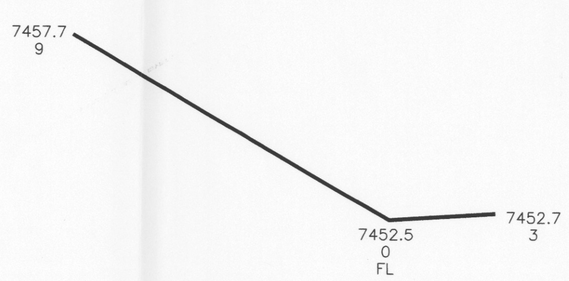

0+00

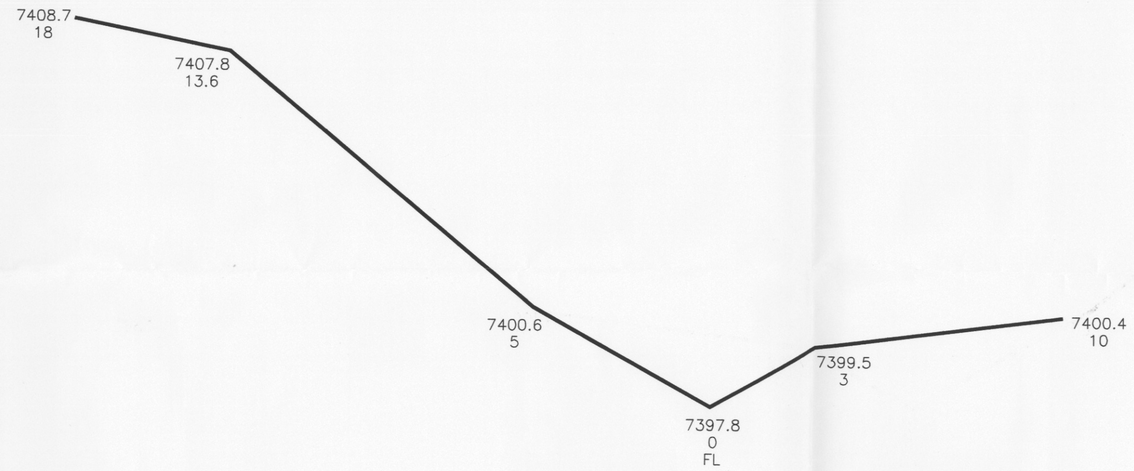

5+00

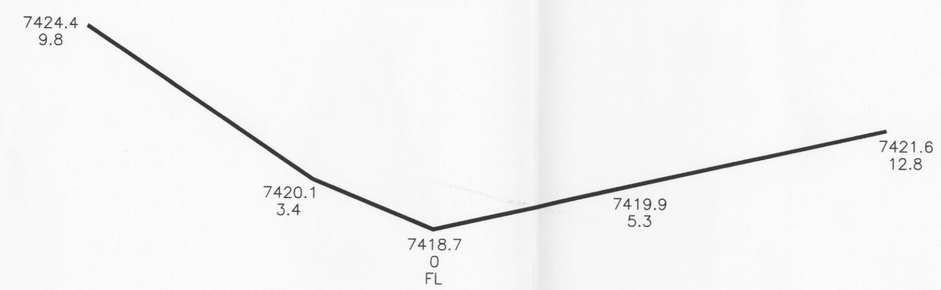

4+40

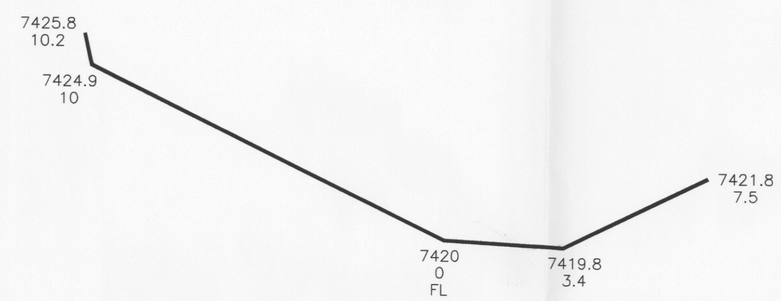

3+75

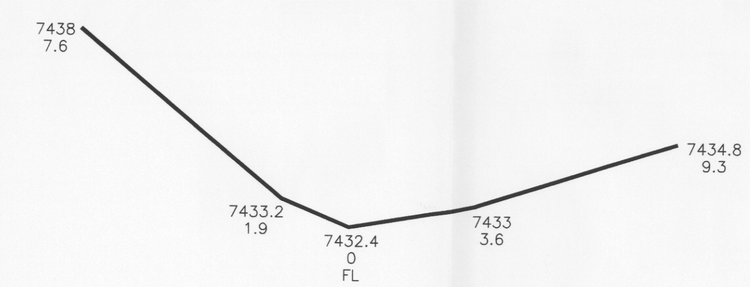

3+00

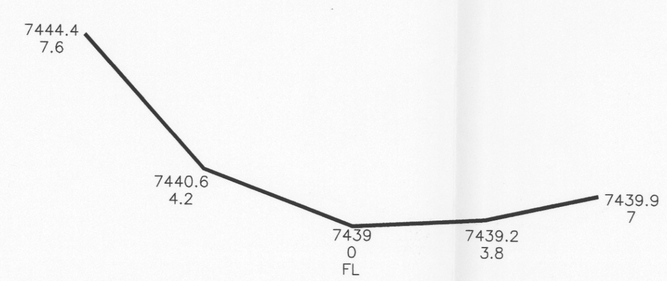

2+60

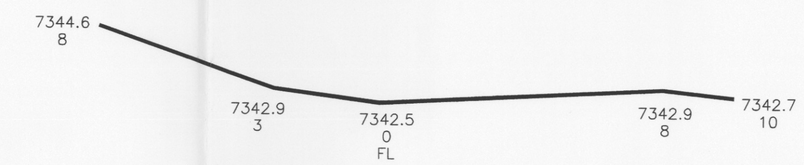

7+72
Proposed Channel Change

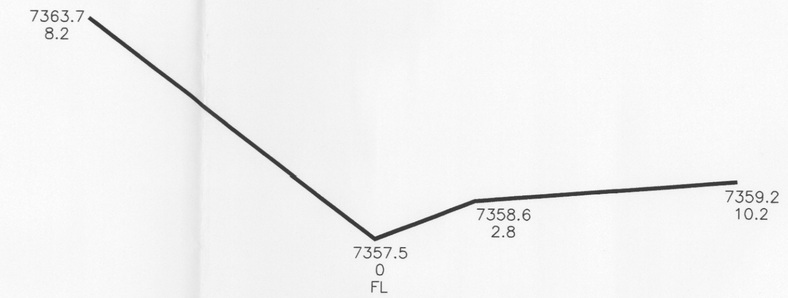

7+12

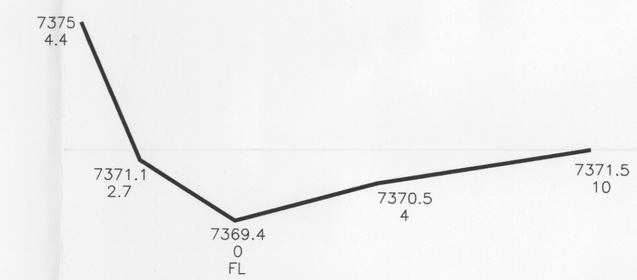

6+62

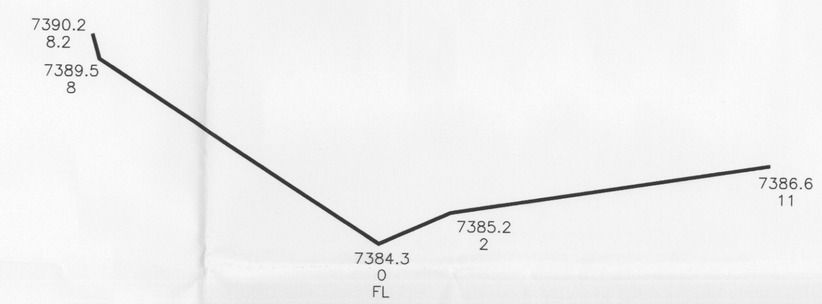

6+00

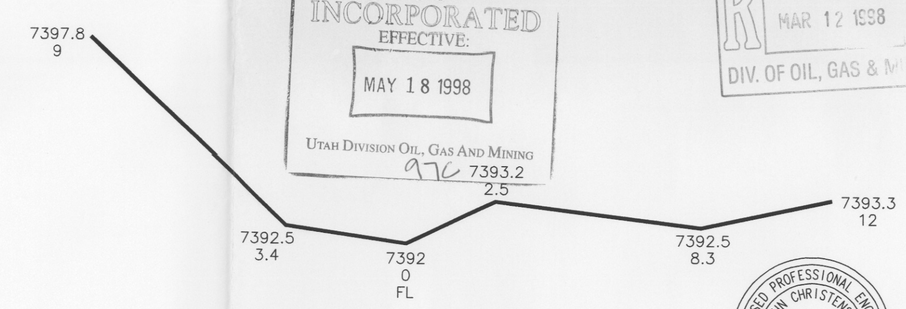

5+30

NOTE:
REFER TO DRAWING #CM-10828-CP
FOR LOCATIONS OF CROSS SECTIONS

INCORPORATED
EFFECTIVE:
MAY 18 1998
UTAH DIVISION OIL, GAS AND MINING
9/6

RECEIVED
MAR 12 1998
DIV. OF OIL, GAS & MINING

LICENSED PROFESSIONAL ENGINEER
JOHN CHRISTENSEN
No. 165651
STATE OF UTAH

I, JOHN CHRISTENSEN BEING A REGISTERED PROFESSIONAL ENGINEER IN THE STATE OF UTAH, DO HEREBY CERTIFY THAT THE INFORMATION CONTAINED ON THIS DRWAING IS TRUE AND ACCURATE TO THE BEST OF MY KNOWLEDGE AND BELIEF.

JOHN CHRISTENSEN NO. 165651 — DATE 1/27/98

CAD FILE NAME/DISK#: CM10827

4-9

ENERGY WEST
MINING COMPANY
HUNTINGTON, UTAH 84528

COTTONWOOD FAN PORTAL
DIVERSION DITCH #UD3
CROSS SECTIONS

DATE	REVISIONS	BY	CHK.
6-27-97	REMOVED WATER BARS & FINAL RECLAMATION	KL	

DRAWN BY: *K. LARSEN*
SCALE: *1"=3'*
DATE: *8-16-89*
DRAWING #: *CM-10827-CP*
SHEET 1 OF 1
REV.