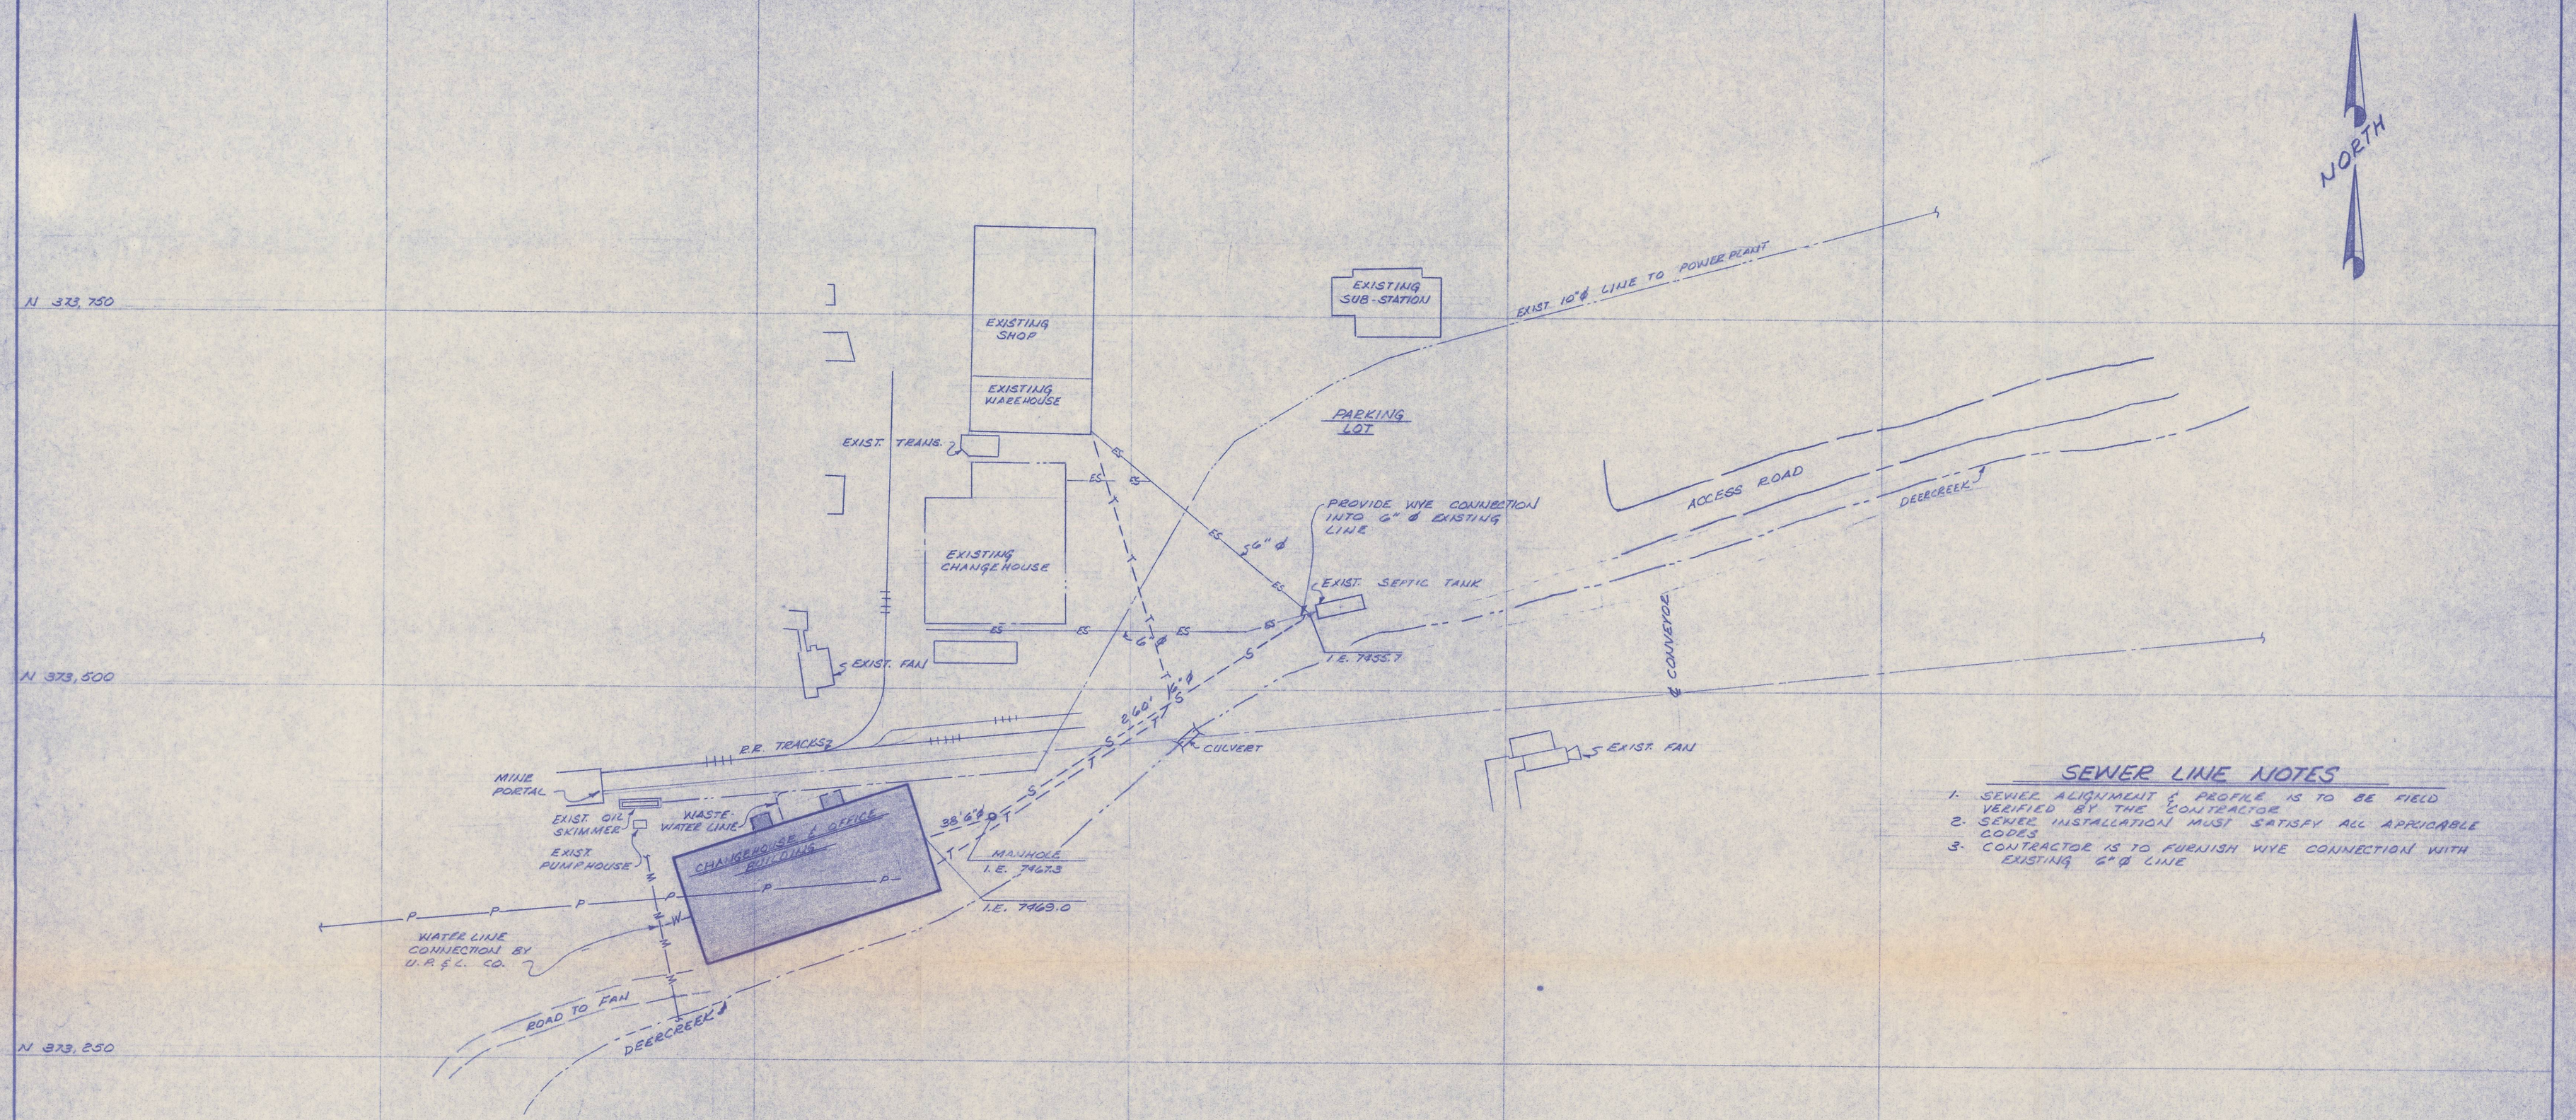

SEWER LINE NOTES

1. SEWER ALIGNMENT & PROFILE IS TO BE FIELD VERIFIED BY THE CONTRACTOR
2. SEWER INSTALLATION MUST SATISFY ALL APPLICABLE CODES
3. CONTRACTOR IS TO FURNISH WYE CONNECTION WITH EXISTING 6"Ø LINE

LEGEND

—T—T—T—	NEW TELEPHONE LINE
—S—S—	NEW 6"Ø SANITARY SEWER W/ MANHOLES
	EXIST. 10"Ø PVC. WASTEWATER LINE
—W—W—W—	WATER SUPPLY LINE
	WASTE WATER LINE
—P—P—P—	OVERHEAD POWER LINE BY U.P.&L. CO.
—ES—ES—	EXISTING SEWER LINE
—M—M—	6"Ø WATER MAIN BY U.P.&L. CO.

SITE PLAN (1"=50')

3-10

MK	DATE	DESCRIPTION OF REVISION	MK	DATE	DESCRIPTION OF REVISION

ROBERTS & SCHAEFER Company
ENGINEERS AND CONTRACTORS
CHICAGO – SALT LAKE CITY

SITE PLAN	MADE BY BENSON	SCALE 1"=50'	DATE 1-25-78
DEER CREEK MINE CHG. HSE. & OFF. BLDG.	CHECKED BY JGE	DIRECTED BY TSS	7750-C1
UTAH POWER & LIGHT COMPANY	APPROVED BY PAUL WHEELWRIGHT		
HUNTINGTON CANYON, UTAH			

THIS DRAWING IN DESIGN AND DETAIL IS OUR PROPERTY AND MUST NOT BE USED EXCEPT IN CONNECTION WITH OUR WORK. ALL RIGHTS OF DESIGN OR INVENTION ARE RESERVED.

DYBORNE'S 175 H