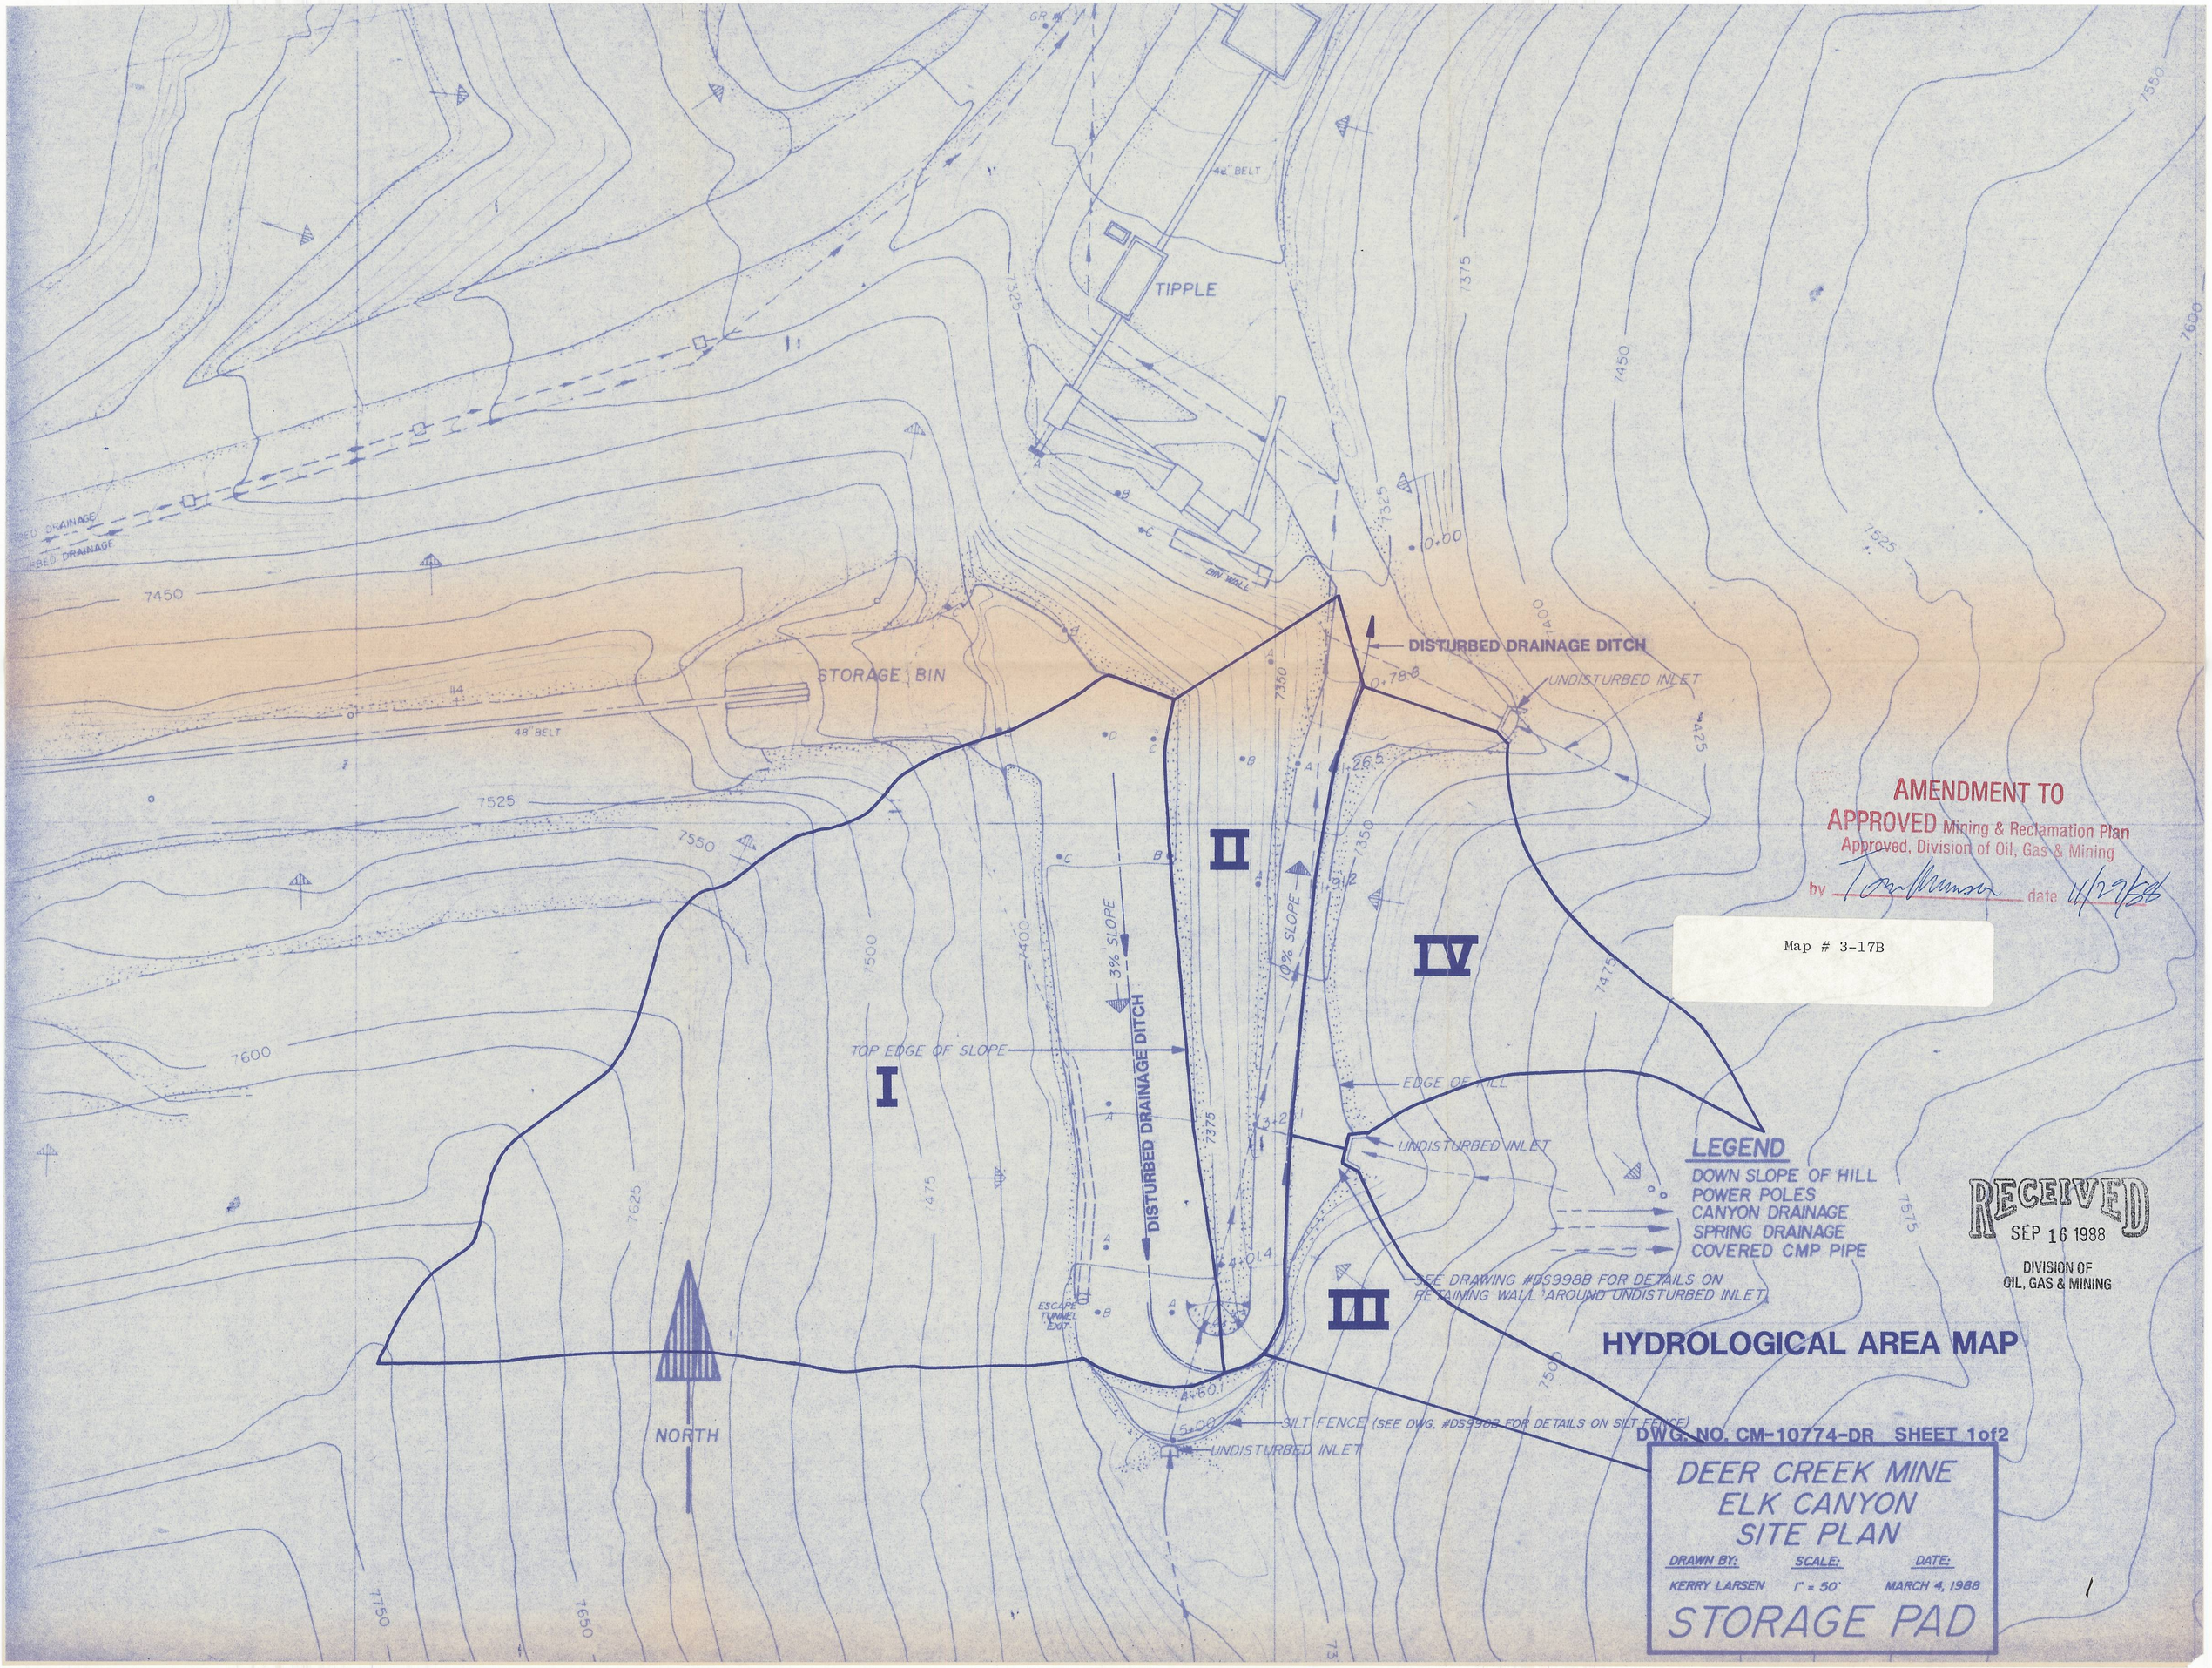
TIPPLE
42" BELT
BIN WALL
STORAGE BIN
48" BELT
DISTURBED DRAINAGE DITCH
UNDISTURBED INLET
TOP EDGE OF SLOPE
3% SLOPE
10% SLOPE
EDGE OF HILL
SEE DRAWING #DS998B FOR DETAILS ON RETAINING WALL AROUND UNDISTURBED INLET
SILT FENCE (SEE DWG. #DS998B FOR DETAILS ON SILT FENCE)
ESCAPE TUNNEL EXIT
NORTH
I
II
III
IV
LEGEND
DOWN SLOPE OF HILL
POWER POLES
CANYON DRAINAGE
SPRING DRAINAGE
COVERED CMP PIPE
HYDROLOGICAL AREA MAP
DWG. NO. CM-10774-DR SHEET 1of2
DEER CREEK MINE
ELK CANYON
SITE PLAN
DRAWN BY: KERRY LARSEN
SCALE: 1" = 50'
DATE: MARCH 4, 1988
STORAGE PAD
AMENDMENT TO
APPROVED Mining & Reclamation Plan
Approved, Division of Oil, Gas & Mining
by Tom Munson date 11/29/88
Map # 3-17B
RECEIVED
SEP 16 1988
DIVISION OF
OIL, GAS & MINING