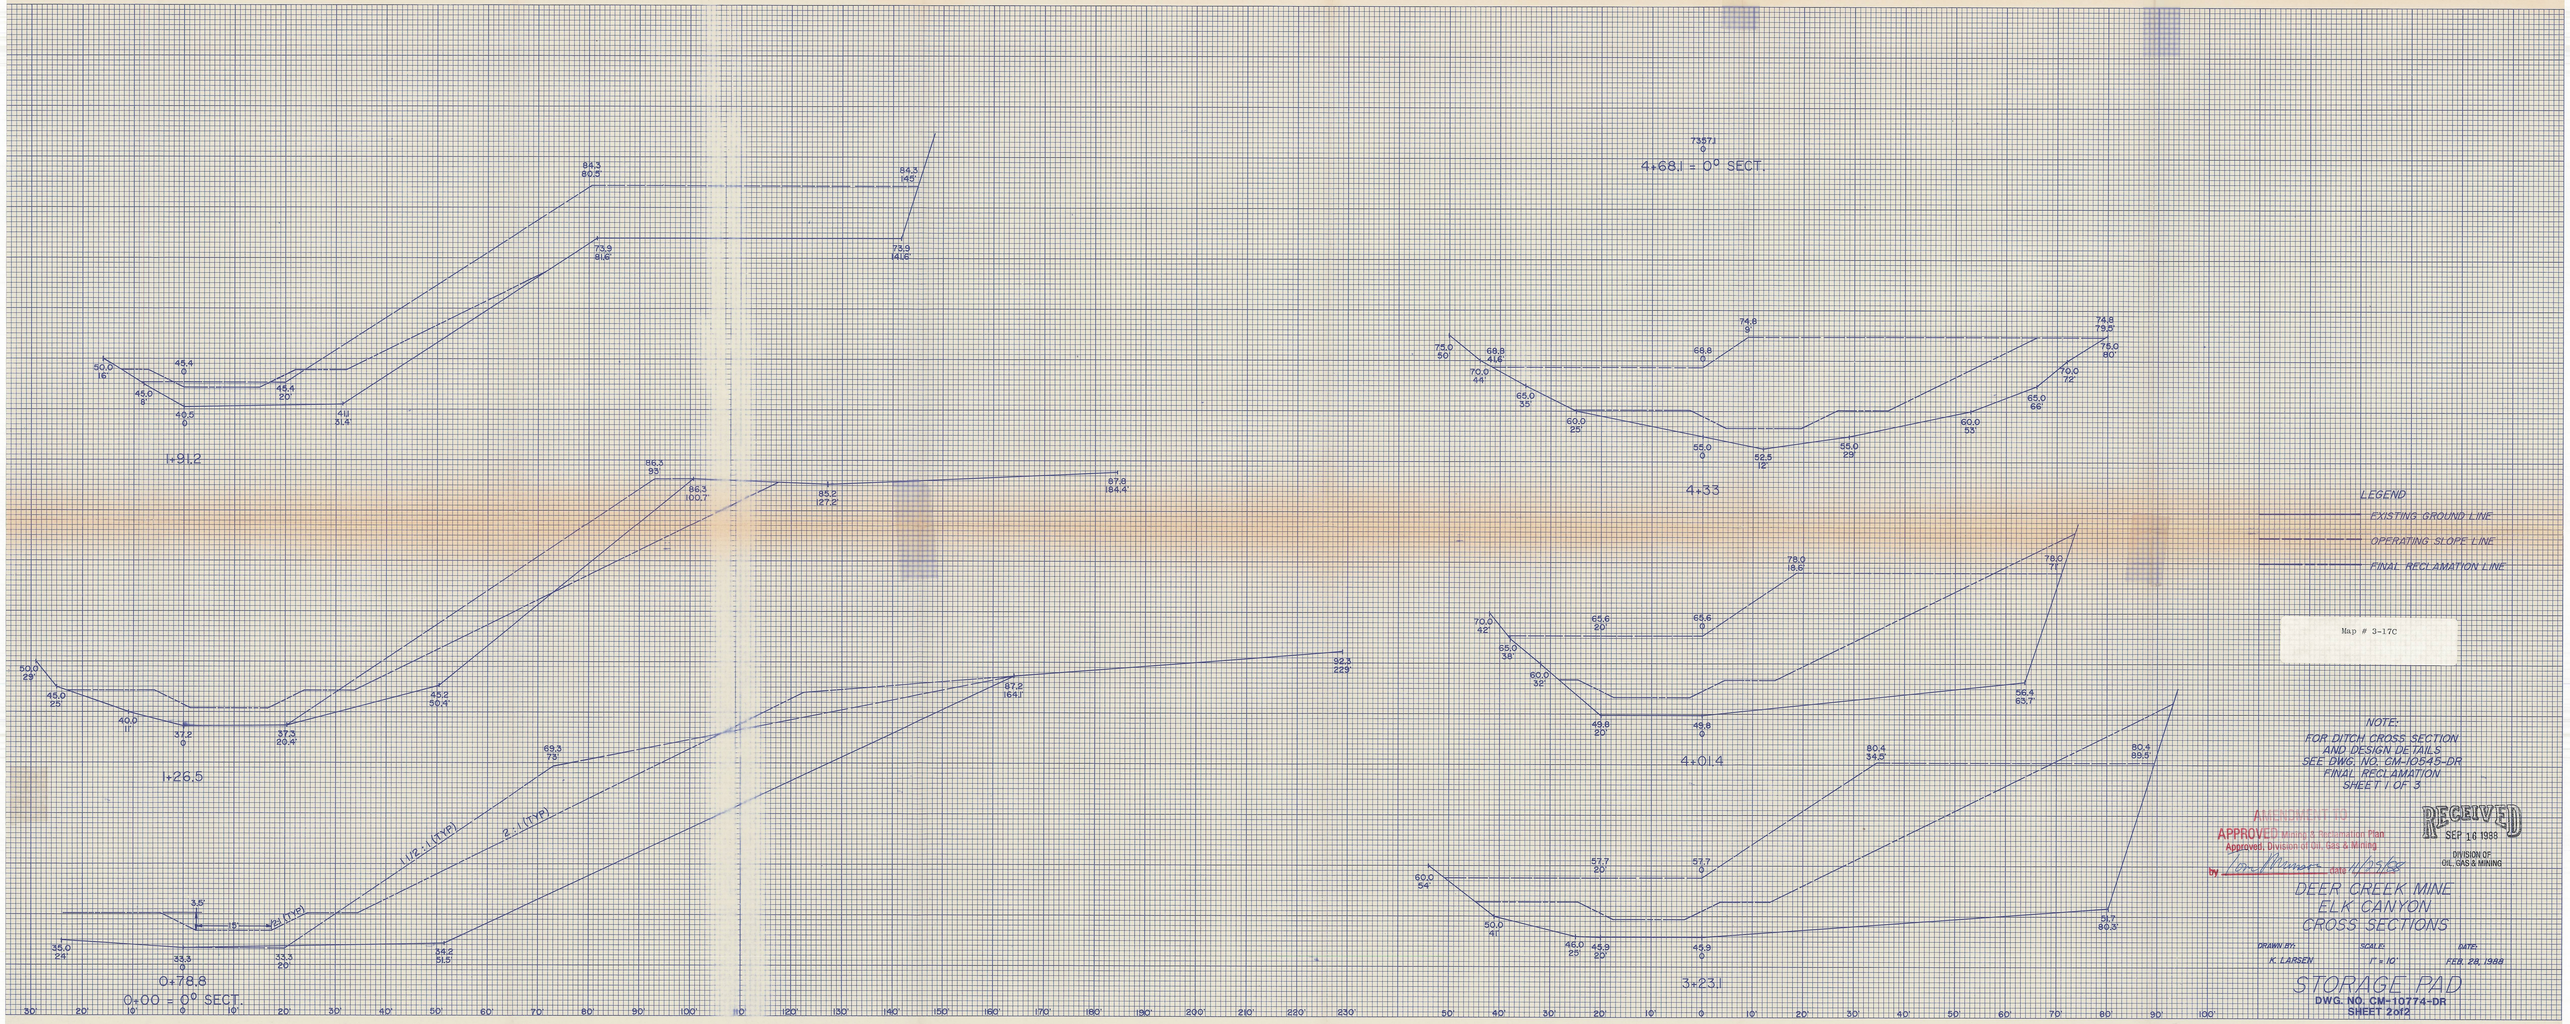
0+78.8
0+00 = 0° SECT.
1+26.5
1+91.2
3+23.1
4+01.4
4+33
4+68.1 = 0° SECT.
1 1/2 :1 (TYP)
2 :1 (TYP)
LEGEND
EXISTING GROUND LINE
OPERATING SLOPE LINE
FINAL RECLAMATION LINE
Map # 3-17C
NOTE:
FOR DITCH CROSS SECTION
AND DESIGN DETAILS
SEE DWG. NO. CM-10545-DR
FINAL RECLAMATION
SHEET 1 OF 3
ACCEPTABLE TO
APPROVED Mining & Reclamation Plan
Approved, Division of Oil, Gas & Mining
by date 11/25/88
RECEIVED
SEP 14 1988
DIVISION OF
OIL, GAS & MINING
DEER CREEK MINE
ELK CANYON
CROSS SECTIONS
DRAWN BY: K. LARSEN
SCALE: 1" = 10'
DATE: FEB. 28, 1988
STORAGE PAD
DWG. NO. CM-10774-DR
SHEET 2 of 2