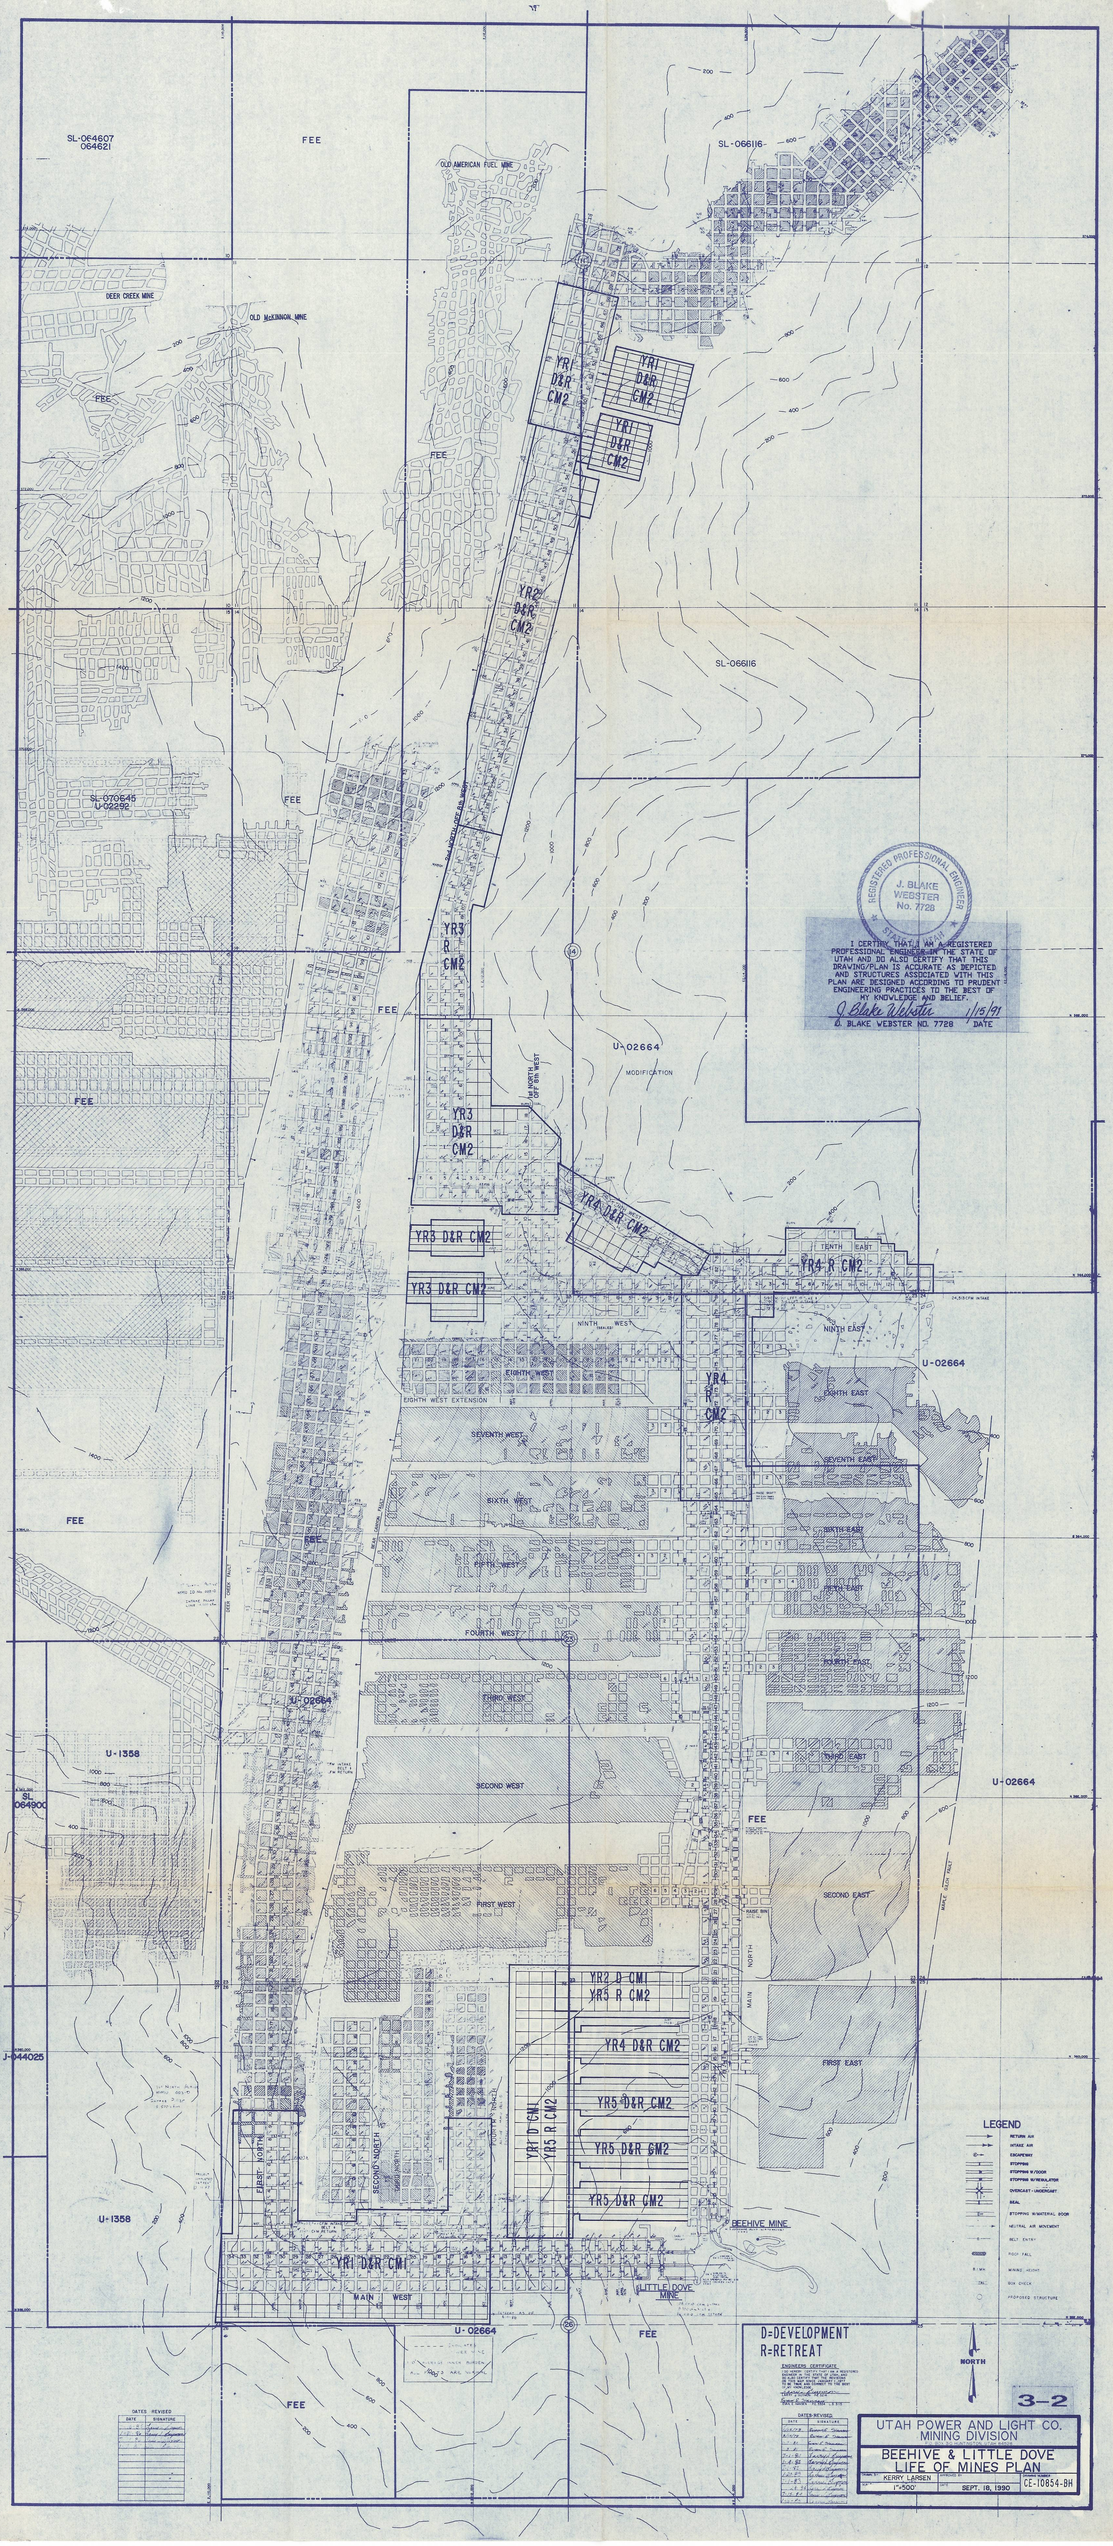

SL-064607
064621
FEE
OLD AMERICAN FUEL MINE
SL-066116
DEER CREEK MINE
OLD McKINNON MINE
YR1 D&R CM2
YR2 D&R CM2
SL-070645
U-02292
YR3 R CM2
U-02664
MODIFICATION
YR3 D&R CM2
YR4 D&R CM2
YR4 R CM2
TENTH EAST
NINTH WEST
NINTH EAST
EIGHTH WEST
EIGHTH WEST EXTENSION
SEVENTH WEST
SIXTH WEST
FIFTH WEST
FOURTH WEST
THIRD WEST
SECOND WEST
FIRST WEST
SECOND EAST
FIRST EAST
U-1358
SL-064900
J-044025
YR2 D CM1
YR5 R CM2
YR4 D&R CM2
YR5 D&R CM2
YR1 D CM1
YR5 R CM2
YR1 D&R CM1
MAIN WEST
MAIN NORTH
BEEHIVE MINE
LITTLE DOVE MINE
REGISTERED PROFESSIONAL ENGINEER
J. BLAKE WEBSTER
No. 7728
STATE OF UTAH
I CERTIFY THAT I AM A REGISTERED PROFESSIONAL ENGINEER IN THE STATE OF UTAH AND DO ALSO CERTIFY THAT THIS DRAWING/PLAN IS ACCURATE AS DEPICTED AND STRUCTURES ASSOCIATED WITH THIS PLAN ARE DESIGNED ACCORDING TO PRUDENT ENGINEERING PRACTICES TO THE BEST OF MY KNOWLEDGE AND BELIEF.
J. Blake Webster 1/15/91
J. BLAKE WEBSTER NO. 7728 DATE
LEGEND
RETURN AIR
INTAKE AIR
ESCAPEWAY
STOPPING
STOPPING W/DOOR
STOPPING W/REGULATOR
OVERCAST - UNDERCAST
SEAL
STOPPING W/MATERIAL DOOR
NEUTRAL AIR MOVEMENT
BELT ENTRY
ROOF FALL
MINING HEIGHT
BOX CHECK
PROPOSED STRUCTURE
D=DEVELOPMENT
R=RETREAT
NORTH
DATES REVISED
DATE
SIGNATURE
3-2
UTAH POWER AND LIGHT CO.
MINING DIVISION
BEEHIVE & LITTLE DOVE
LIFE OF MINES PLAN
KERRY LARSEN
1"=500'
SEPT. 18, 1990
CE-10854-BH