MONSEN ENG. 300 1-79 MC 8984

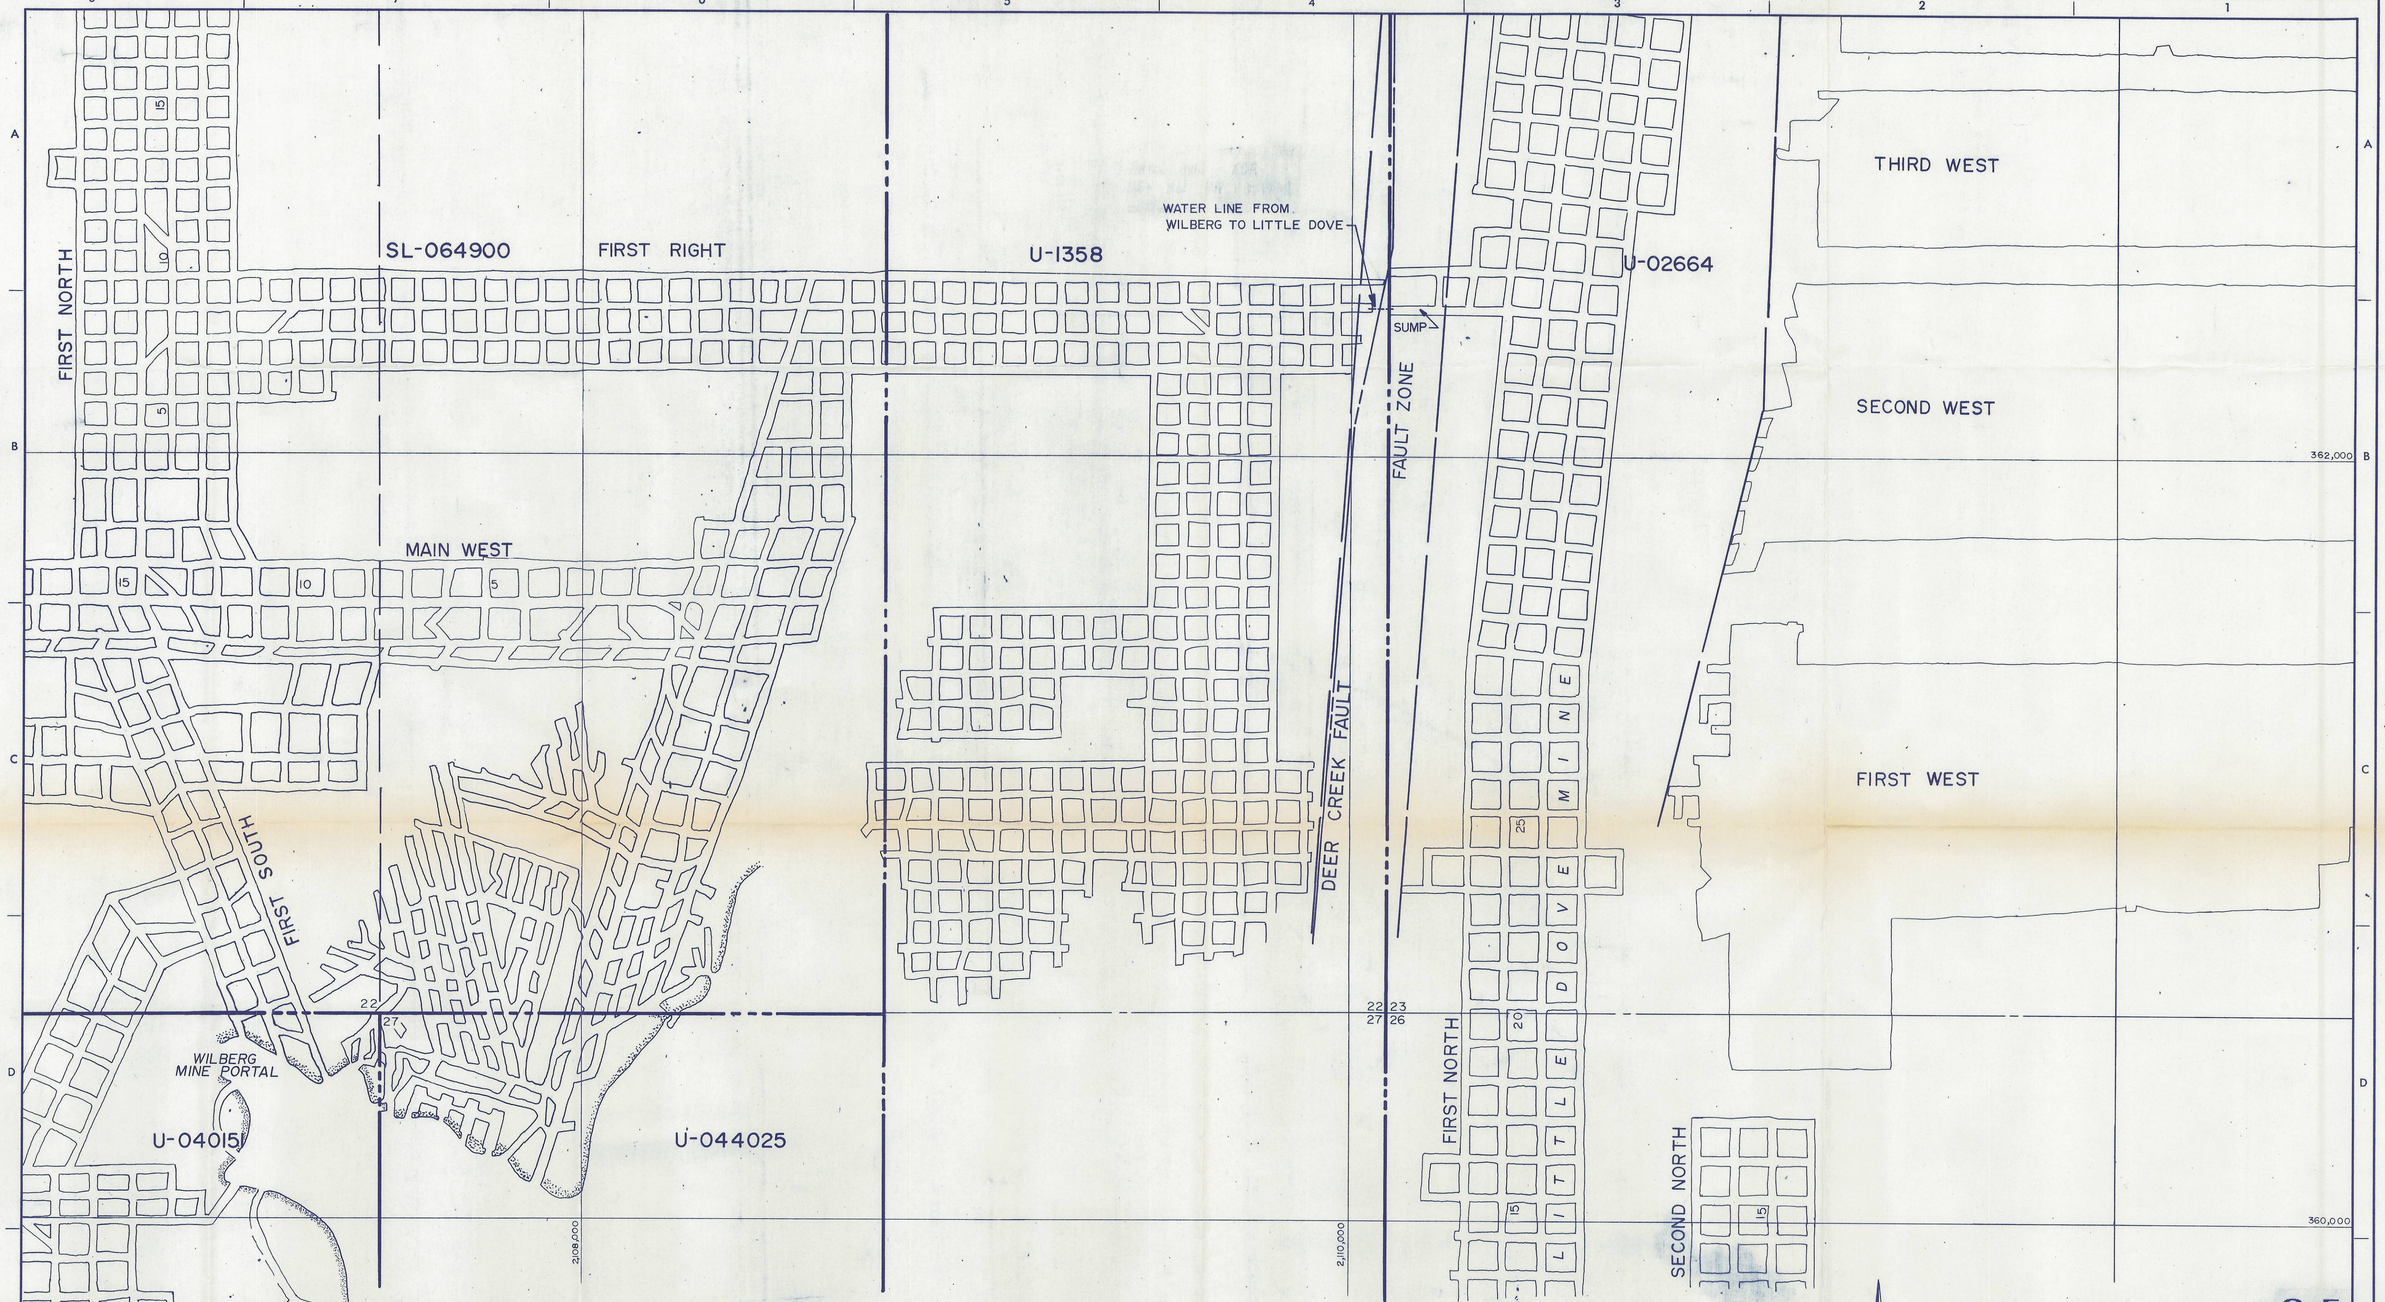

3-5

DEPARTMENT OF MINING & EXPLORATION

WILBERG/LITTLE DOVE COAL MINES

LOCATION OF THE WILBERG TO LITTE DOVE WATER LINE

UTAH POWER & LIGHT COMPANY

SALT LAKE CITY, UTAH

SCALE 0 200 400'

DATE JULY 22, 1980

CM-10314-WB

I CERTIFY THAT I AM A REGISTERED PROFESSIONAL ENGINEER IN THE STATE OF UTAH AND DO ALSO CERTIFY THAT THIS DRAWING/PLAN IS ACCURATE AS DEPICTED AND STRUCTURES ASSOCIATED WITH THIS PLAN ARE DESIGNED ACCORDING TO PRUDENT ENGINEERING PRACTICES TO THE BEST OF MY KNOWLEDGE AND BELIEF.

J. Blake Webster 1/15/91

J. BLAKE WEBSTER NO. 7728 DATE

DRAWN BY	L.A.EAMES
CHECK BY	RCY
CORRECT	

DATE	REVISION	BY	CHK.
6-13-83	UPDATED MINE WORKINGS & ADDED EXACT LOCATION OF WATER LINE FROM WILBERG TO LITTLE DOVE	L.J.G.	RCY