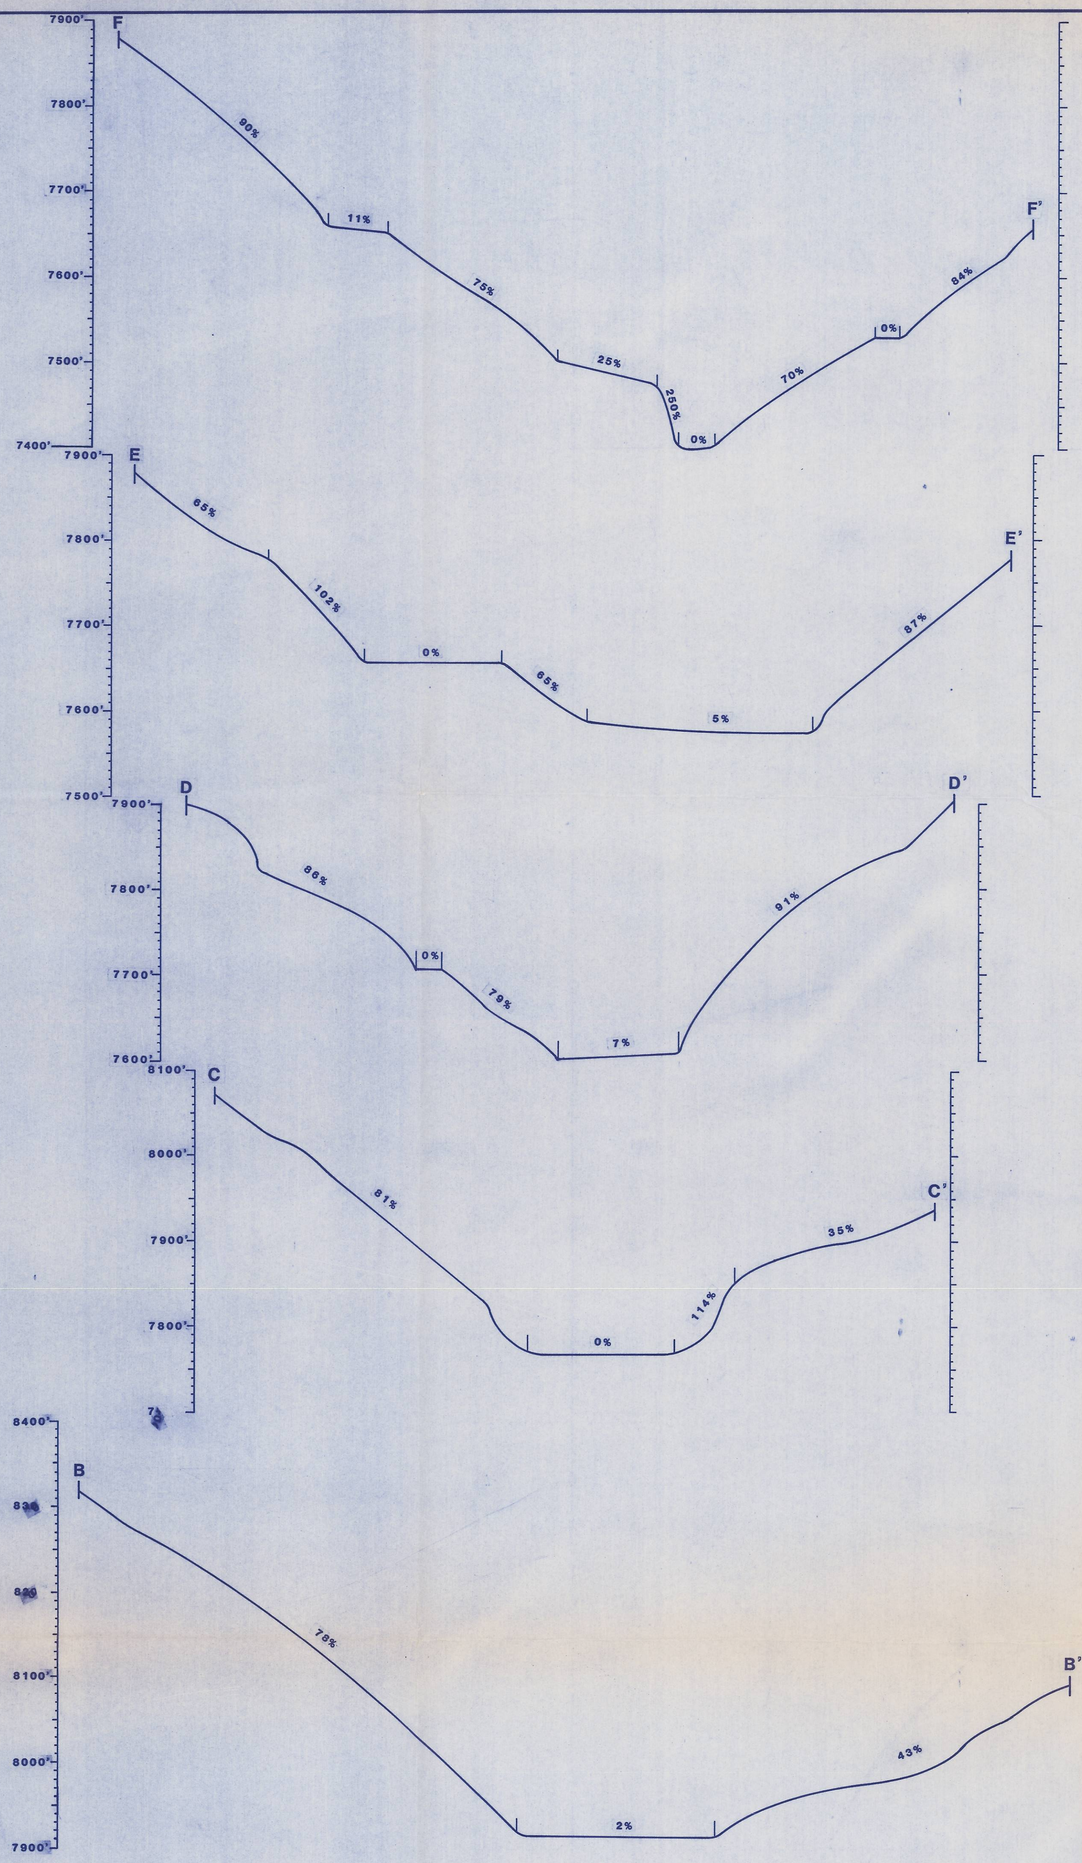

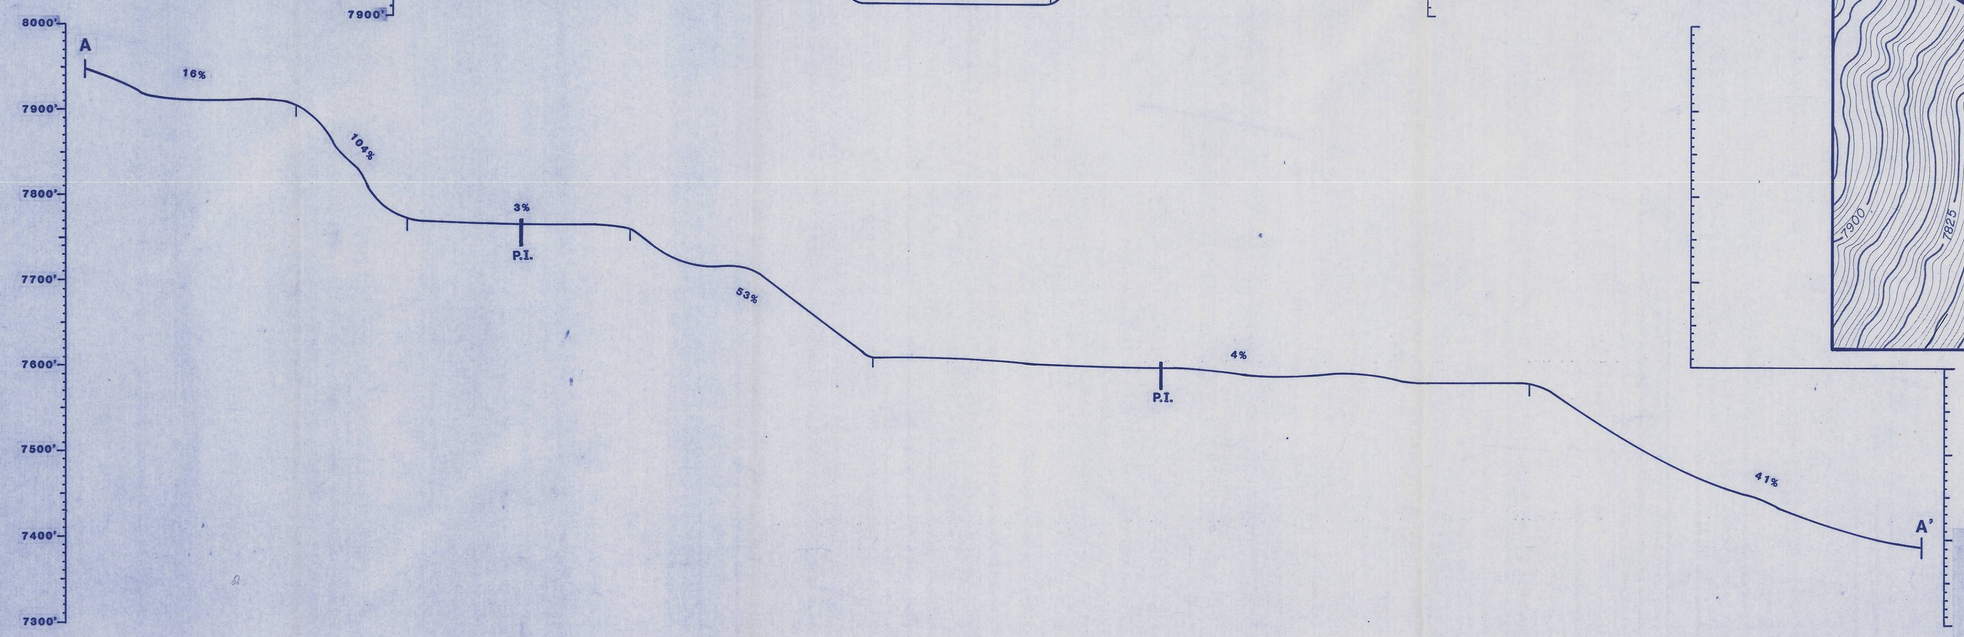

REGISTERED PROFESSIONAL ENGINEER
J. BLAKE WEBSTER
No. 7728
STATE OF UTAH

I CERTIFY THAT I AM A REGISTERED PROFESSIONAL ENGINEER IN THE STATE OF UTAH AND DO ALSO CERTIFY THAT THIS DRAWING/PLAN IS ACCURATE AS DEPICTED AND STRUCTURES ASSOCIATED WITH THIS PLAN ARE DESIGNED ACCORDING TO PRUDENT ENGINEERING PRACTICES TO THE BEST OF MY KNOWLEDGE AND BELIEF.

J. Blake Webster 11/5/99
J. BLAKE WEBSTER NO. 7728 DATE

DATE	REVISIONS	BY	CHK.

DES-BEE-DOVE COAL MINES
EMERY COUNTY, UTAH

DISTURBED MINE PLAN AREA CROSS SECTIONS

UTAH POWER & LIGHT COMPANY
DEPARTMENT OF MINING & EXPLORATION

DRAWN BY: S.M. CHILD	CHECKED BY:	DATE: MARCH 18, 1993.
SCALE 0 100' 200'	SHEET NO. 1 of 1	DRAWING NUMBER CM-10482-DS