MONSEN ENGINEERING CO. 83541

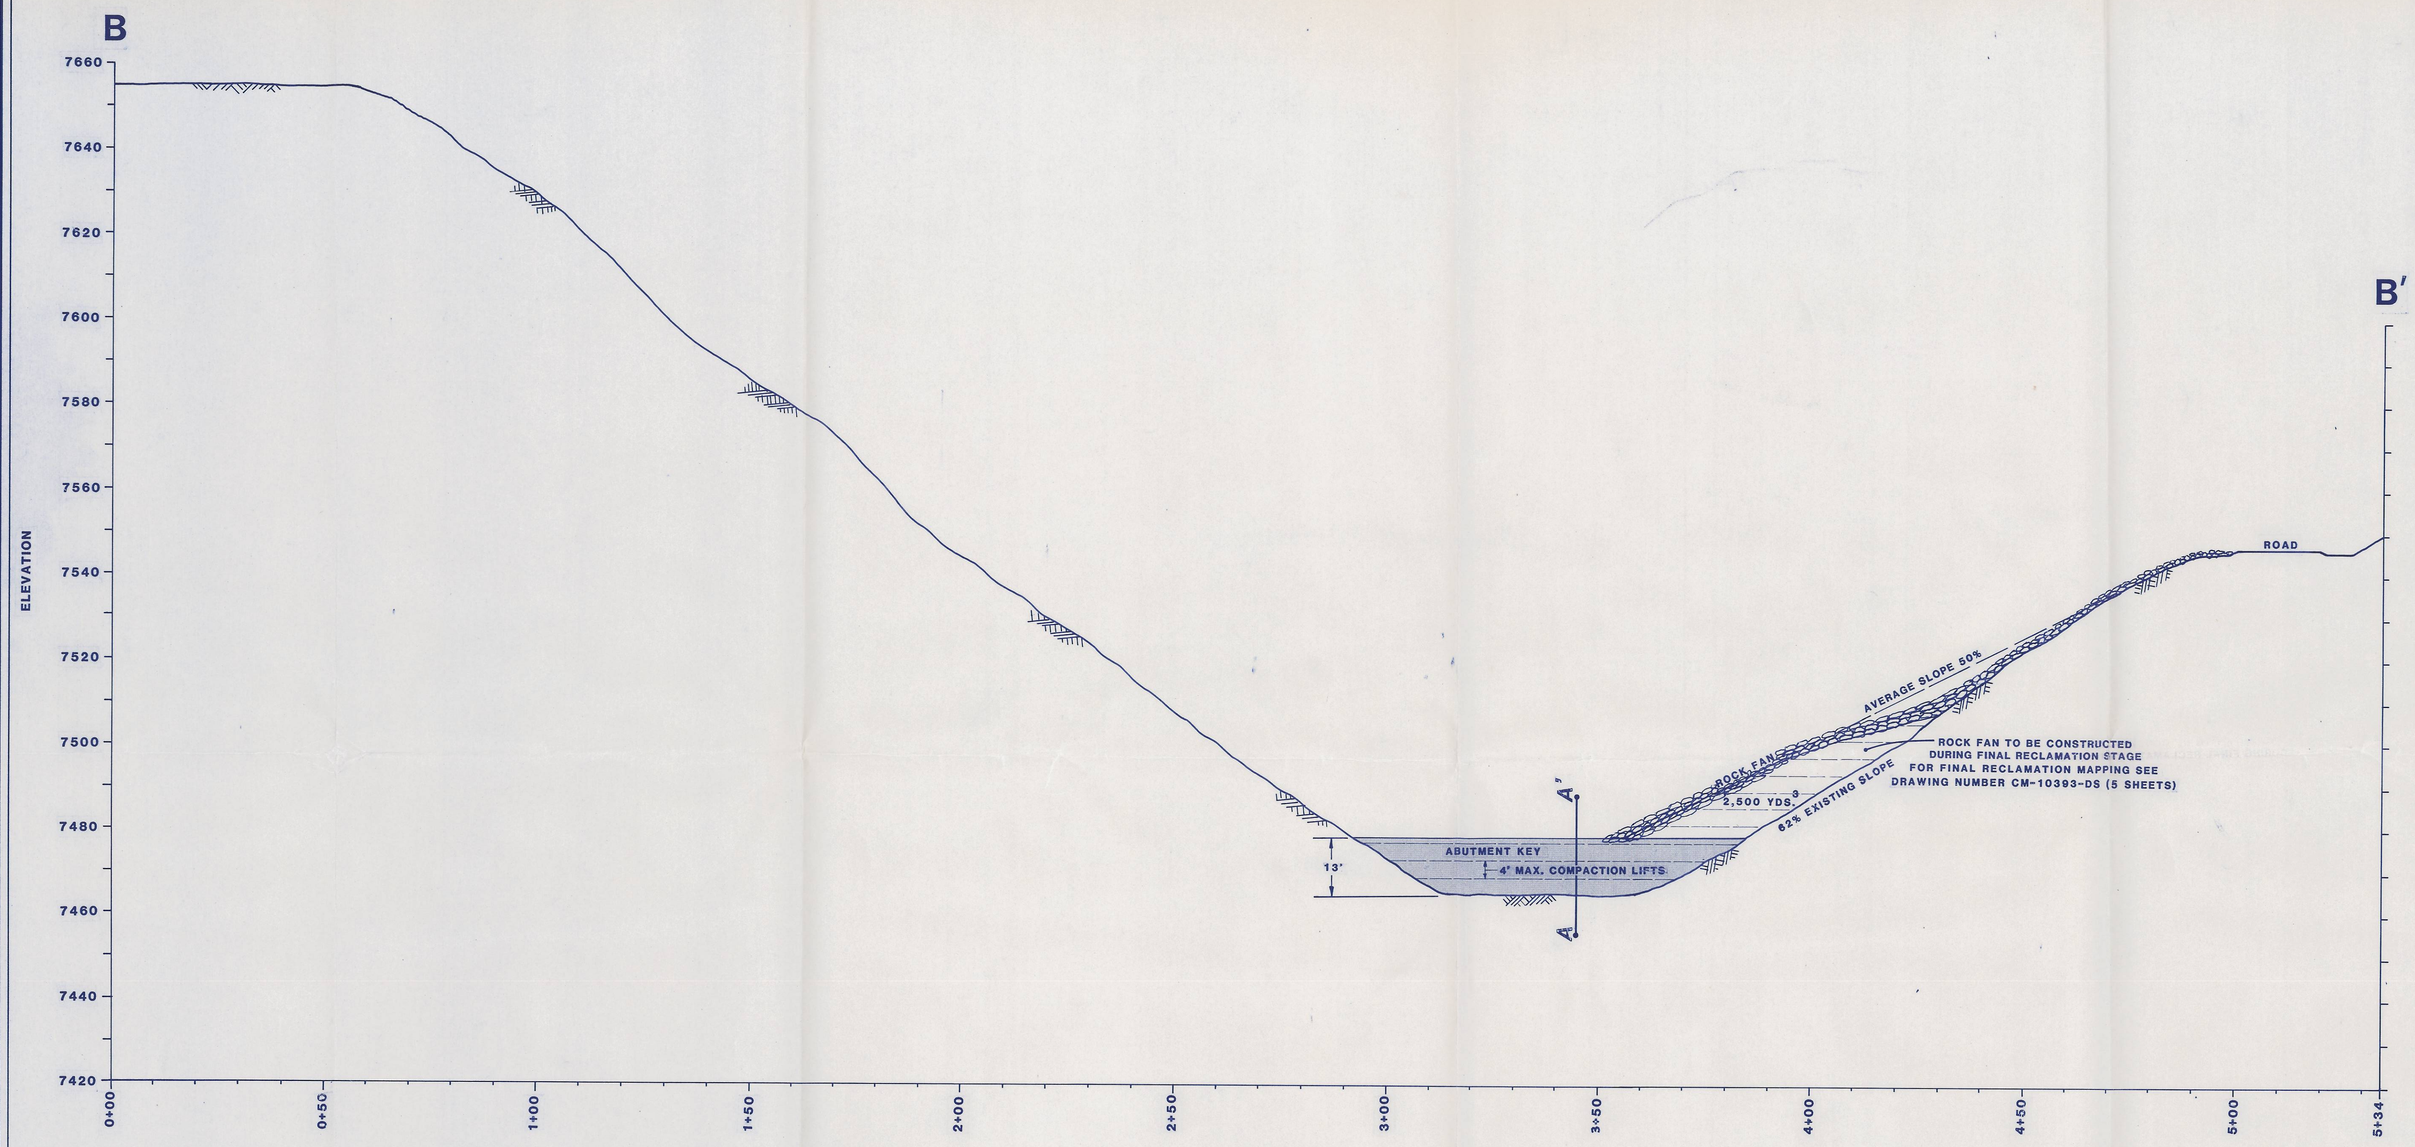

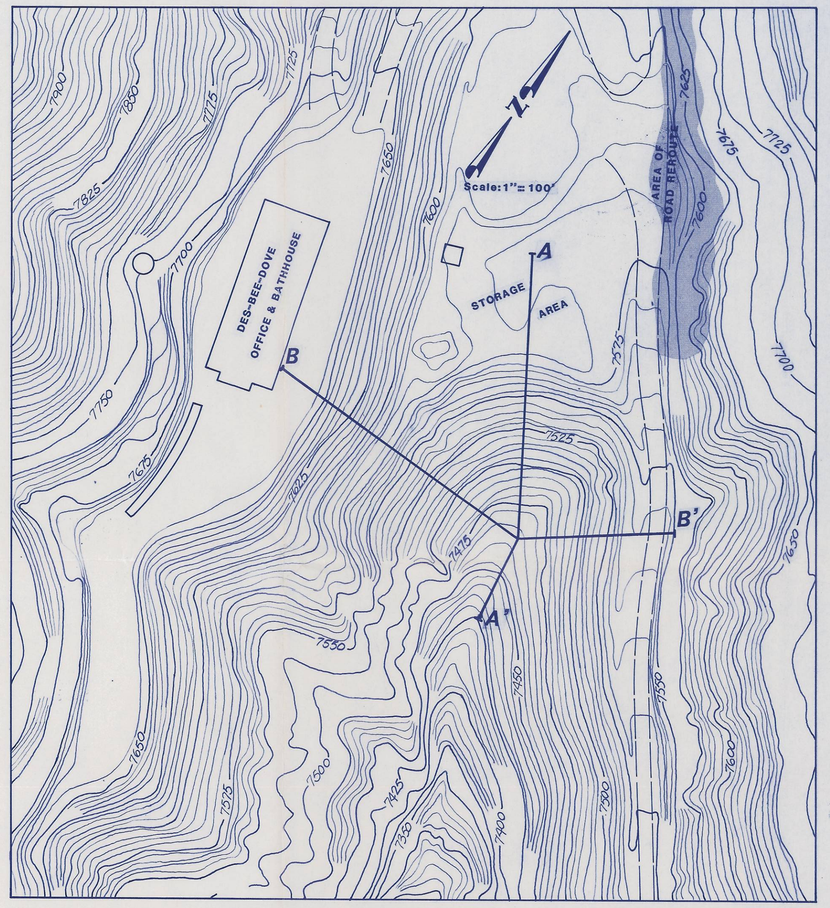

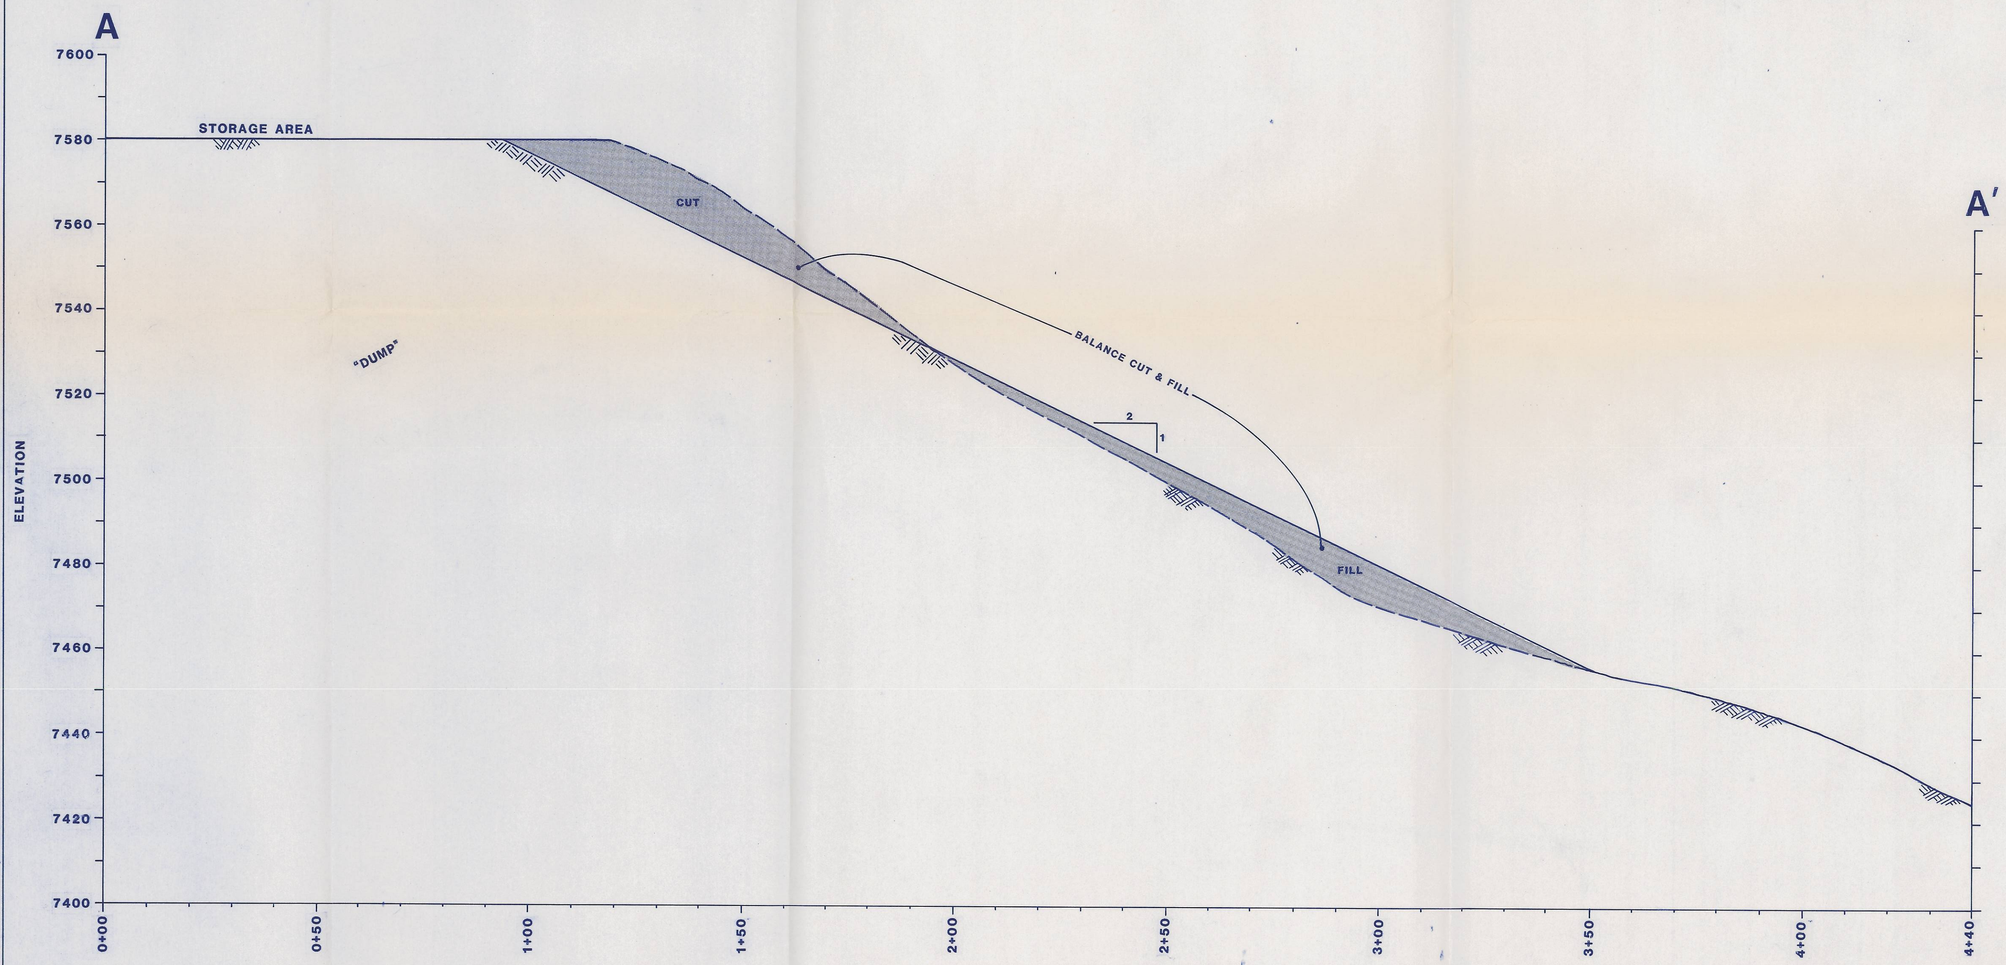

DATE	REVISIONS	BY	CHK.
10/1/84	REVISED CROSS-SECTION A-A' TO SHOW BALANCE CUT & FILL WITH 2:1 SLOPE	LJG	
6/18/84	CHANGED CUBIC YARD QUANITIES	LJG	

REGISTERED PROFESSIONAL ENGINEER
J. BLAKE WEBSTER
No. 7728
STATE OF UTAH

I CERTIFY THAT I AM A REGISTERED PROFESSIONAL ENGINEER IN THE STATE OF UTAH AND DO ALSO CERTIFY THAT THIS DRAWING/PLAN IS ACCURATE AS DEPICTED AND STRUCTURES ASSOCIATED WITH THIS PLAN ARE DESIGNED ACCORDING TO PRUDENT ENGINEERING PRACTICES TO THE BEST OF MY KNOWLEDGE AND BELIEF.

J. Blake Webster 11/5/91
J. BLAKE WEBSTER NO. 7728 DATE

4-4

DES-BEE-DOVE COAL MINES

EMERY COUNTY, UTAH

EXISTING STRUCTURE FILL MODIFICATION STABILITY COMPLIANCE MAP

UTAH POWER & LIGHT COMPANY

DEPARTMENT OF MINING & EXPLORATION

DRAWN BY: S.M. CHILD	CHECKED BY:	DATE: JANUARY 26, 1984
SCALE 0 10' 20'	SHEET NO. 1 of 1	DRAWING NUMBER CM-10553-DS