PROFILE – DES-BEE-DOVE SEDIMENT POND ACCESS ROAD

SCALE: 1"=80'

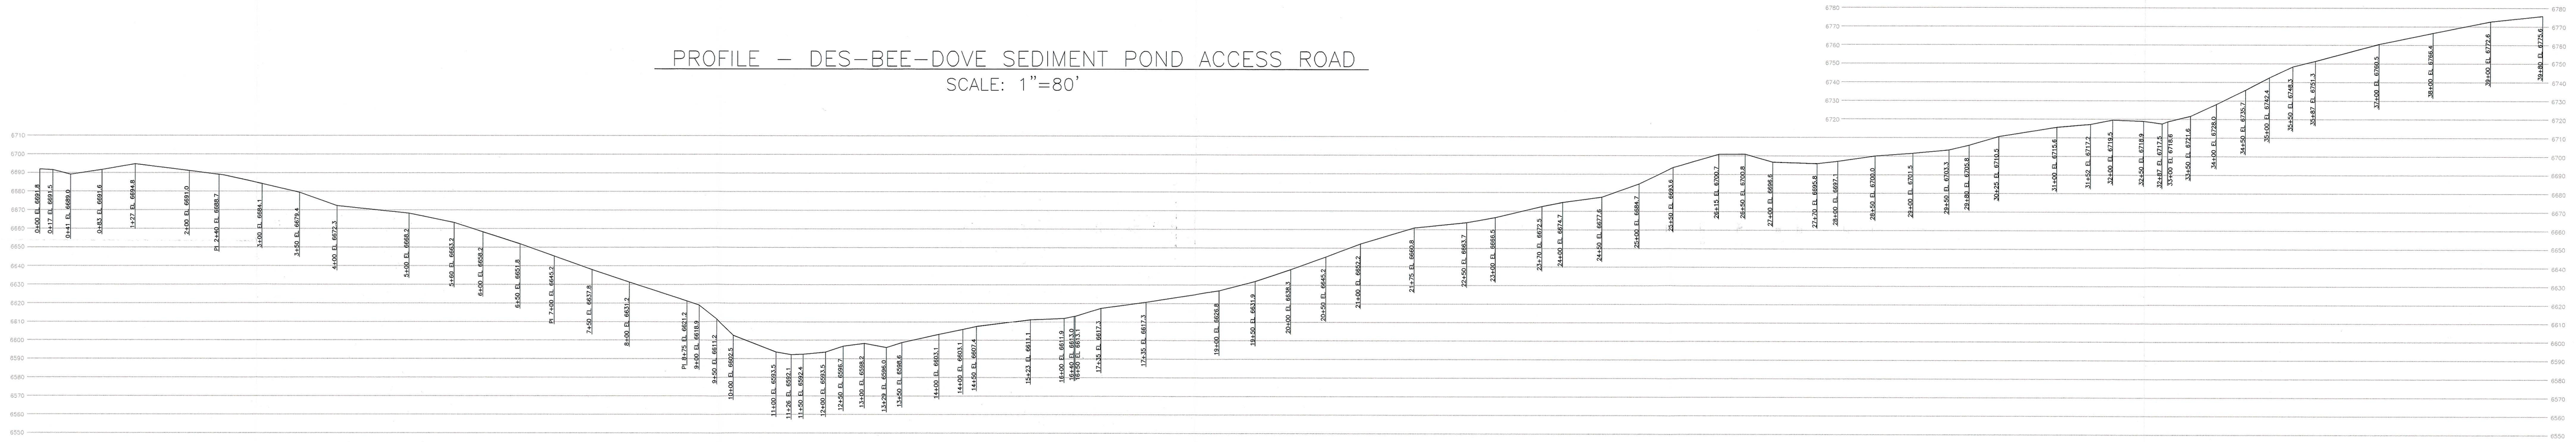

PLAN VIEW – DES-BEE-DOVE SEDIMENT POND ACCESS ROAD

SCALE: 1"=60'

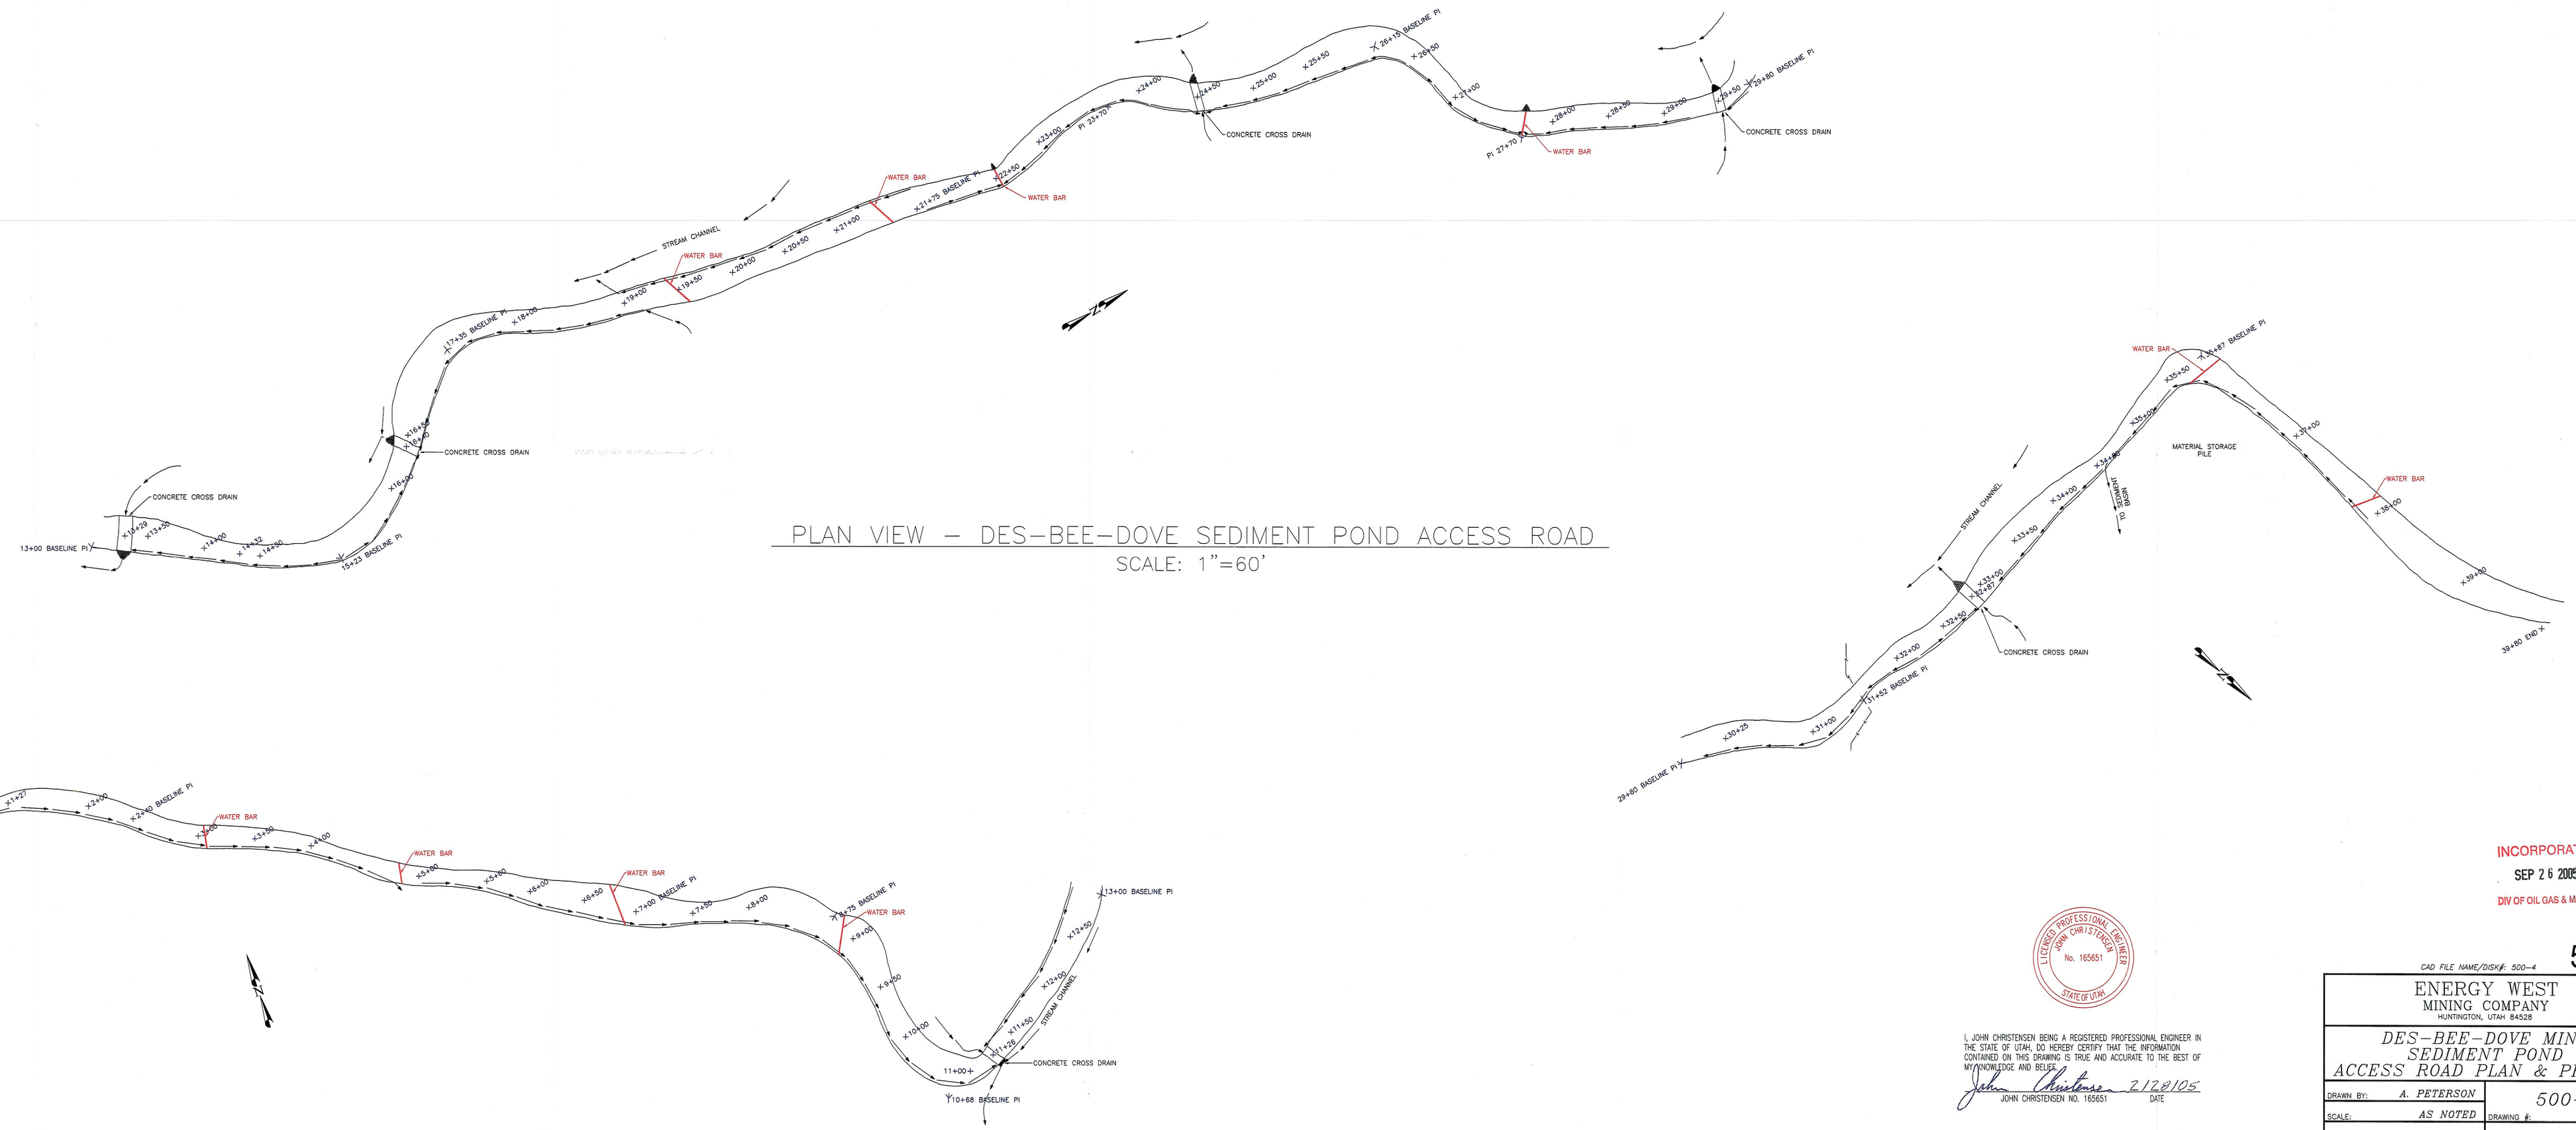

INCORPORATED
SEP 26 2005
DIV OF OIL GAS & MINING

LICENSED PROFESSIONAL ENGINEER JOHN CHRISTENSEN No. 165651 STATE OF UTAH

I, JOHN CHRISTENSEN BEING A REGISTERED PROFESSIONAL ENGINEER IN THE STATE OF UTAH, DO HEREBY CERTIFY THAT THE INFORMATION CONTAINED ON THIS DRAWING IS TRUE AND ACCURATE TO THE BEST OF MY KNOWLEDGE AND BELIEF.

John Christensen 2/28/05
JOHN CHRISTENSEN NO. 165651 DATE

500-4a

CAD FILE NAME/DISK#: 500-4

ENERGY WEST
MINING COMPANY
HUNTINGTON, UTAH 84528

DES-BEE-DOVE MINE
SEDIMENT POND
ACCESS ROAD PLAN & PROFILE

DRAWN BY: A. PETERSON	500-4		
SCALE: AS NOTED	DRAWING #:		
DATE: NOVEMBER 11, 2003	SHEET 1 OF 1	REV.	