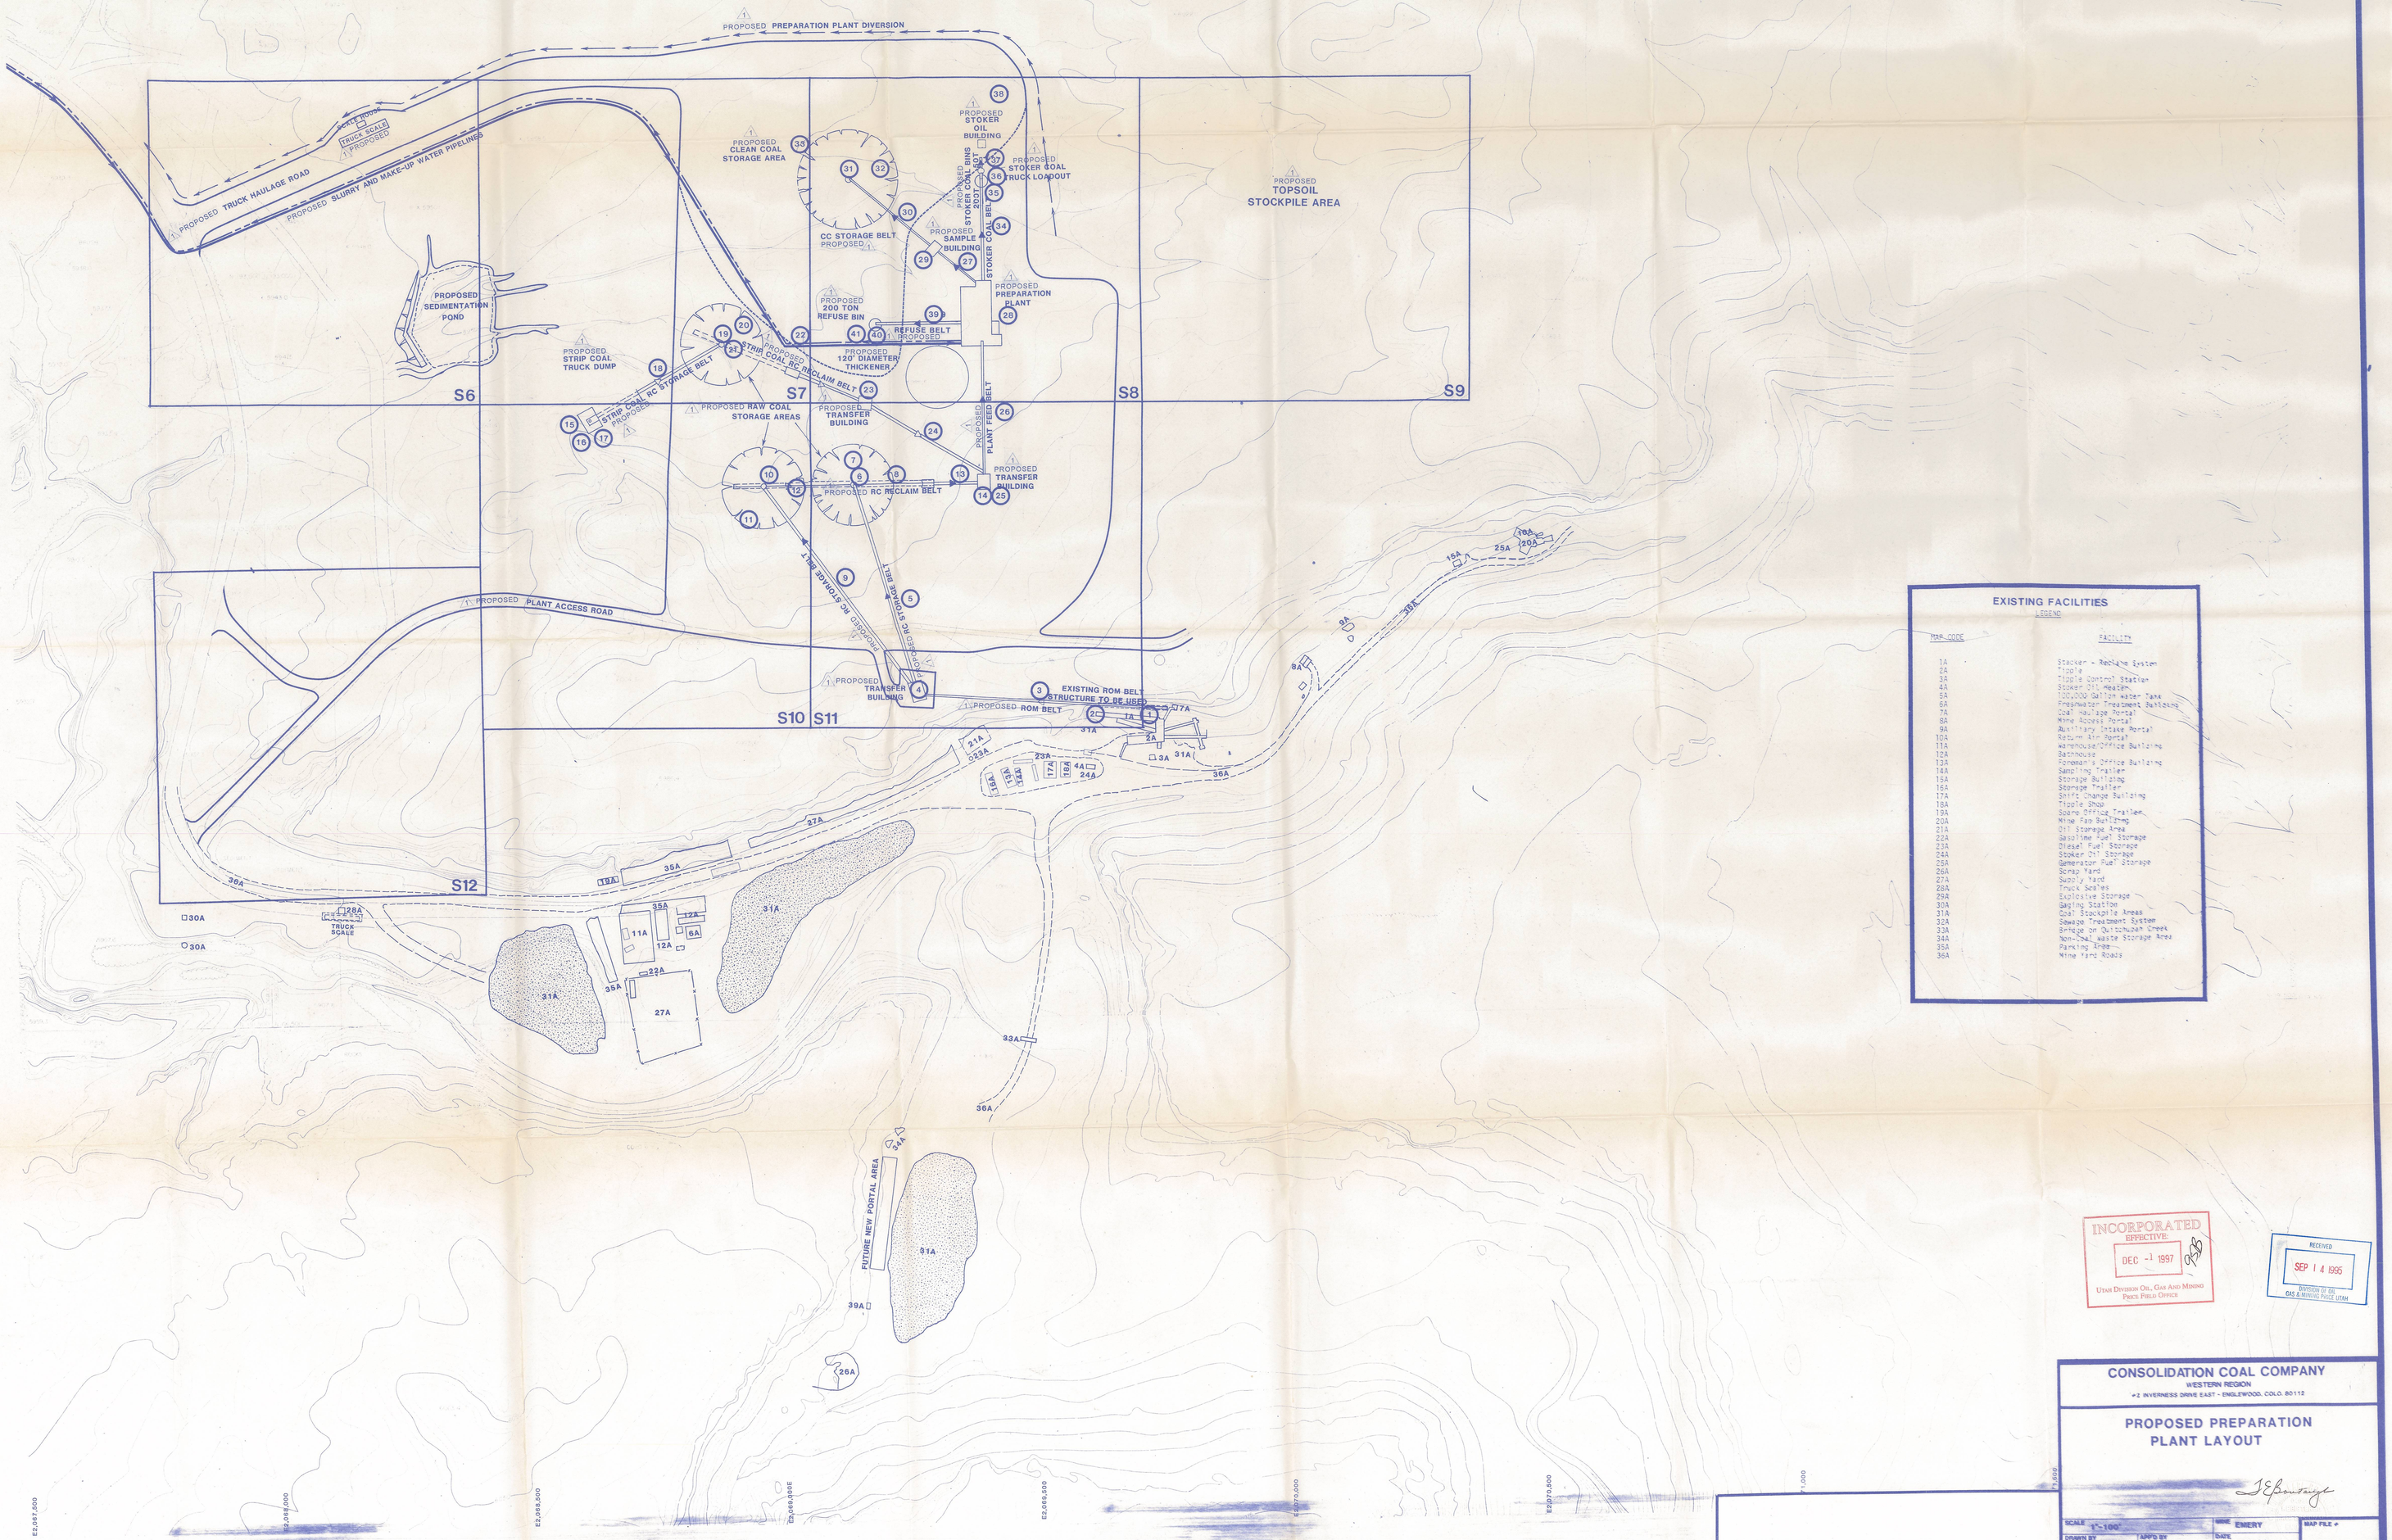

EXISTING FACILITIES

LEGEND

MAP CODE	FACILITY
1A	Stacker - Reclaim System
2A	Tipple
3A	Tipple Control Station
4A	Stoker Oil Header
5A	100,000 Gallon water Tank
6A	Freshwater Treatment Buildings
7A	Coal Haulage Portal
8A	Mine Access Portal
9A	Auxiliary Intake Portal
10A	Return Air Portal
11A	Warehouse/Office Building
12A	Bathhouse
13A	Foreman's Office Building
14A	Sampling Trailer
15A	Storage Building
16A	Storage Trailer
17A	Shift Change Building
18A	Tipple Shop
19A	Spare Office Trailer
20A	Mine Fan Building
21A	Oil Storage Area
22A	Gasoline Fuel Storage
23A	Diesel Fuel Storage
24A	Stoker Oil Storage
25A	Generator Fuel Storage
26A	Scrap Yard
27A	Supply Yard
28A	Truck Scales
29A	Explosive Storage
30A	Gaging Station
31A	Coal Stockpile Areas
32A	Sewage Treatment System
33A	Bridge or Quitchupah Creek
34A	Non-Coal Waste Storage Area
35A	Parking Area
36A	Mine Yard Roads

INCORPORATED
EFFECTIVE:
DEC -1 1997
UTAH DIVISION OIL, GAS AND MINING
PRICE FIELD OFFICE

RECEIVED
SEP 14 1995
DIVISION OF OIL
GAS & MINING PRICE OFFICE

CONSOLIDATION COAL COMPANY
WESTERN REGION
#2 INVERNESS DRIVE EAST - ENGLEWOOD, COLO. 80112

PROPOSED PREPARATION PLANT LAYOUT

SCALE 1"=100'		MINE EMERY	MAP FILE #
DRAWN BY A.SCHNEIDER	APP'D BY	DATE 8/24/81	
COUNTY EMERY/SEVIER	TOWNSHIP T22S	RANGE R6E	MAP I 18-1A
REVISED	REVISED	REVISED	

5/95	T.D.K.	LABELS "EXISTING" & "PROPOSED" ADDED	
NO.	DATE	REVISION	

E-8-4