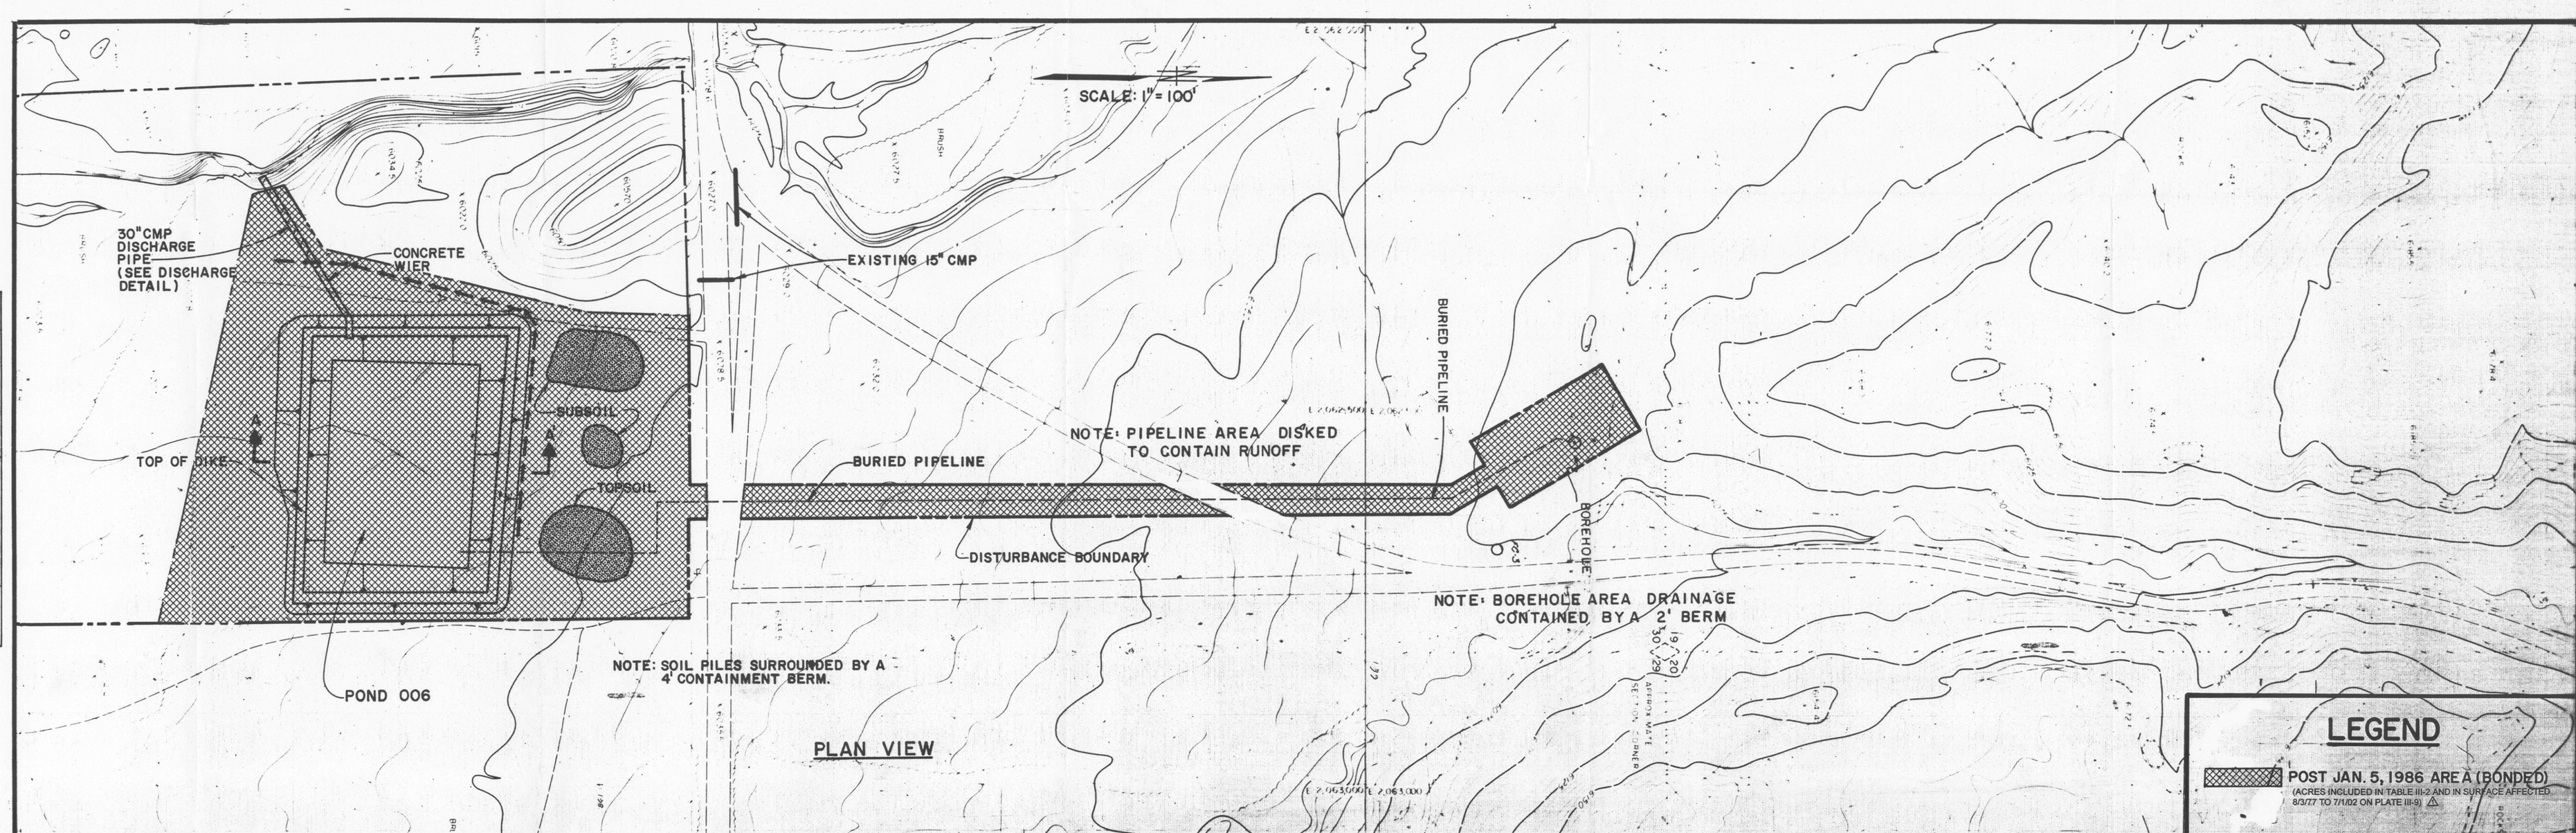

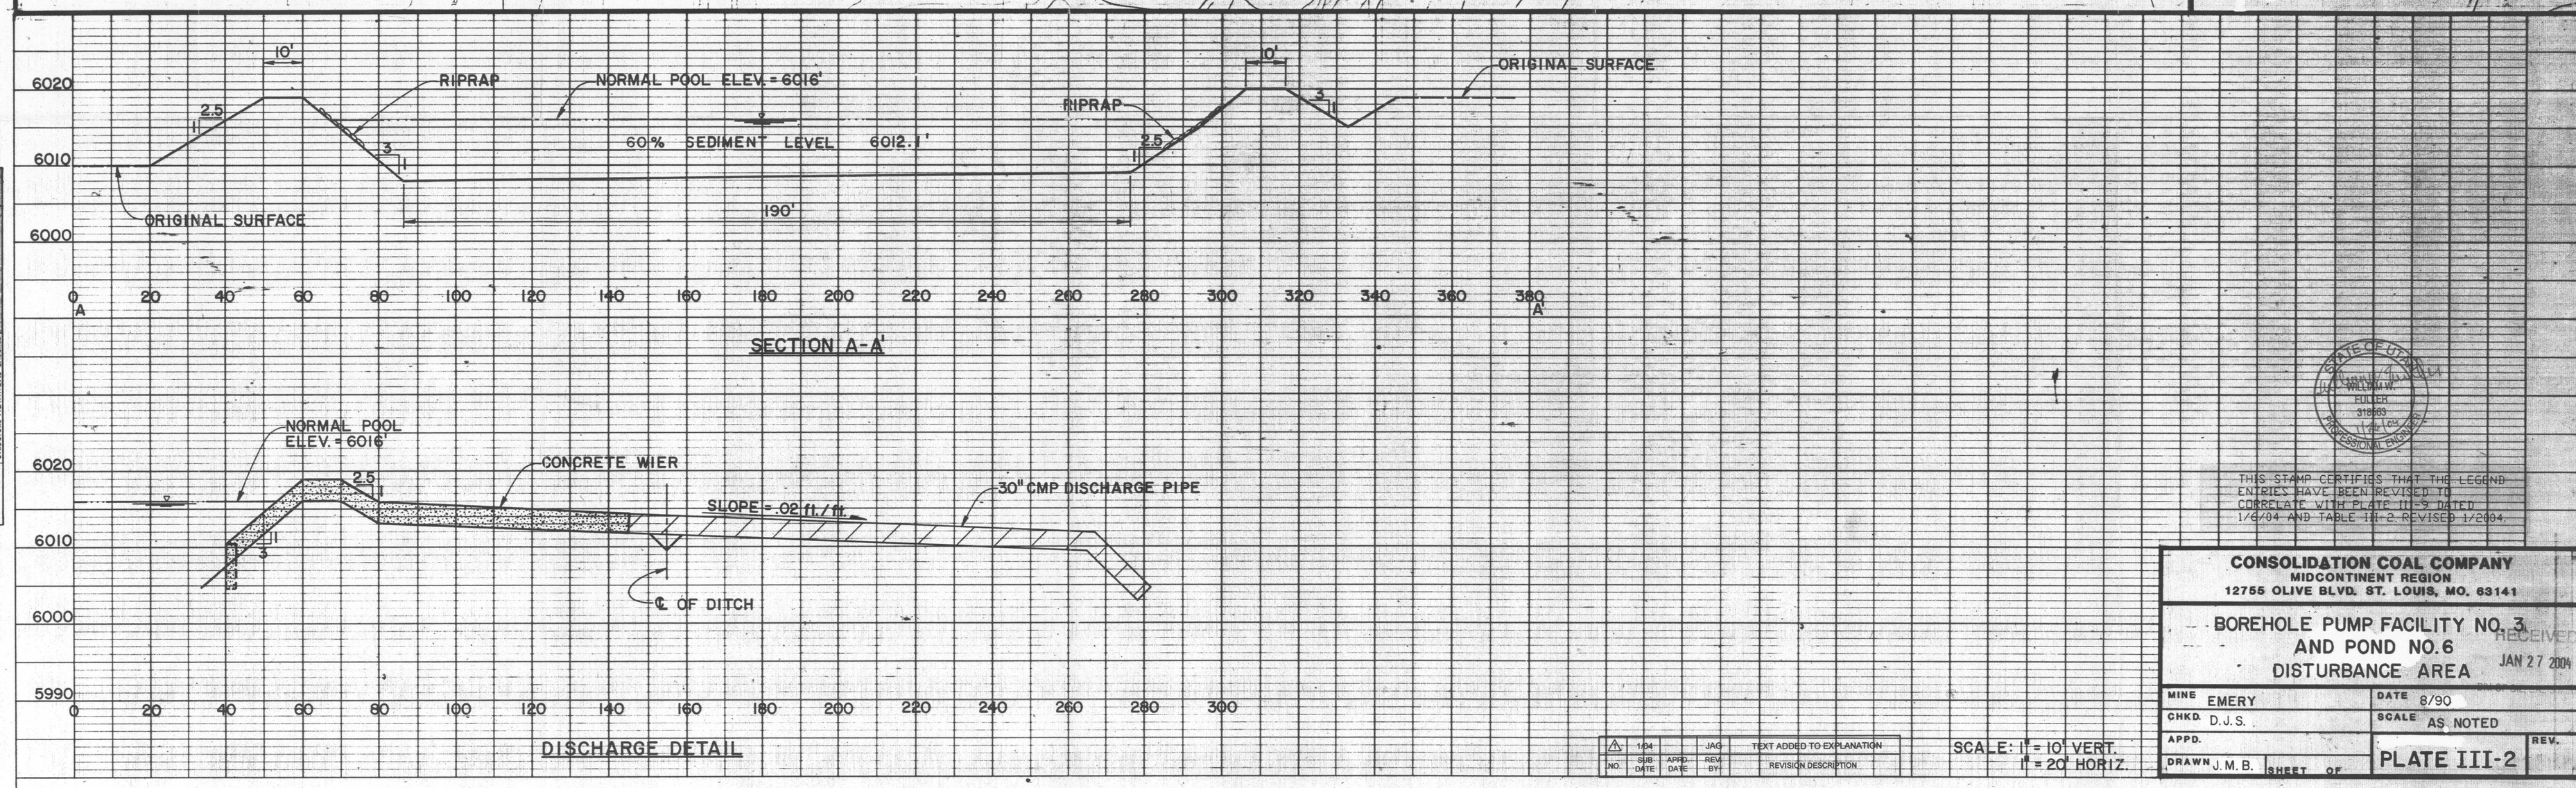

THIS STAMP CERTIFIES THAT THE LEGEND ENTRIES HAVE BEEN REVISED TO CORRELATE WITH PLATE III-9 DATED 1/6/04 AND TABLE III-2 REVISED 1/2004.

NO.	SUB DATE	APPD. DATE	REV. BY	REVISION DESCRIPTION
1	1/04		JAG	TEXT ADDED TO EXPLANATION

CONSOLIDATION COAL COMPANY
MIDCONTINENT REGION
12755 OLIVE BLVD. ST. LOUIS, MO. 63141

BOREHOLE PUMP FACILITY NO. 3 AND POND NO. 6 DISTURBANCE AREA

RECEIVED JAN 27 2004

MINE	EMERY	DATE	8/90
CHKD.	D.J.S.	SCALE	AS NOTED
APPD.		PLATE III-2	REV.
DRAWN	J.M.B.	SHEET OF	

INCORPORATED FEB 20 2004

DIV OF OIL GAS & MINING

HIGHWAY FEDERAL AID SHEET
PLATE 1-SINGLE PLAN AND PROFILE-FULL LINE.
TELEDYNE
PRINTED IN U.S.A.