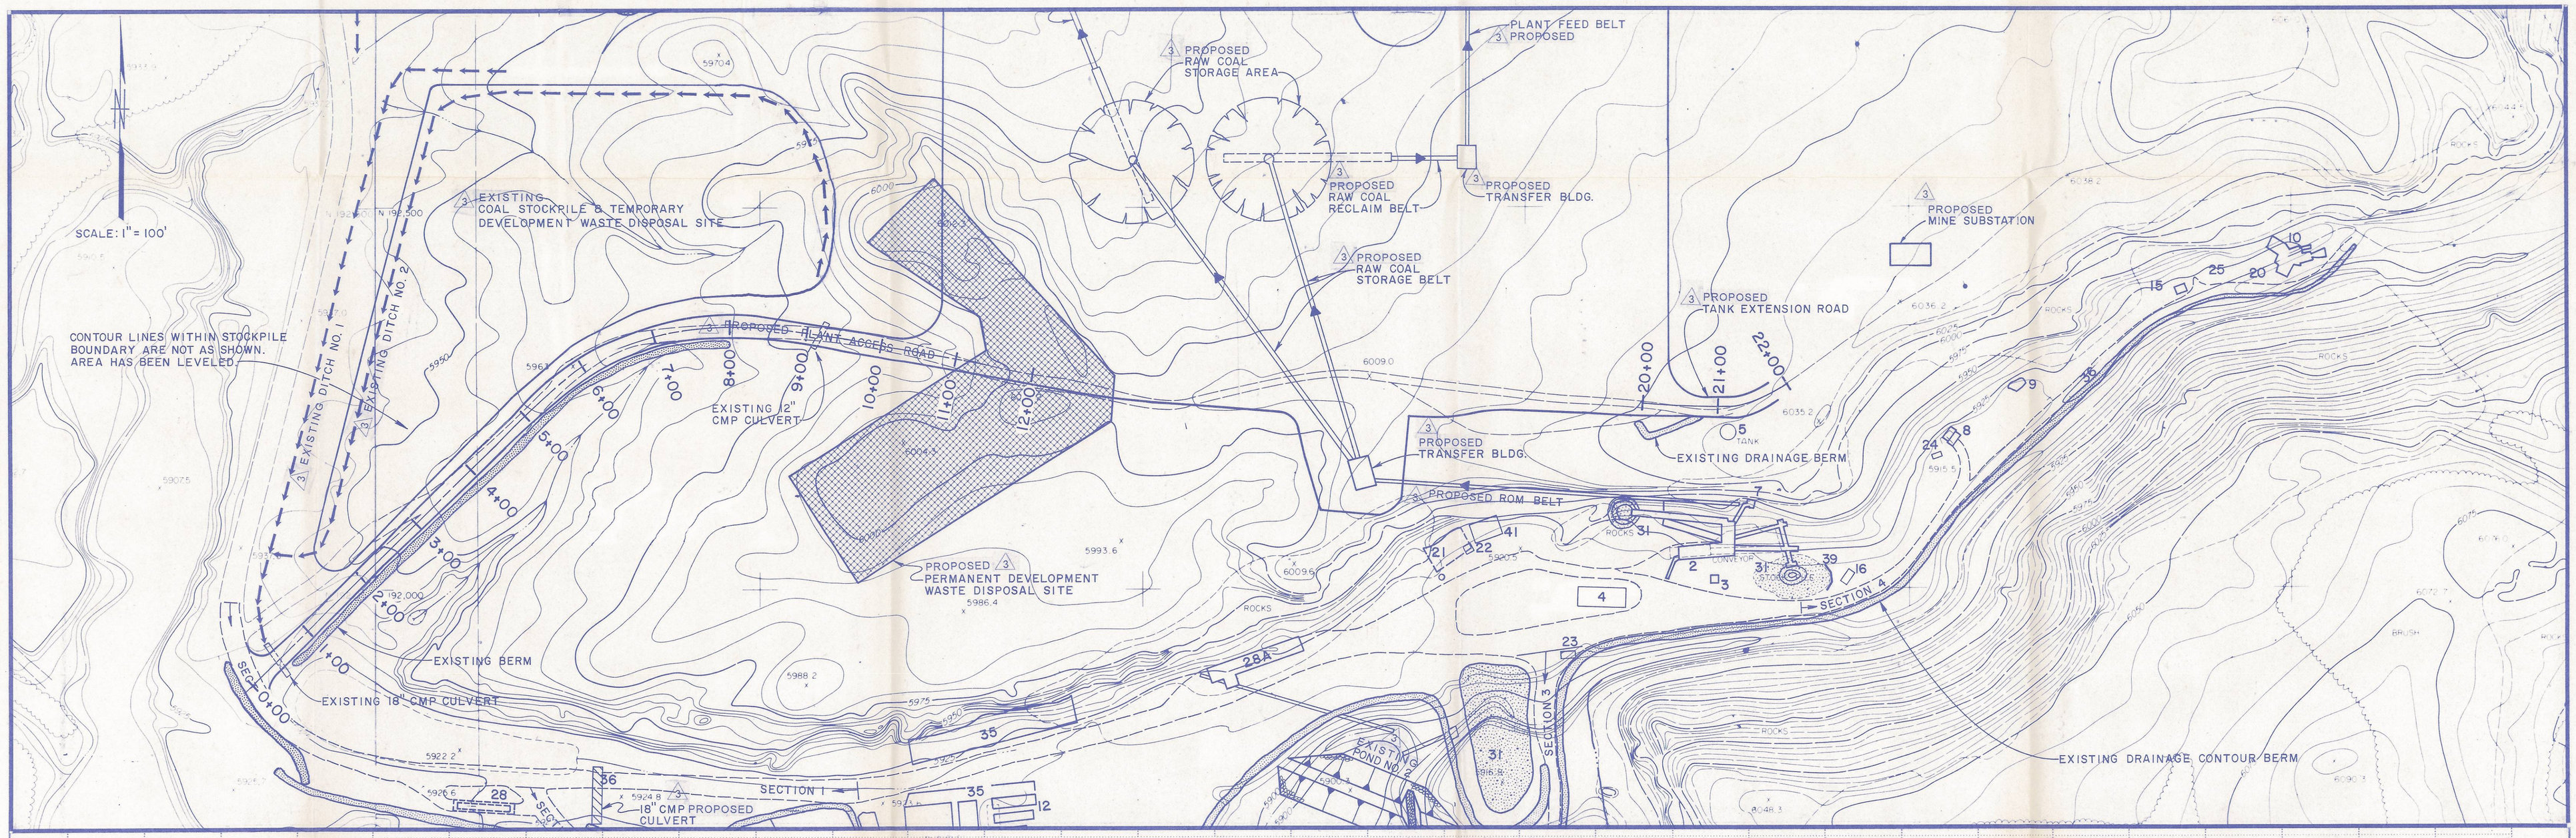

INCORPORATED
EFFECTIVE:
DEC - 1 1997
95B
UTAH DIVISION OF OIL, GAS AND MINING
PRICE FIELD OFFICE

RECEIVED
SEP 14 1995
DIVISION OF OIL GAS & MINING PRICE UTAH

NO.	SUB. DATE	APPD. DATE	REV. BY	REVISION DESCRIPTION
3	5/95		T.D.K.	LABELS "EXISTING" & "PROPOSED" ADDED
2	3/92		R.J.D.	PLANT ACCESS ROAD - SHOW PROP. & EXIST. BERMS
1	1/92		C.D.P.	PLANT ACCESS ROAD - ADDED EXIST. 12" CULVERT

CONSOLIDATION COAL COMPANY
MIDCONTINENT REGION
12755 OLIVE BLVD. ST. LOUIS, MO. 63141

PLANT ACCESS & TANK EXTENSION ROADS PLAN, PROFILES & TYPICAL CROSS SECTION

MINE	EMERY	DATE	7/90
CHKD.	C.D.P.	SCALE	AS NOTED
APPD.	J E Boutaugh	DRAWING NO.	PLATE IV-10
DRAWN	A.B.B.	SHEET OF	REV.

HIGHWAY FEDERAL AID SHEET
PLATE 1-SINGLE PLAN AND PROFILE-FULL DOT
PRINTED IN U.S.A.