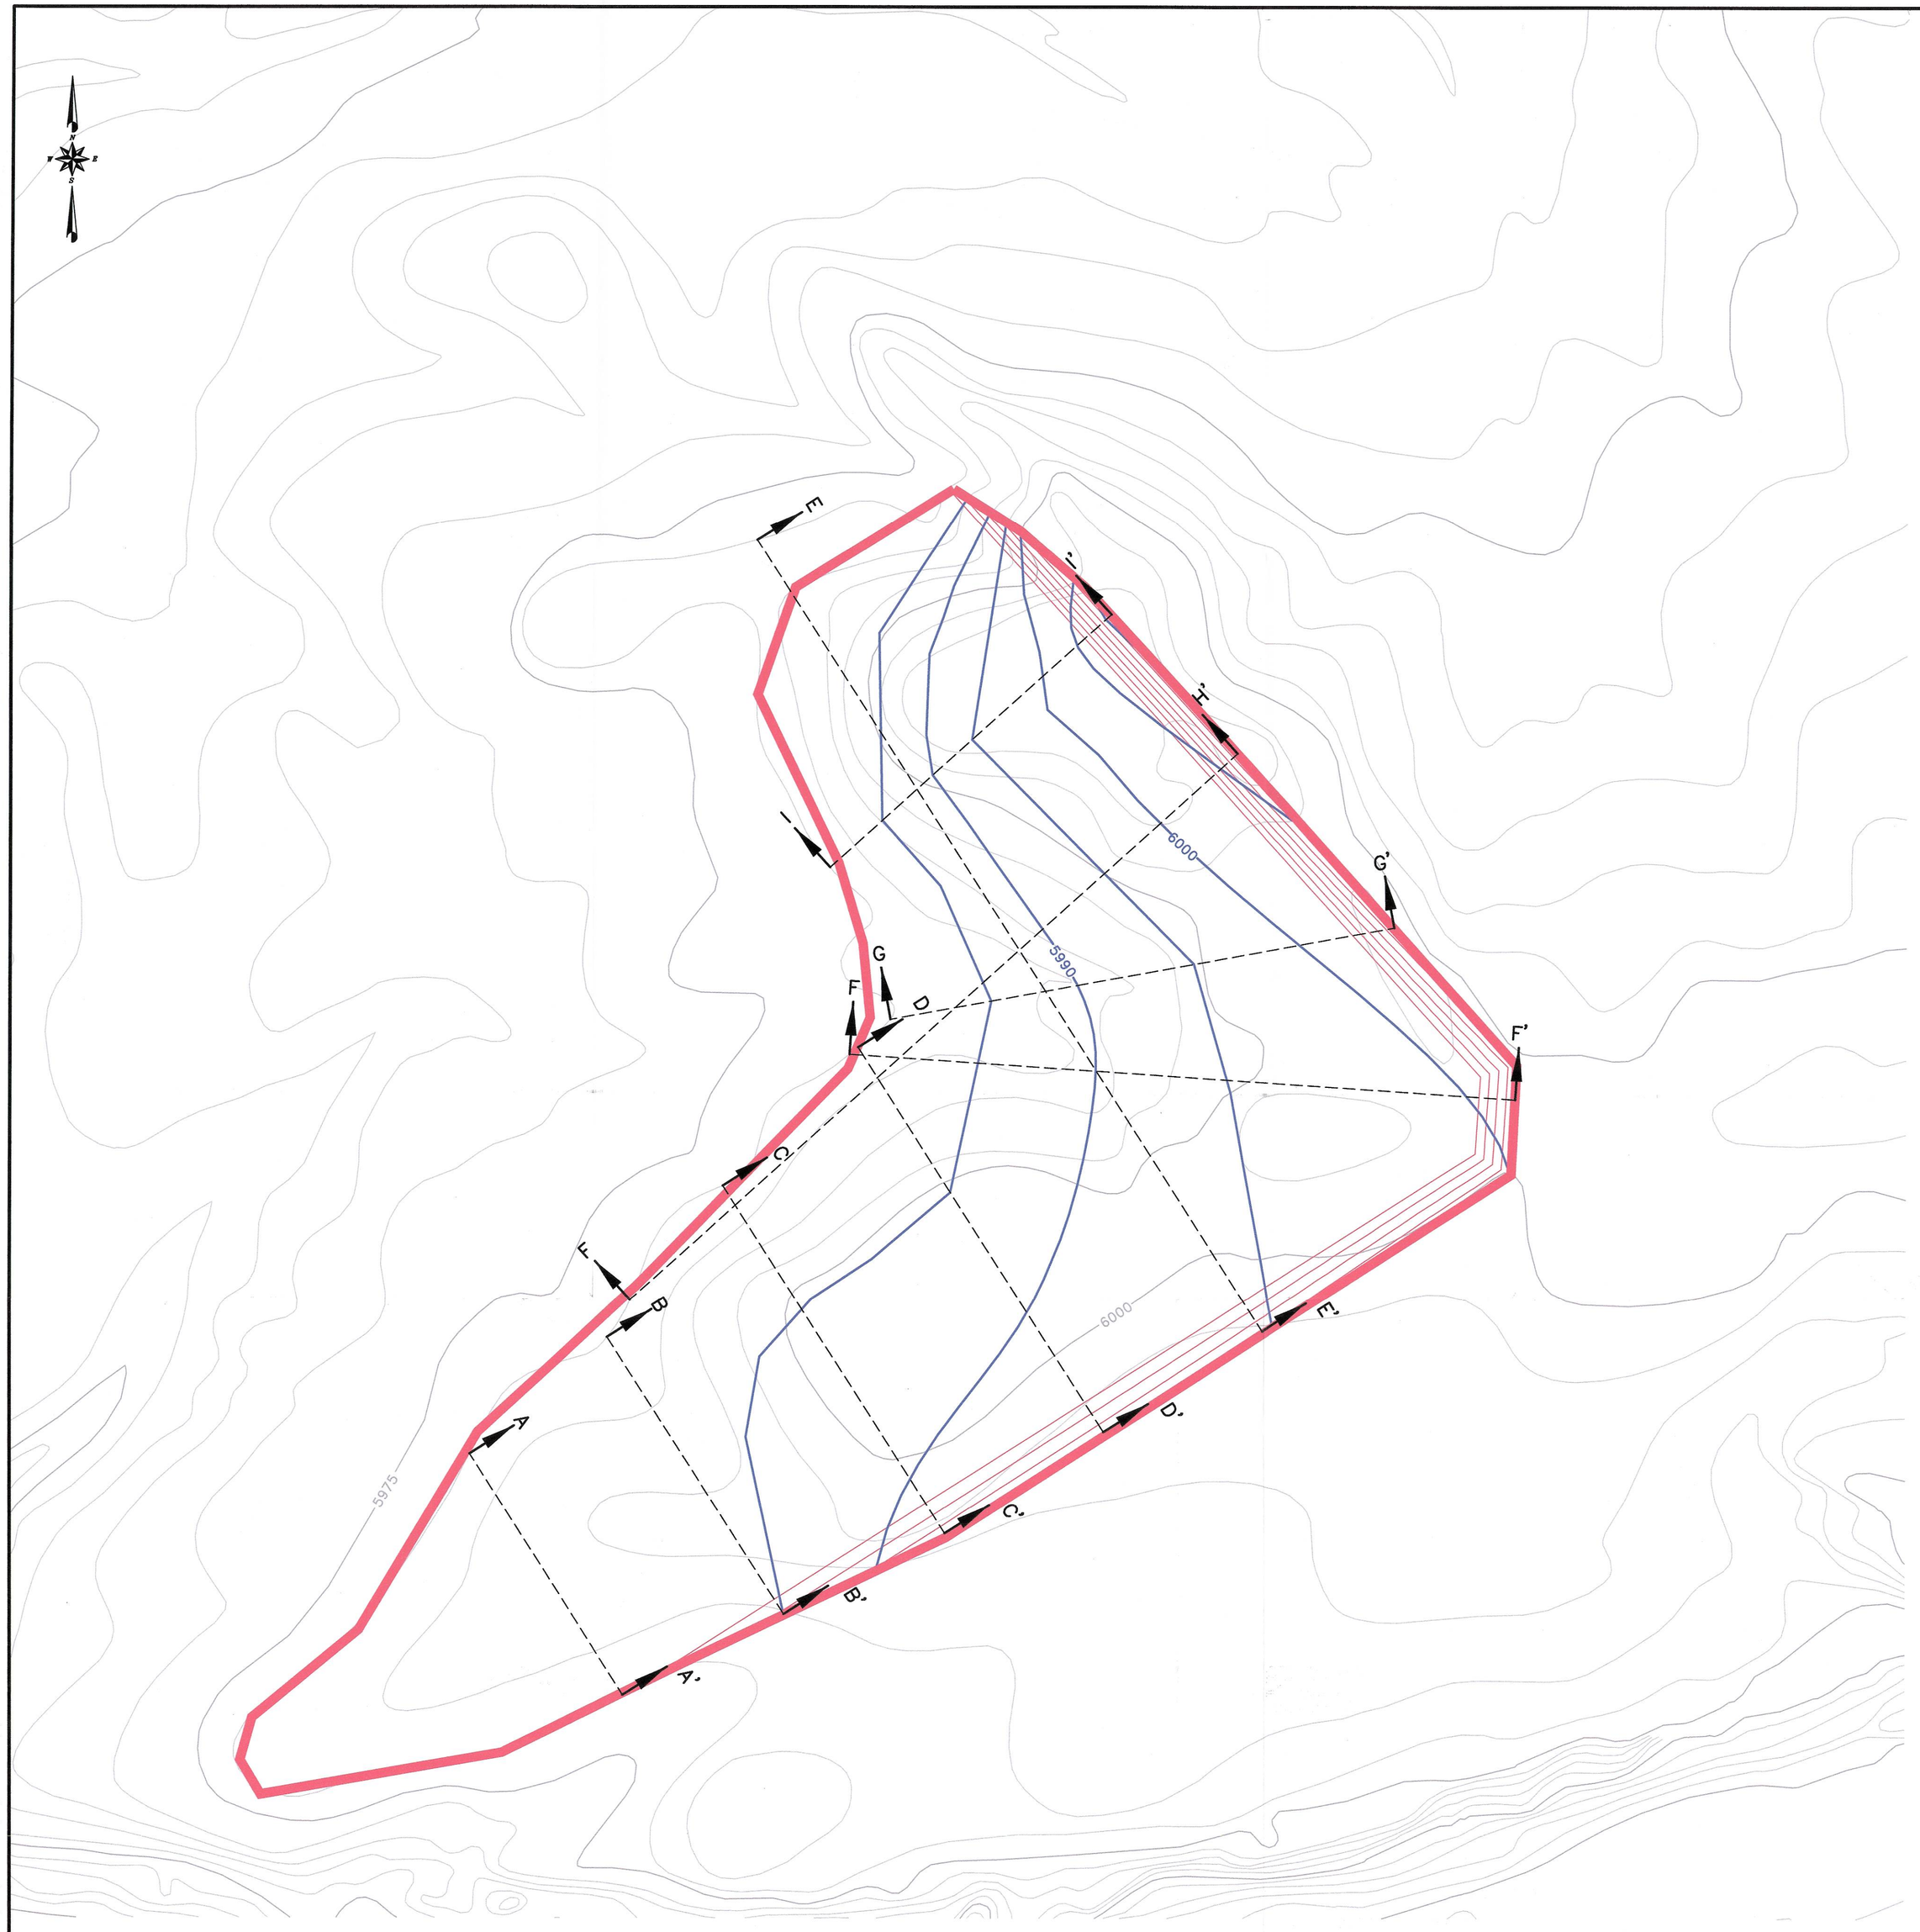

PLAN
SCALE: 1"=50'
HORZ. AND VERT.

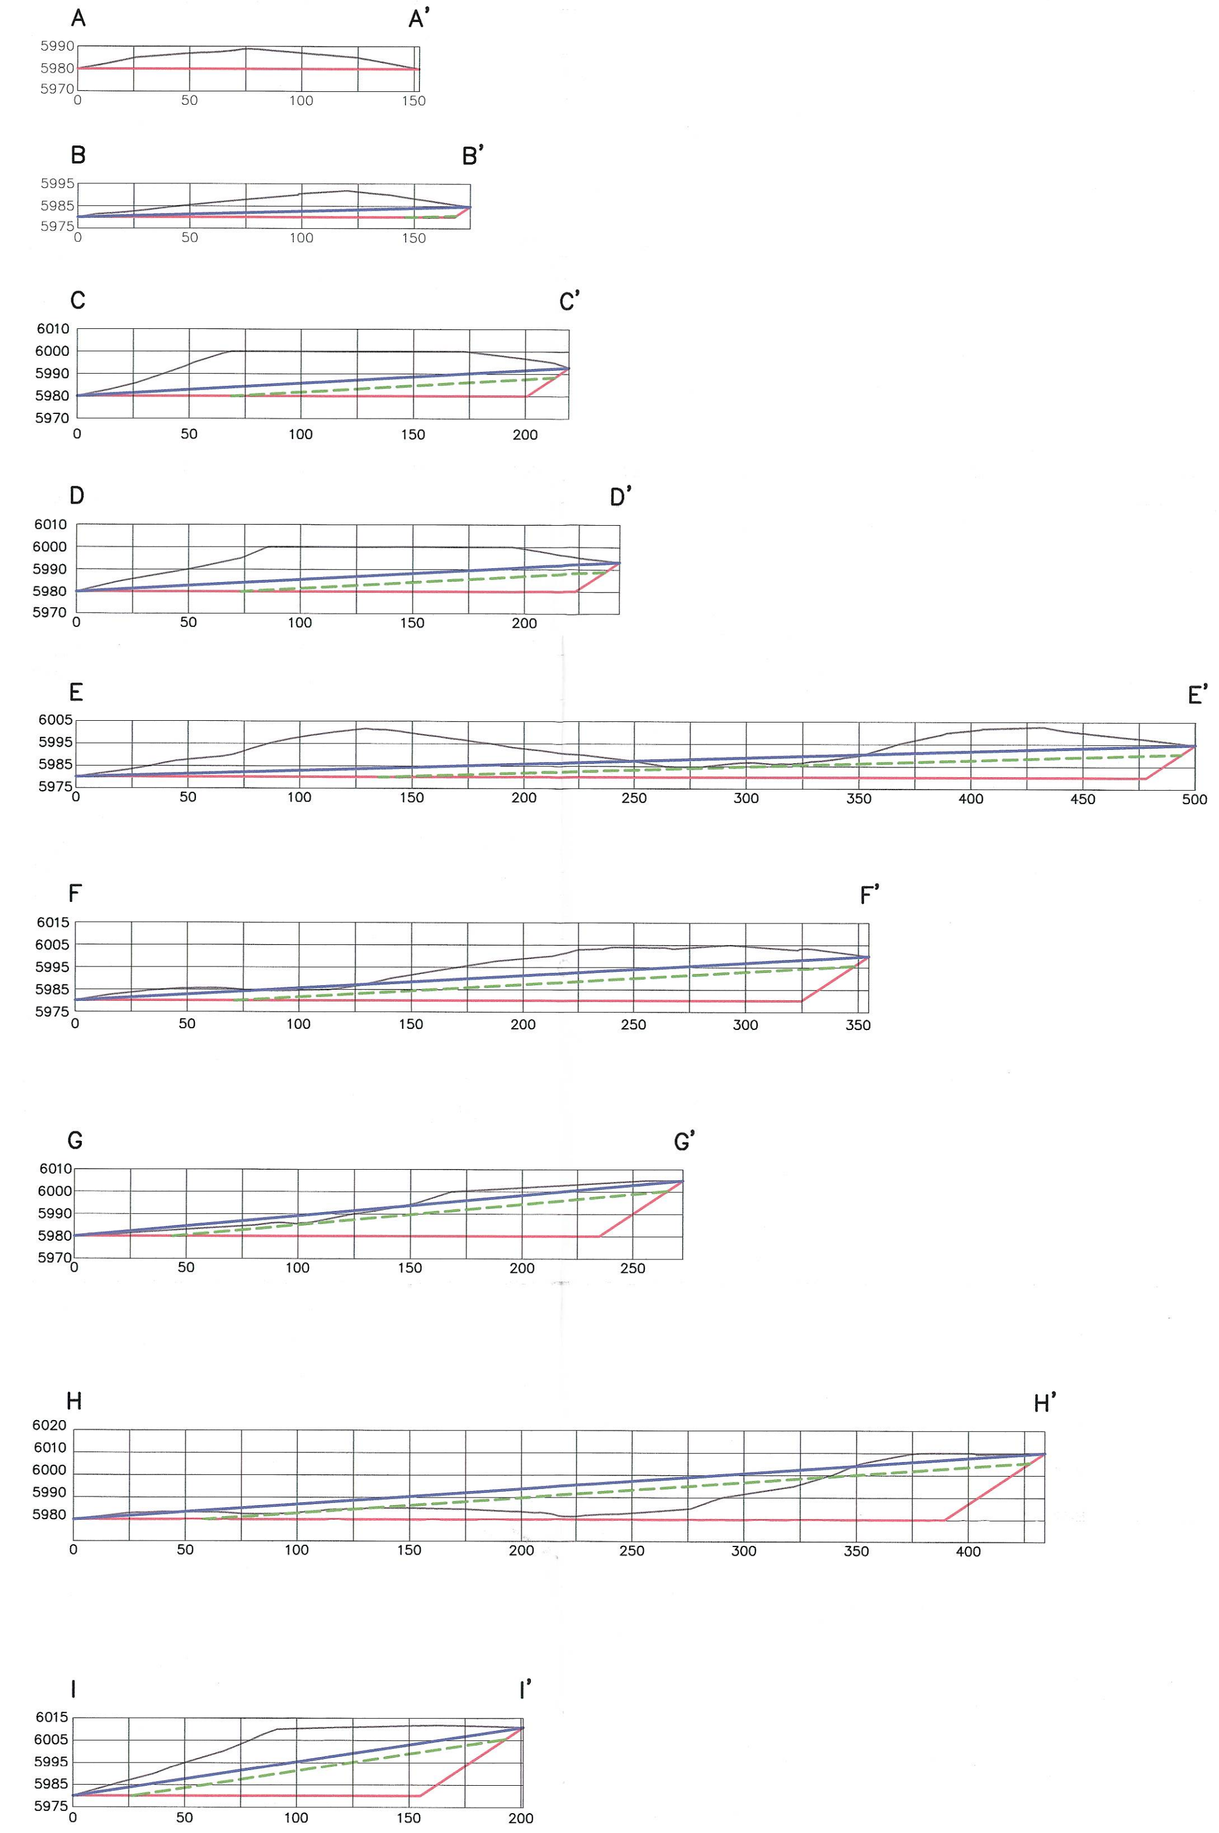

CROSS SECTIONS
SCALE: 1"=50'
HORZ. AND VERT.

LEGEND

- EXISTING SURFACE
- CUT SURFACE
- REFUSE SURFACE
- 4' THICK TOPSOIL SURFACE
- PERMANENT UNDERGROUND DEVELOPMENT WASTE DISPOSAL SITE BOUNDARY

INCORPORATED
MAR 0 4 2008
Div. of Oil, Gas & Mining

REGISTERED PROFESSIONAL ENGINEER
No. 168246
RICHARD B. WHITE
STATE OF UTAH

EarthFax

BASE MAP:

COORDINATE SYSTEM:
STATE PLANE COORDINATES.
NAD 83 CONUS
ZONE 4302-UTAH, CENTRAL - US FEET
VERTICAL DATUM - NAVD 88-US FEET

EXTERNAL REFERENCE:

REVISIONS

NO.	DATE	BY	DESCRIPTION	NO.	DATE	BY	DESCRIPTION
1	02/08	JAG	REPLACED MAP				

AS SHOWN

DRAWN BY: SWF
CHECKED BY: JAG
RE-DRAWN DATE: 02/08
APPROVED BY: JAG
DWG DATA: G:\UC982\15-STRUCTURES AND FACILITIES\DWG\

EMERY MINE
EMERY COUNTY, UTAH
PERMIT NO.
ACT015/015

CONSOLIDATION COAL COMPANY
P.O. BOX 566
SESSER, IL 62884-0566

PLATE IV-4
PERMANENT UNDERGROUND DEVELOPMENT WASTE DISPOSAL SITE PLAN AND CROSS SECTIONS