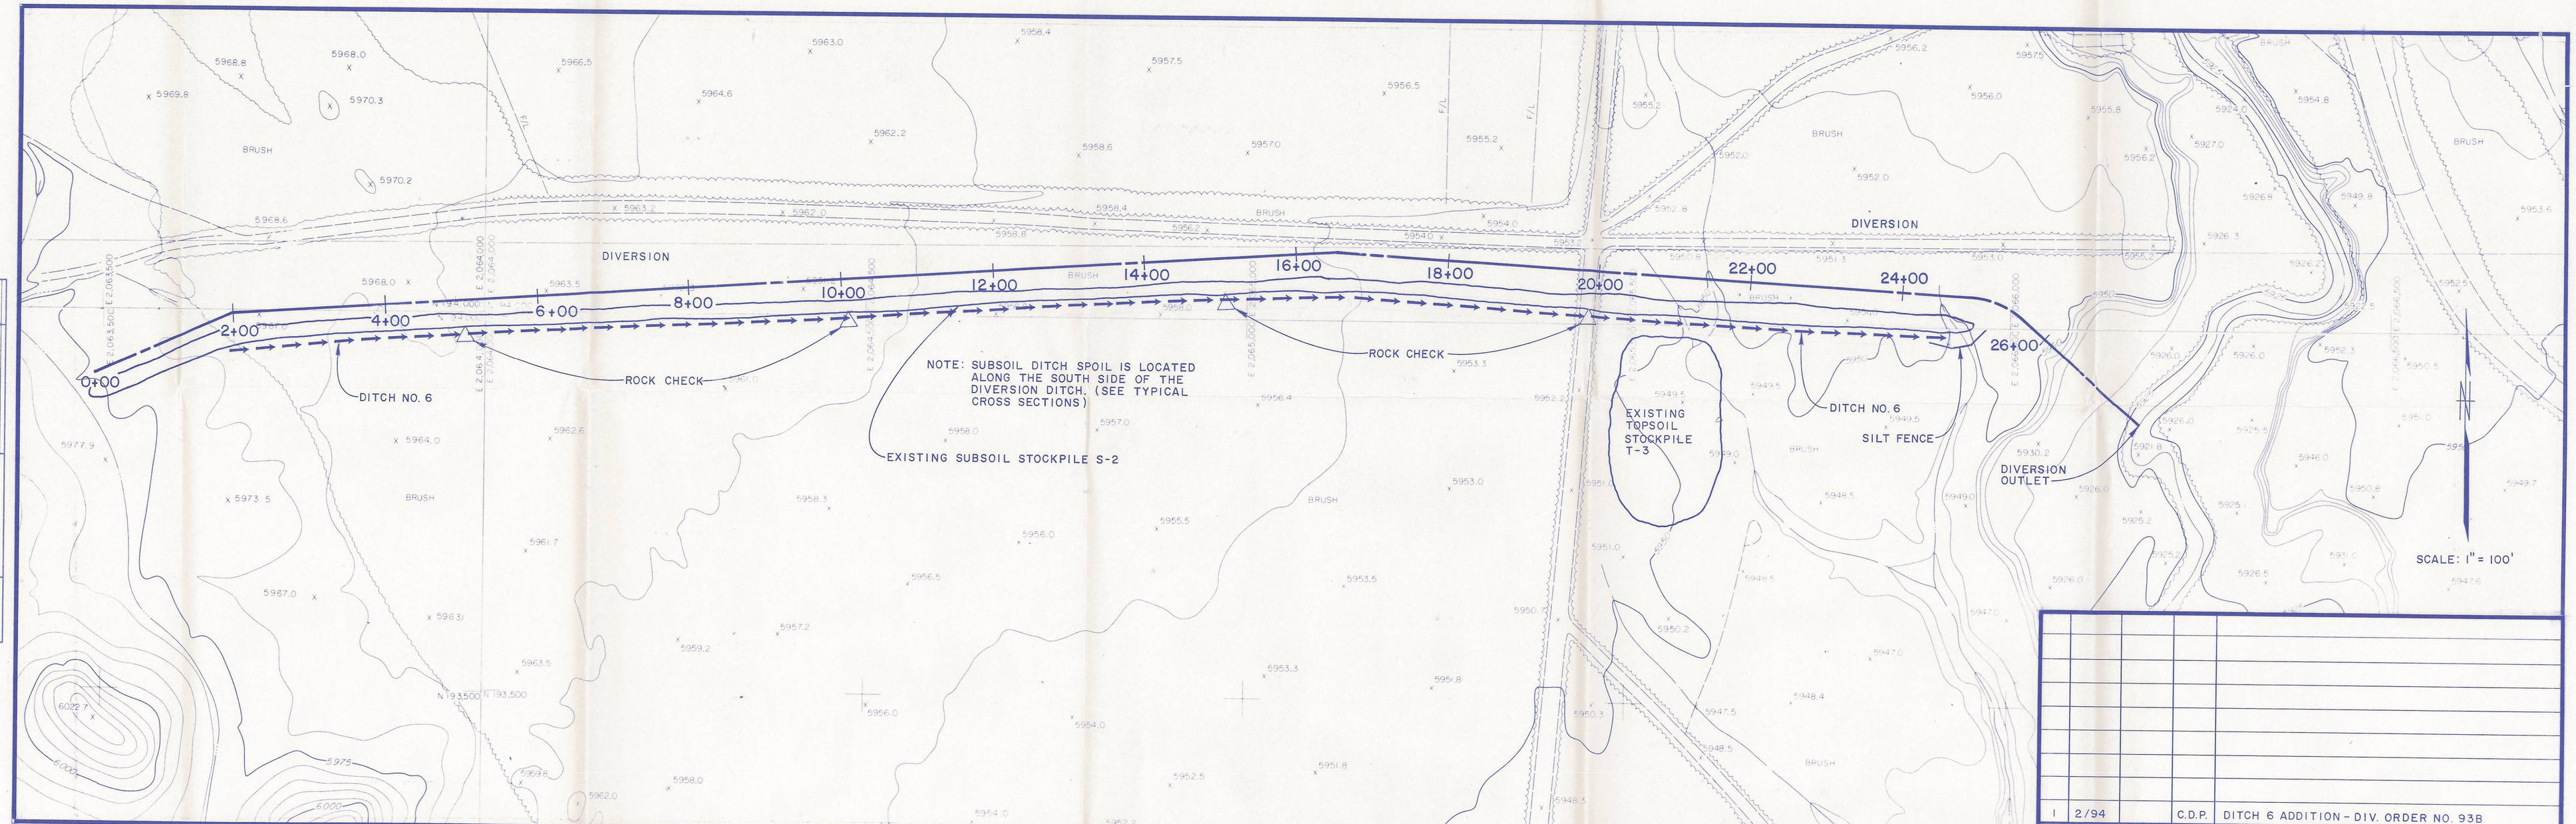

NO.	SUB. DATE	APPD. DATE	REV. BY	REVISION DESCRIPTION
1	2/94		C.D.P.	DITCH 6 ADDITION - DIV. ORDER NO. 93B

PLAN — SURVEYED / PLOTTED / ALIGNMENT CHECKED / RT OF WAY CHECKED — NOTE BOOK NO. — BY — DATE

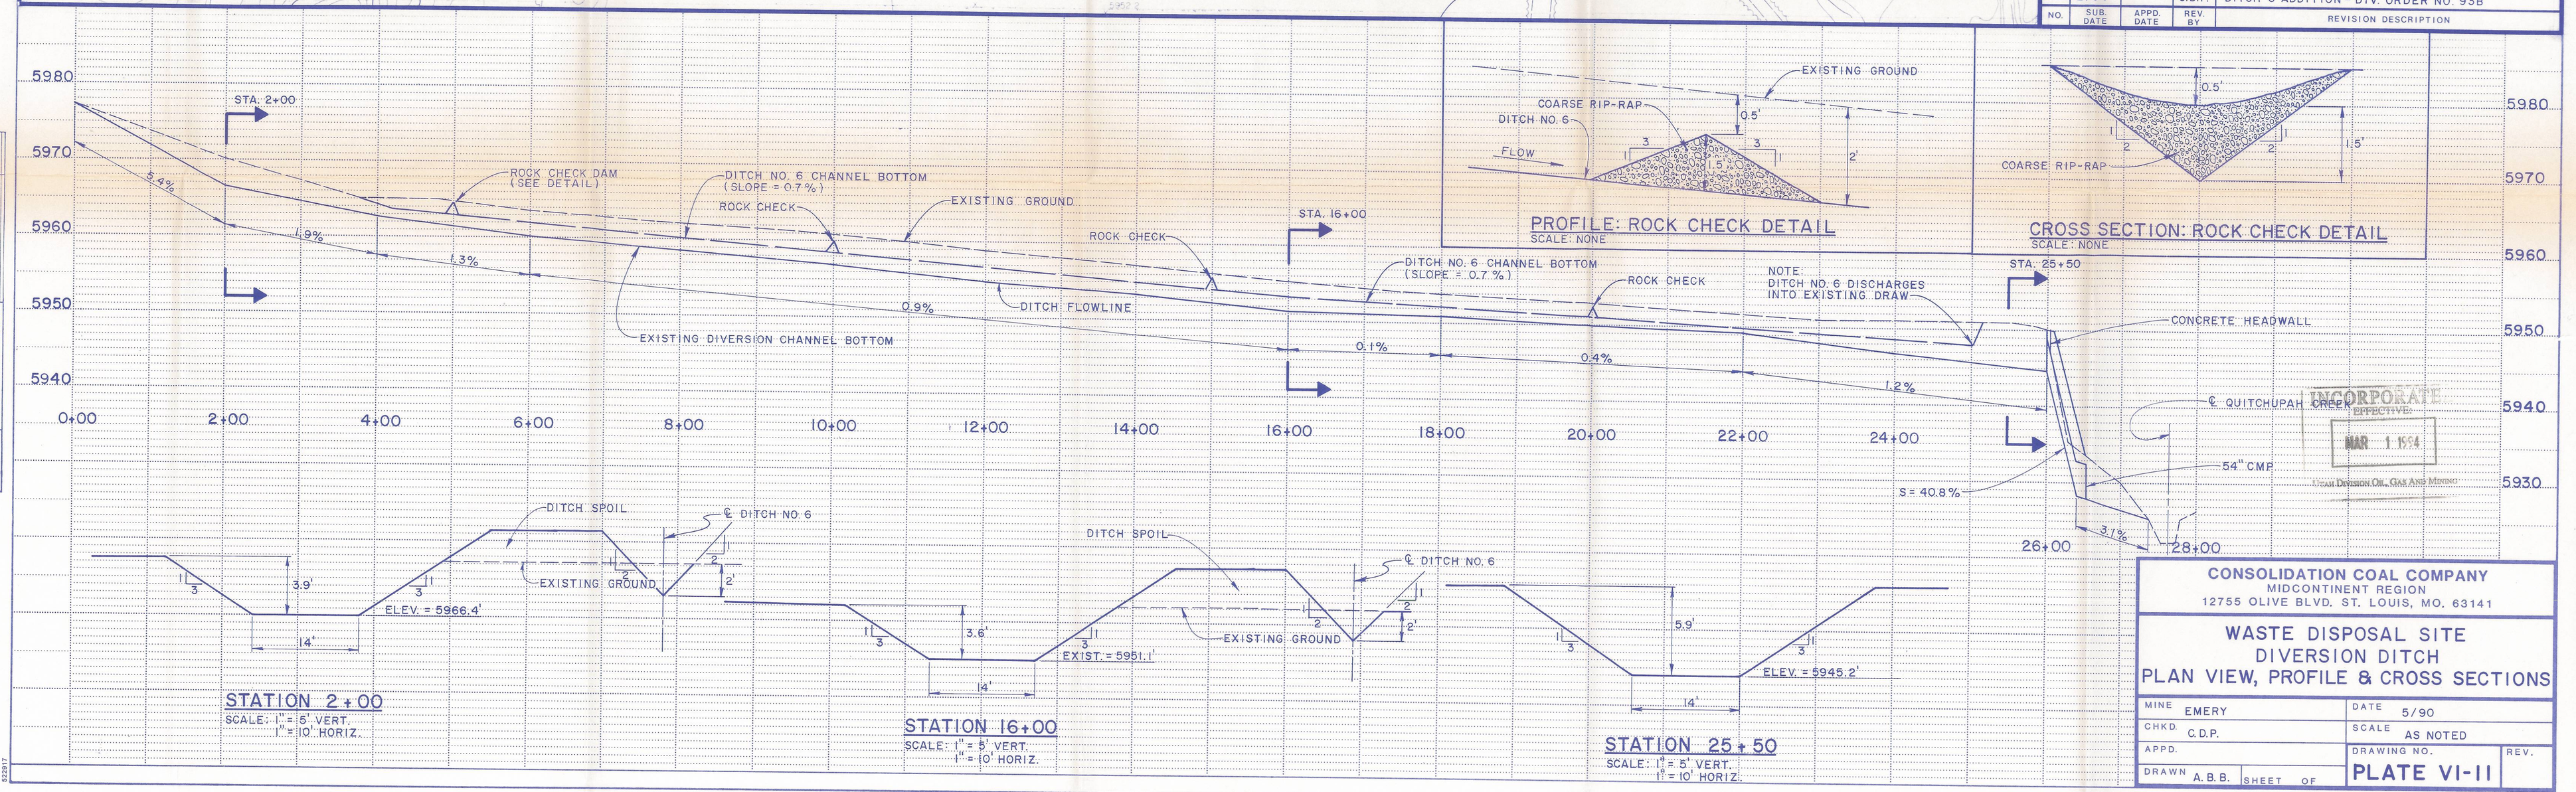

PROFILE — SURVEYED / PLOTTED / GRADES CHECKED / B.M. NOTED / STRUCTURE NOTAT'NS CH'KD — NOTE BOOK NO. — BY — DATE

INCORPORATE EFFECTIVE MAR 1 1994 UTAH DIVISION OF OIL, GAS AND MINING

CONSOLIDATION COAL COMPANY
MIDCONTINENT REGION
12755 OLIVE BLVD. ST. LOUIS, MO. 63141

WASTE DISPOSAL SITE
DIVERSION DITCH
PLAN VIEW, PROFILE & CROSS SECTIONS

MINE EMERY		DATE 5/90	
CHKD. C.D.P.		SCALE AS NOTED	
APPD.		DRAWING NO. PLATE VI-11	REV.
DRAWN A.B.B.	SHEET OF		

HIGHWAY FEDERAL AID SHEET
PLATE 1-SINGLE PLAN AND PROFILE-FULL DOT
PRINTED IN U.S.A.

RECEIVED