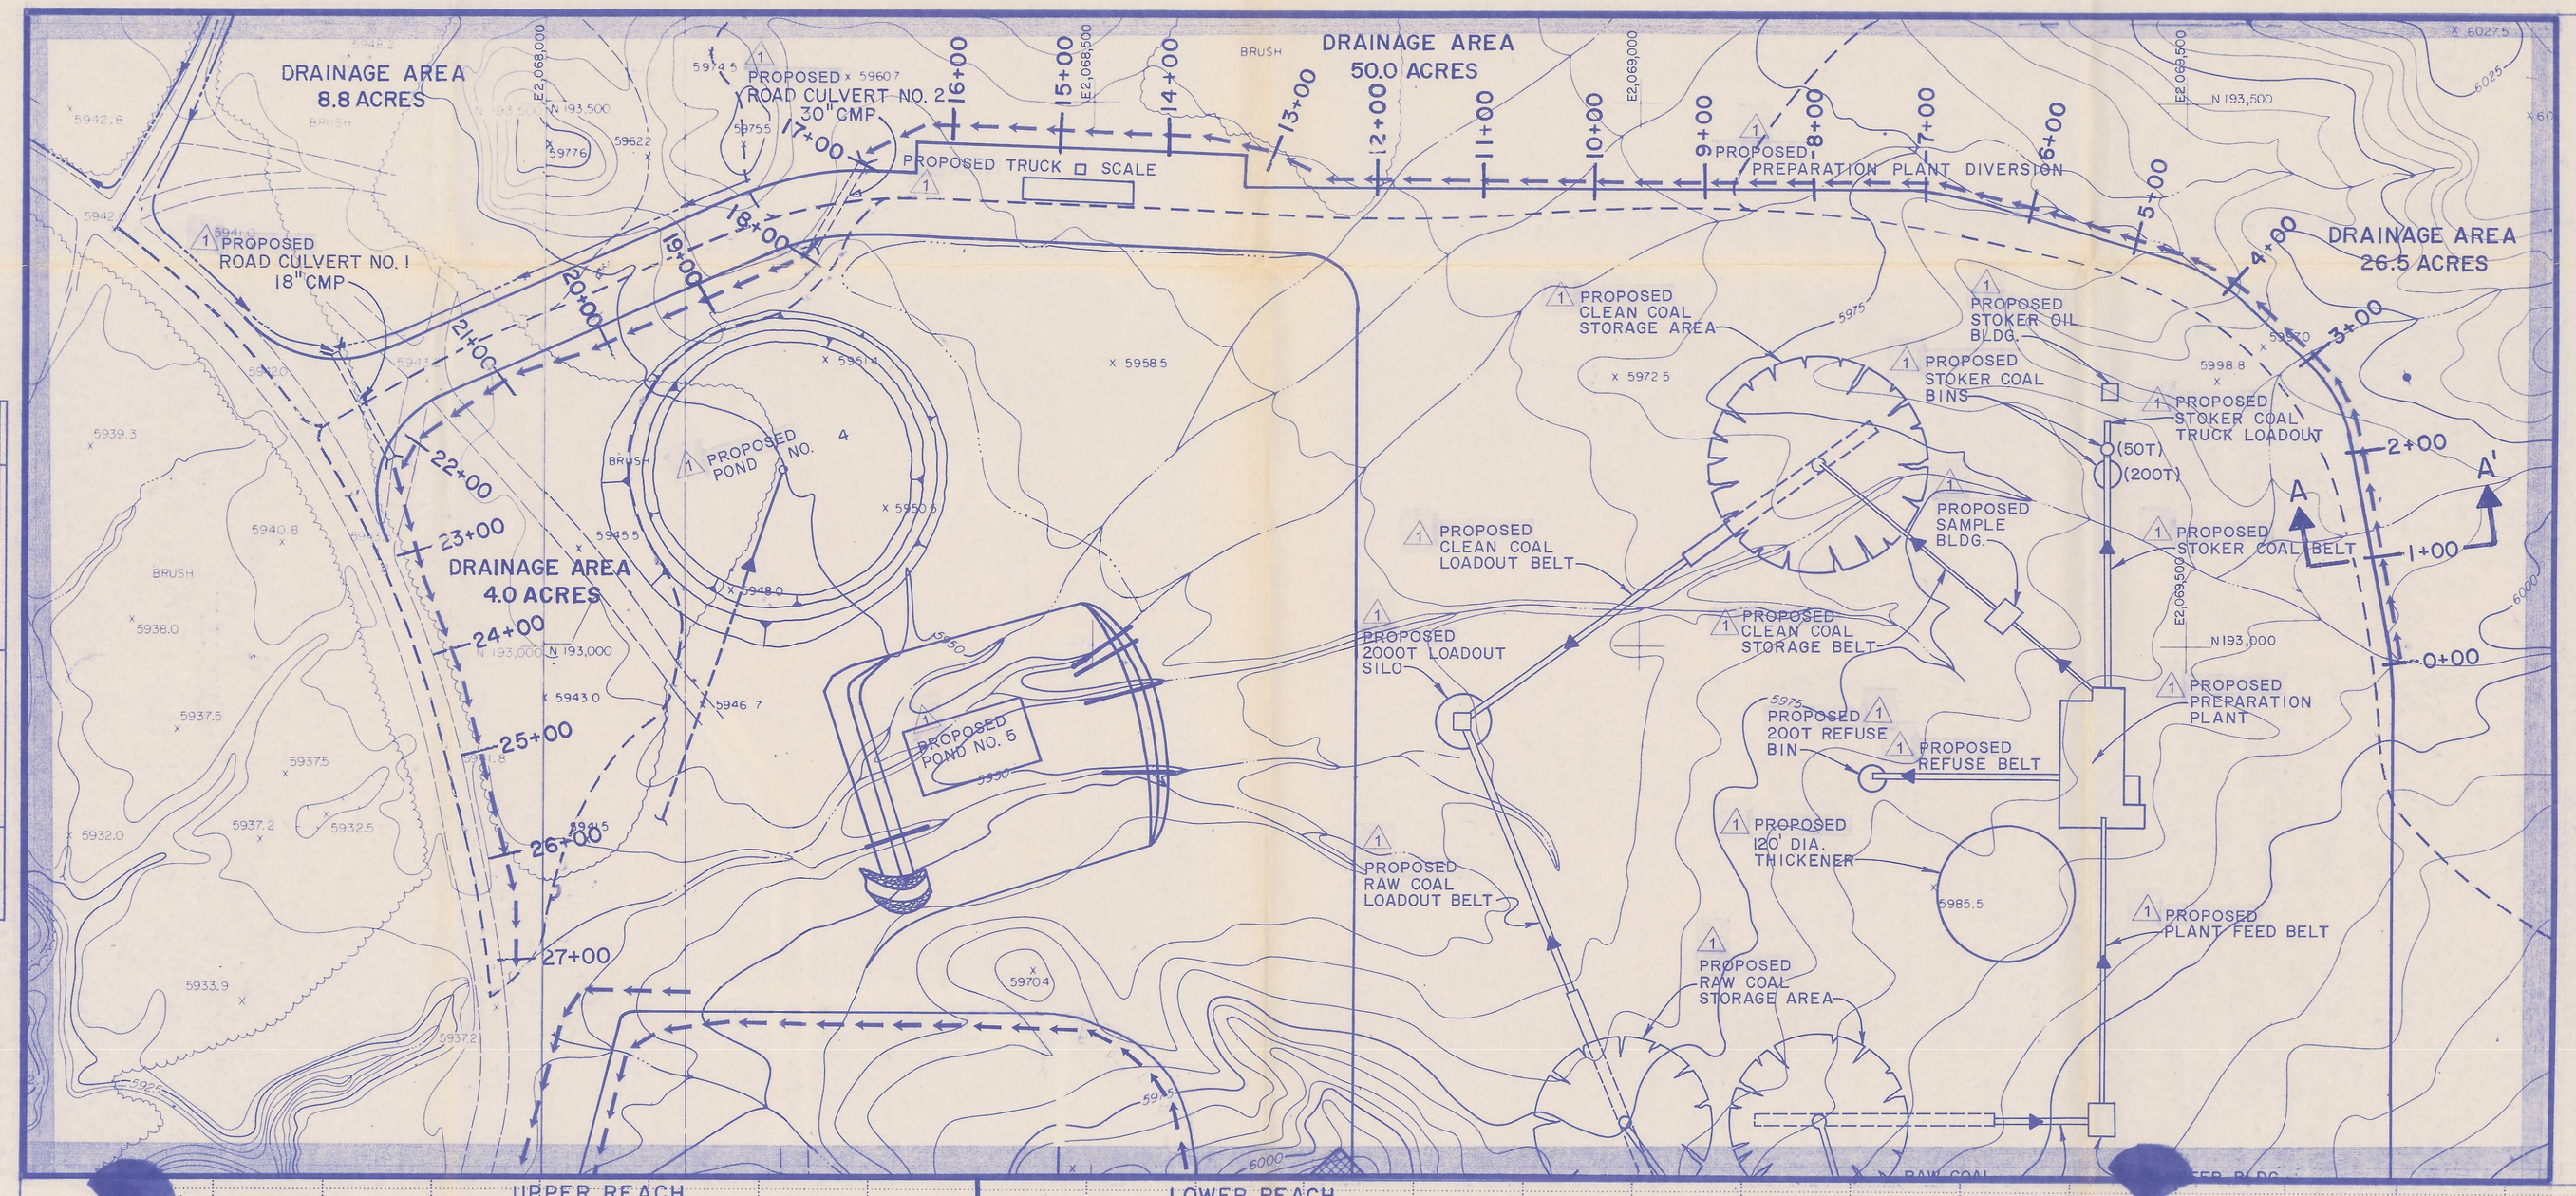

DIVERSION DITCH PLAN

SCALE: 1" = 100'

1	5/95	T.D.K.	LABELS "EXISTING" & "PROPOSED" ADDED
NO.	SUR DATE	APPD DATE	REV BY	REVISION DESCRIPTION

PLAN — SURVEYED, PLOTTED, ALIGNMENT CHECKED, BY PWC CHECKED — NOTE BOOK NO. — BY — DATE

PROFILE — SURVEYED, PLOTTED, GRADES CHECKED, BY A.S.O. — NOTE BOOK NO. — STRUCTURE NOTATIONS CHKD — BY — DATE

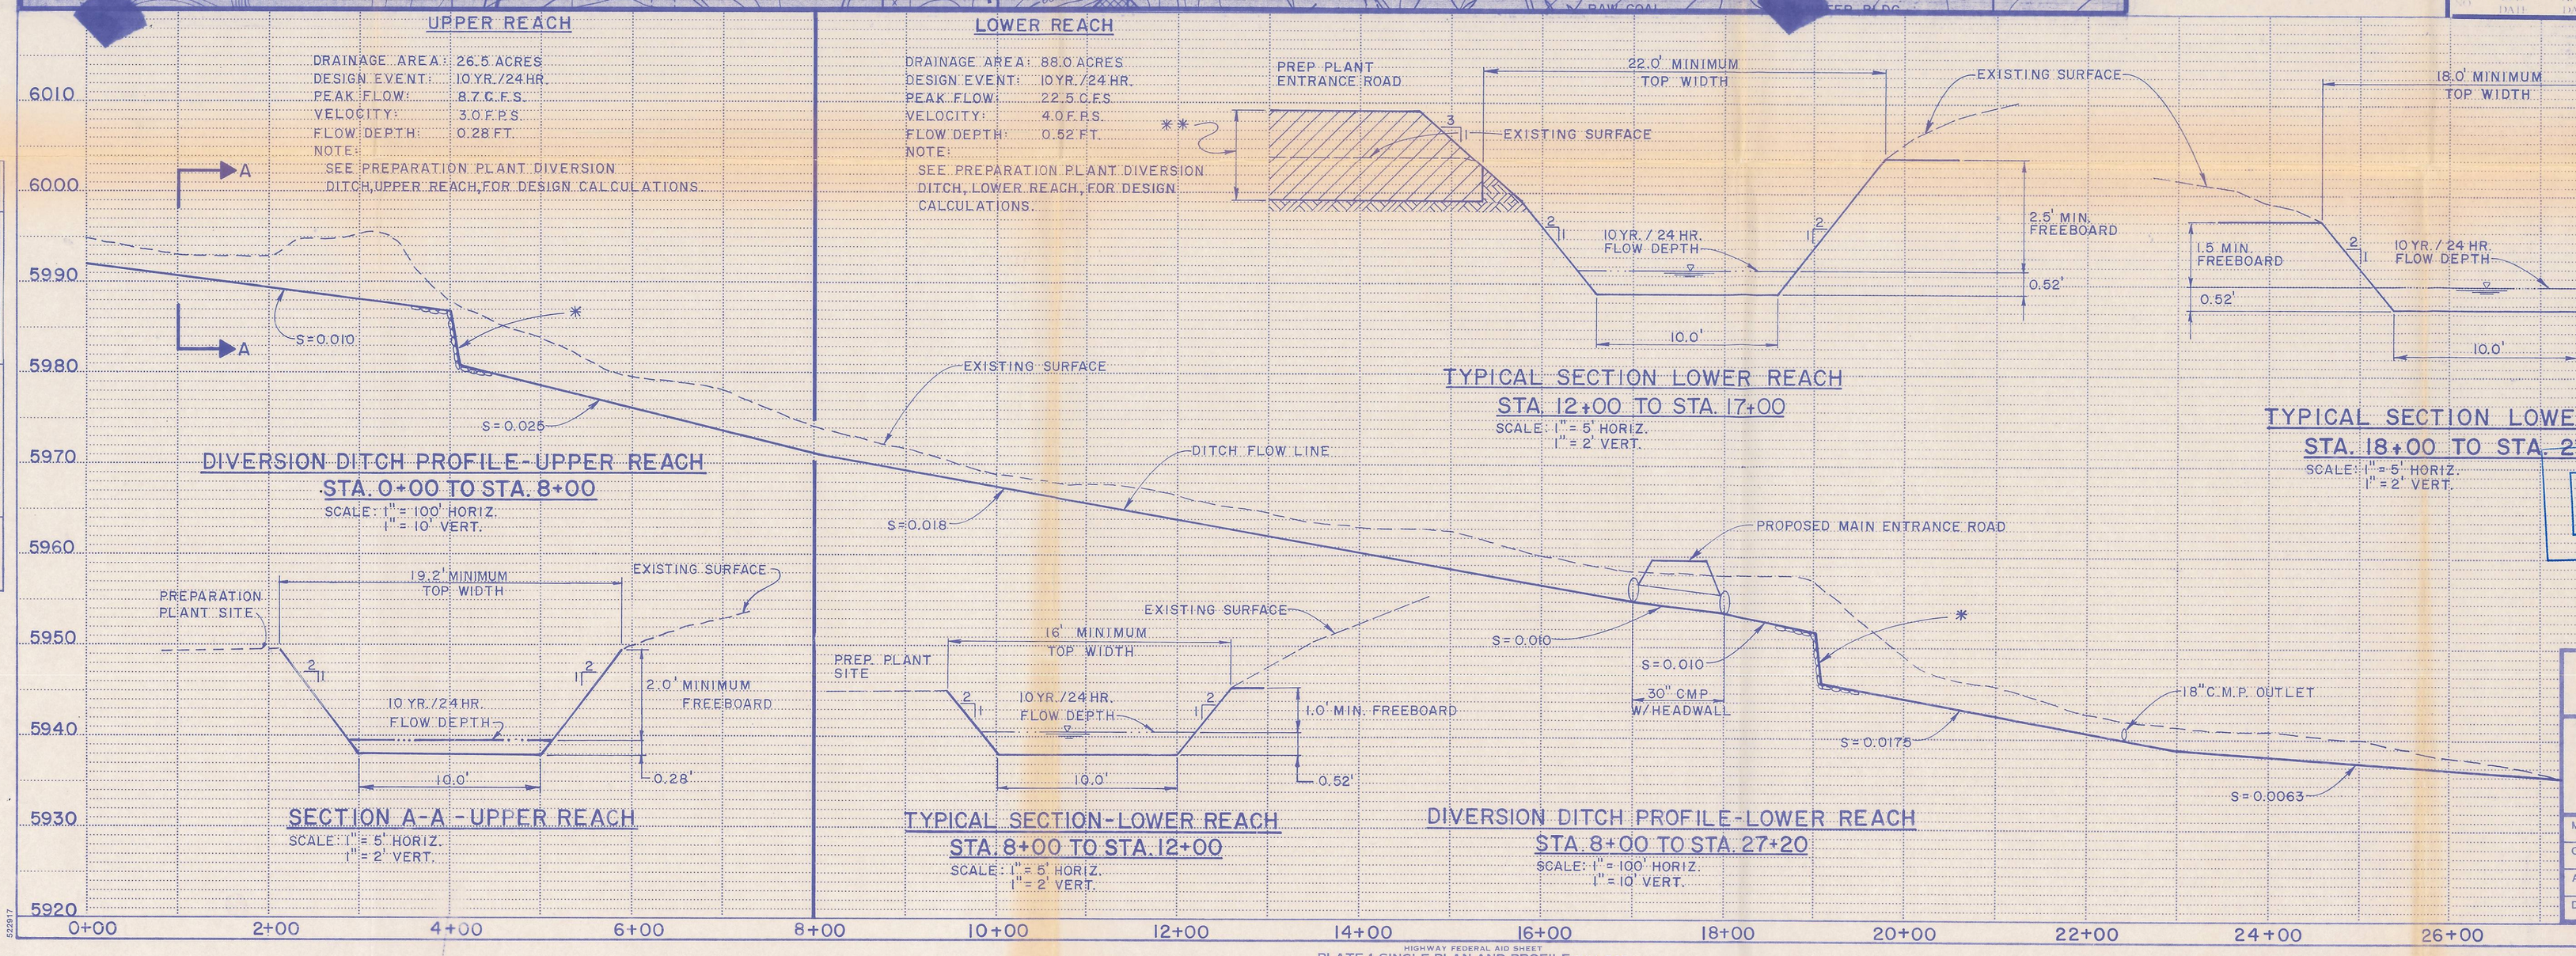

DIVERSION DITCH PROFILE - UPPER REACH
STA. 0+00 TO STA. 8+00
SCALE: 1" = 100' HORIZ. 1" = 10' VERT.

SECTION A-A - UPPER REACH
SCALE: 1" = 5' HORIZ. 1" = 2' VERT.

TYPICAL SECTION LOWER REACH
STA. 12+00 TO STA. 17+00
SCALE: 1" = 5' HORIZ. 1" = 2' VERT.

TYPICAL SECTION LOWER REACH
STA. 18+00 TO STA. 27+20
SCALE: 1" = 5' HORIZ. 1" = 2' VERT.

TYPICAL SECTION-LOWER REACH
STA. 8+00 TO STA. 12+00
SCALE: 1" = 5' HORIZ. 1" = 2' VERT.

DIVERSION DITCH PROFILE-LOWER REACH
STA. 8+00 TO STA. 27+20
SCALE: 1" = 100' HORIZ. 1" = 10' VERT.

INCORPORATED
EFFECTIVE:
DEC 1 1997 953
UTAH DIVISION OF OIL, GAS AND MINING
PRICE FIELD OFFICE

RECEIVED
SEP 14 1995
DIVISION OF OIL GAS & MINING PRICE UTAH

NOTES

* 6' ROCK DROP STRUCTURE (SEE FIGURE VI-25 FOR DESIGN DETAIL OF DROP STRUCTURES).

** SEE PLAN & PROFILE OF MAIN ENTRANCE ROAD TO PREP. PLANT SITE (PLATE IV-11)

CONSOLIDATION COAL COMPANY
MIDCONTINENT REGION
12755 OLIVE BLVD. ST. LOUIS, MO. 63141

PLANT SITE DIVERSION DITCH
PROPOSED PLAN, PROFILE & SECTIONS

MINE EMERY		DATE 6/90	
CHKD T.D.K.		SCALE AS NOTED	
APPD. W.J.D.		DRAWING NO. PLATE VI-13	REV.
DRAWN J.M.B.	SHEET OF		

HIGHWAY FEDERAL AID SHEET
PLATE 1-SINGLE PLAN AND PROFILE-FULL DOT
PRINTED IN U.S.A.