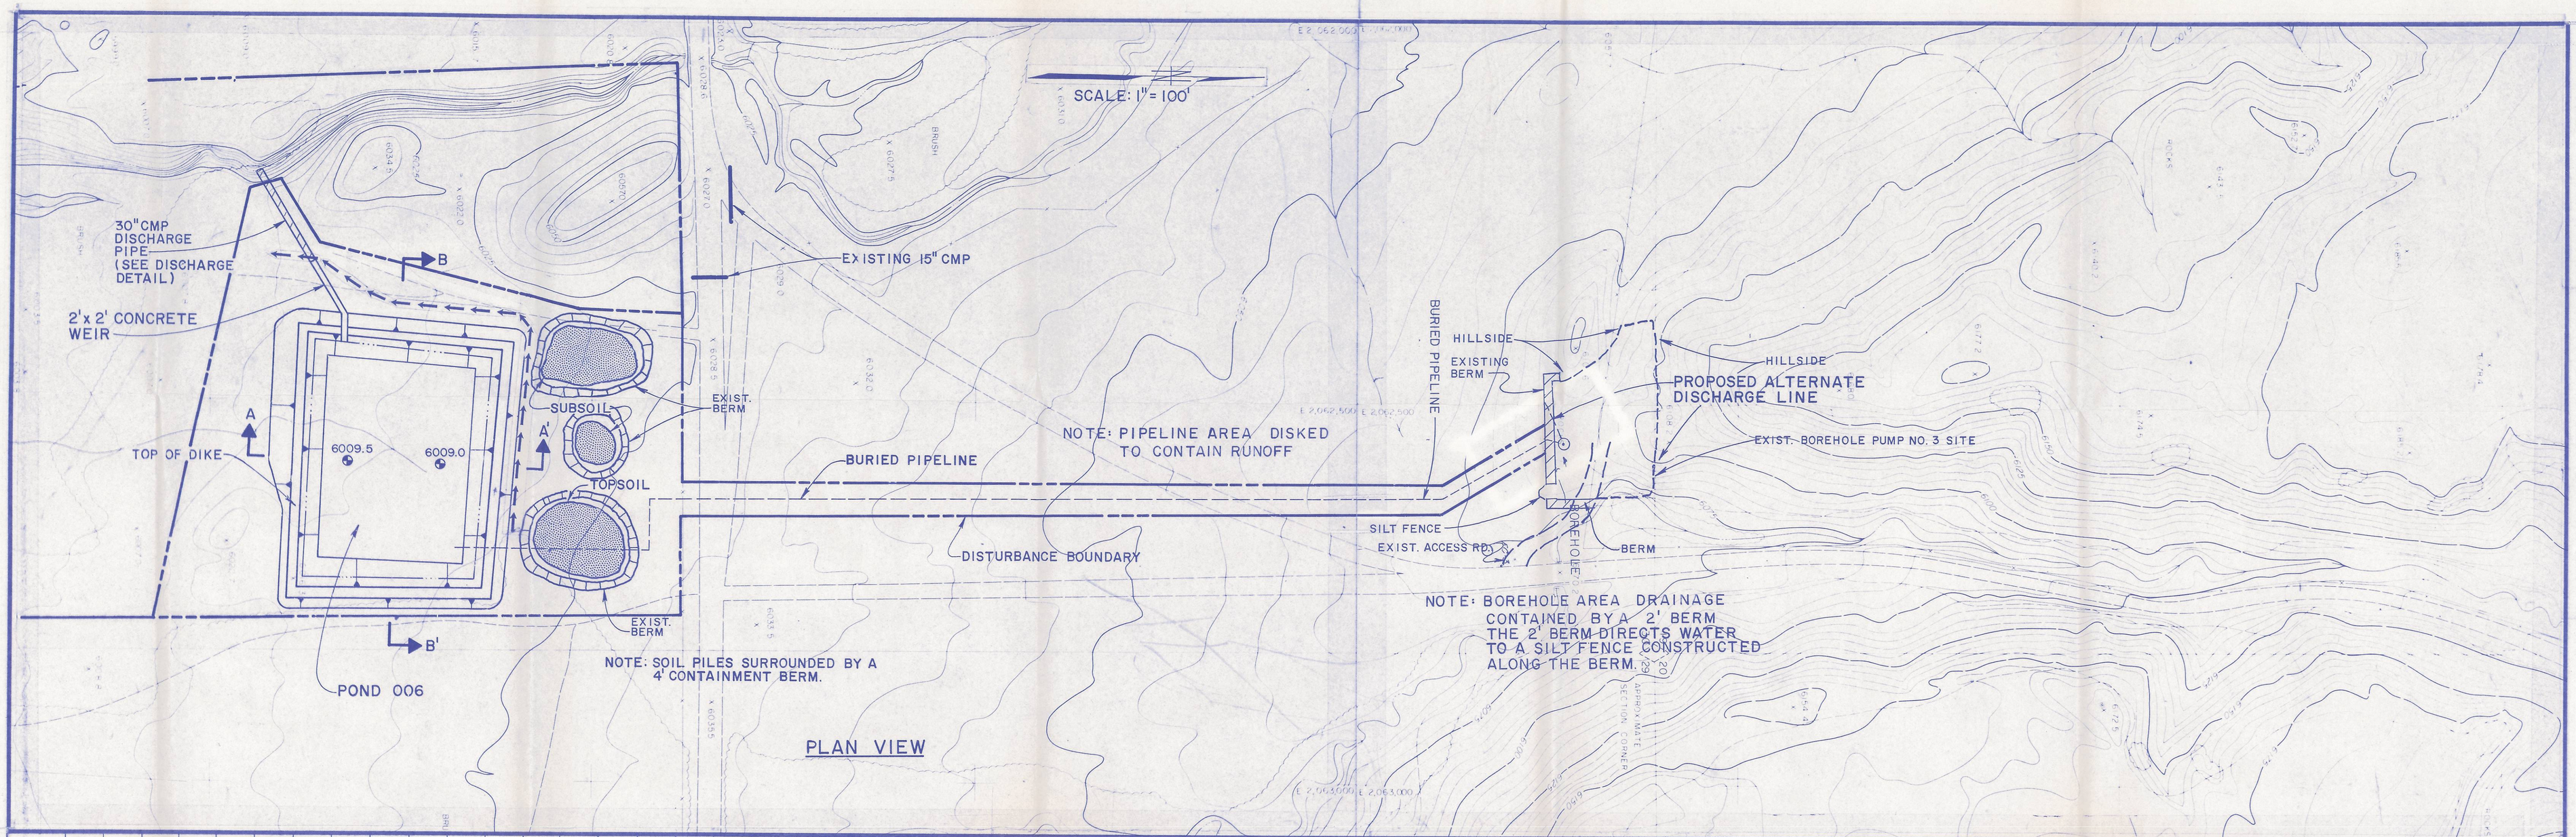

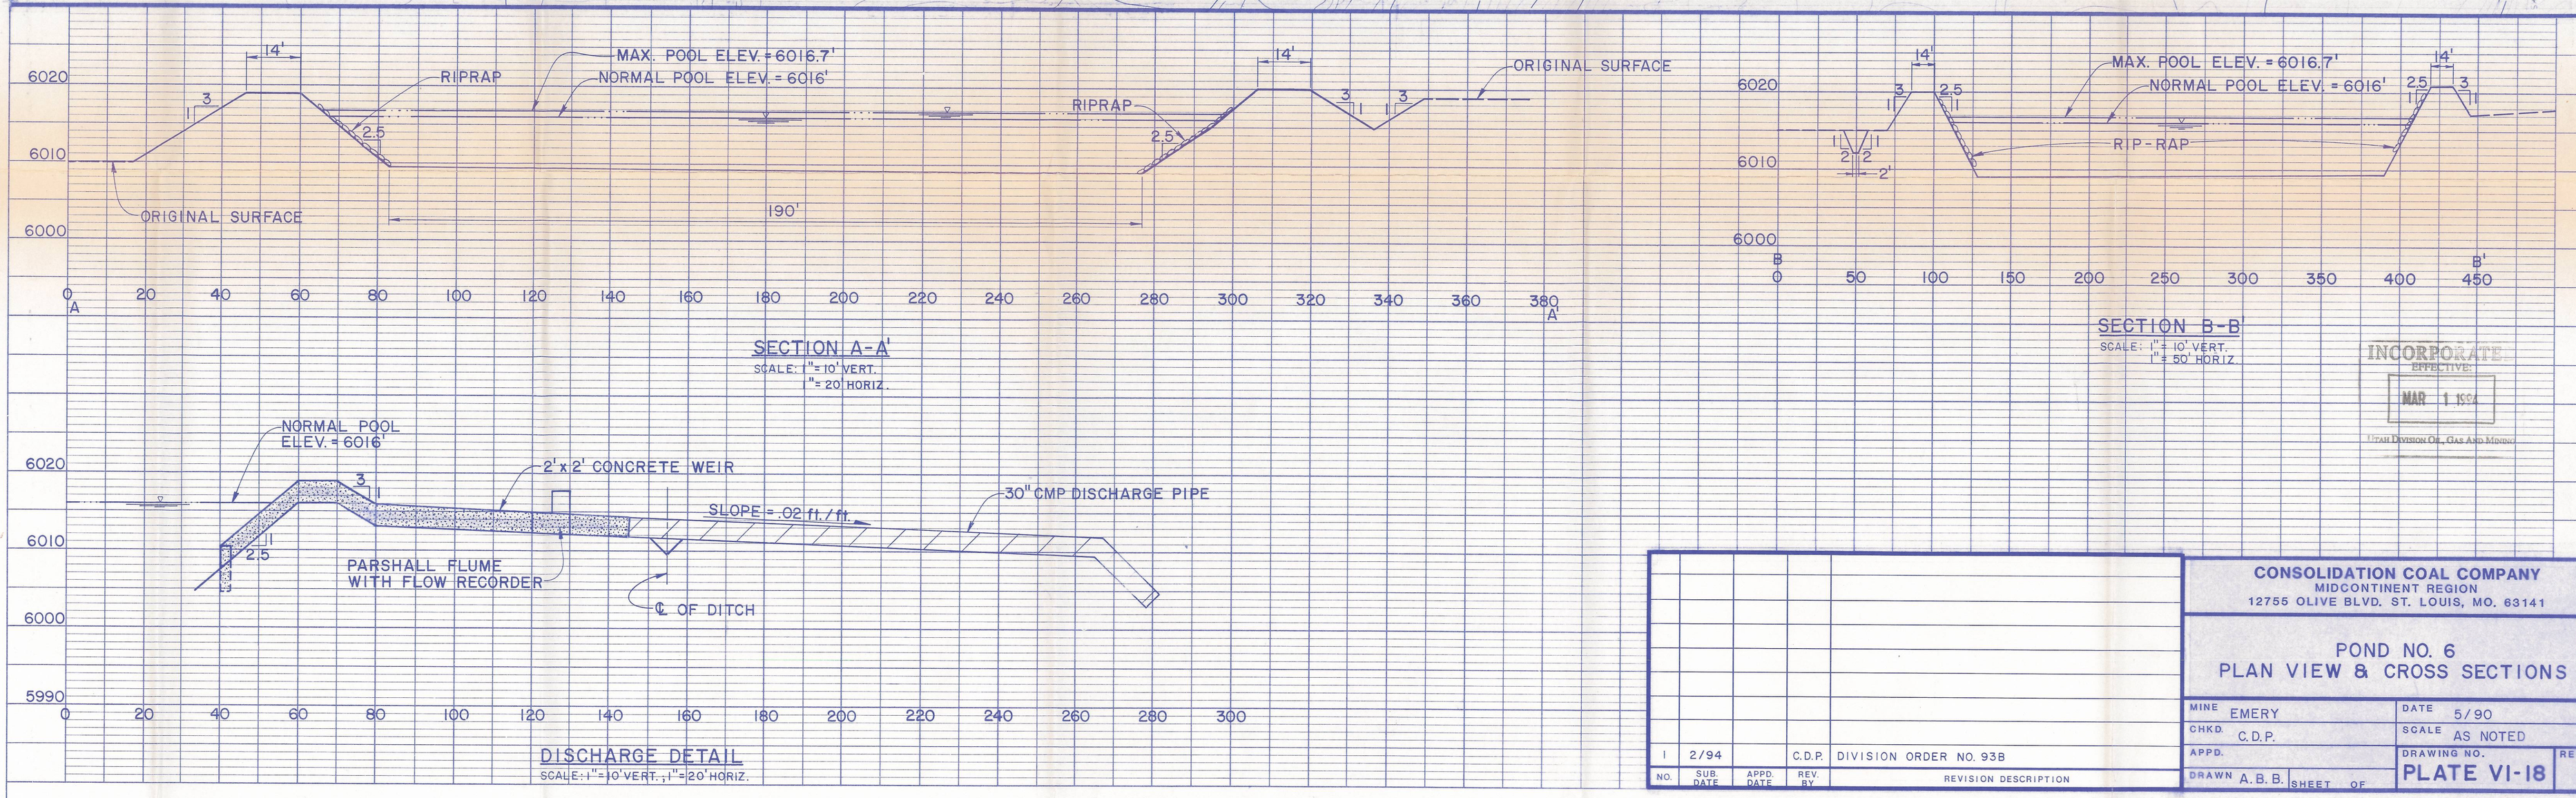

SECTION A-A'

SCALE: 1" = 10' VERT.
1" = 20' HORIZ.

DISCHARGE DETAIL

SCALE: 1" = 10' VERT., 1" = 20' HORIZ.

SECTION B-B'

SCALE: 1" = 10' VERT.
1" = 50' HORIZ.

INCORPORATED
EFFECTIVE:
MAR 1 1994
UTAH DIVISION OF OIL, GAS AND MINING

NO.	SUB. DATE	APPD. DATE	REV. BY	REVISION DESCRIPTION
1	2/94		C.D.P.	DIVISION ORDER NO. 938

CONSOLIDATION COAL COMPANY
MIDCONTINENT REGION
12755 OLIVE BLVD. ST. LOUIS, MO. 63141

POND NO. 6
PLAN VIEW & CROSS SECTIONS

MINE	EMERY	DATE	5/90
CHKD.	C.D.P.	SCALE	AS NOTED
APPD.		DRAWING NO.	PLATE VI-18
DRAWN	A. B. B.	SHEET	OF

REV.

PLAN — SURVEYED, PLOTTED, NOTE BOOK, No., DATE, BY, ALIGNMENT CHECKED, BL. ALL'S NOTED, STRUCTURE NOTATIONS CHECKED

PROFILE — SURVEYED, PLOTTED, GRADES CHECKED, BL. ALL'S NOTED, STRUCTURE NOTATIONS CHECKED

HIGHWAY FEDERAL AID SHEET
PLATE 1-SINGLE PLAN AND PROFILE-FULL LINE
TELEDYNE
PRINTED IN U.S.A.

RECEIVED
MAR 25 1994
DIVISION OF OIL, GAS & MINING