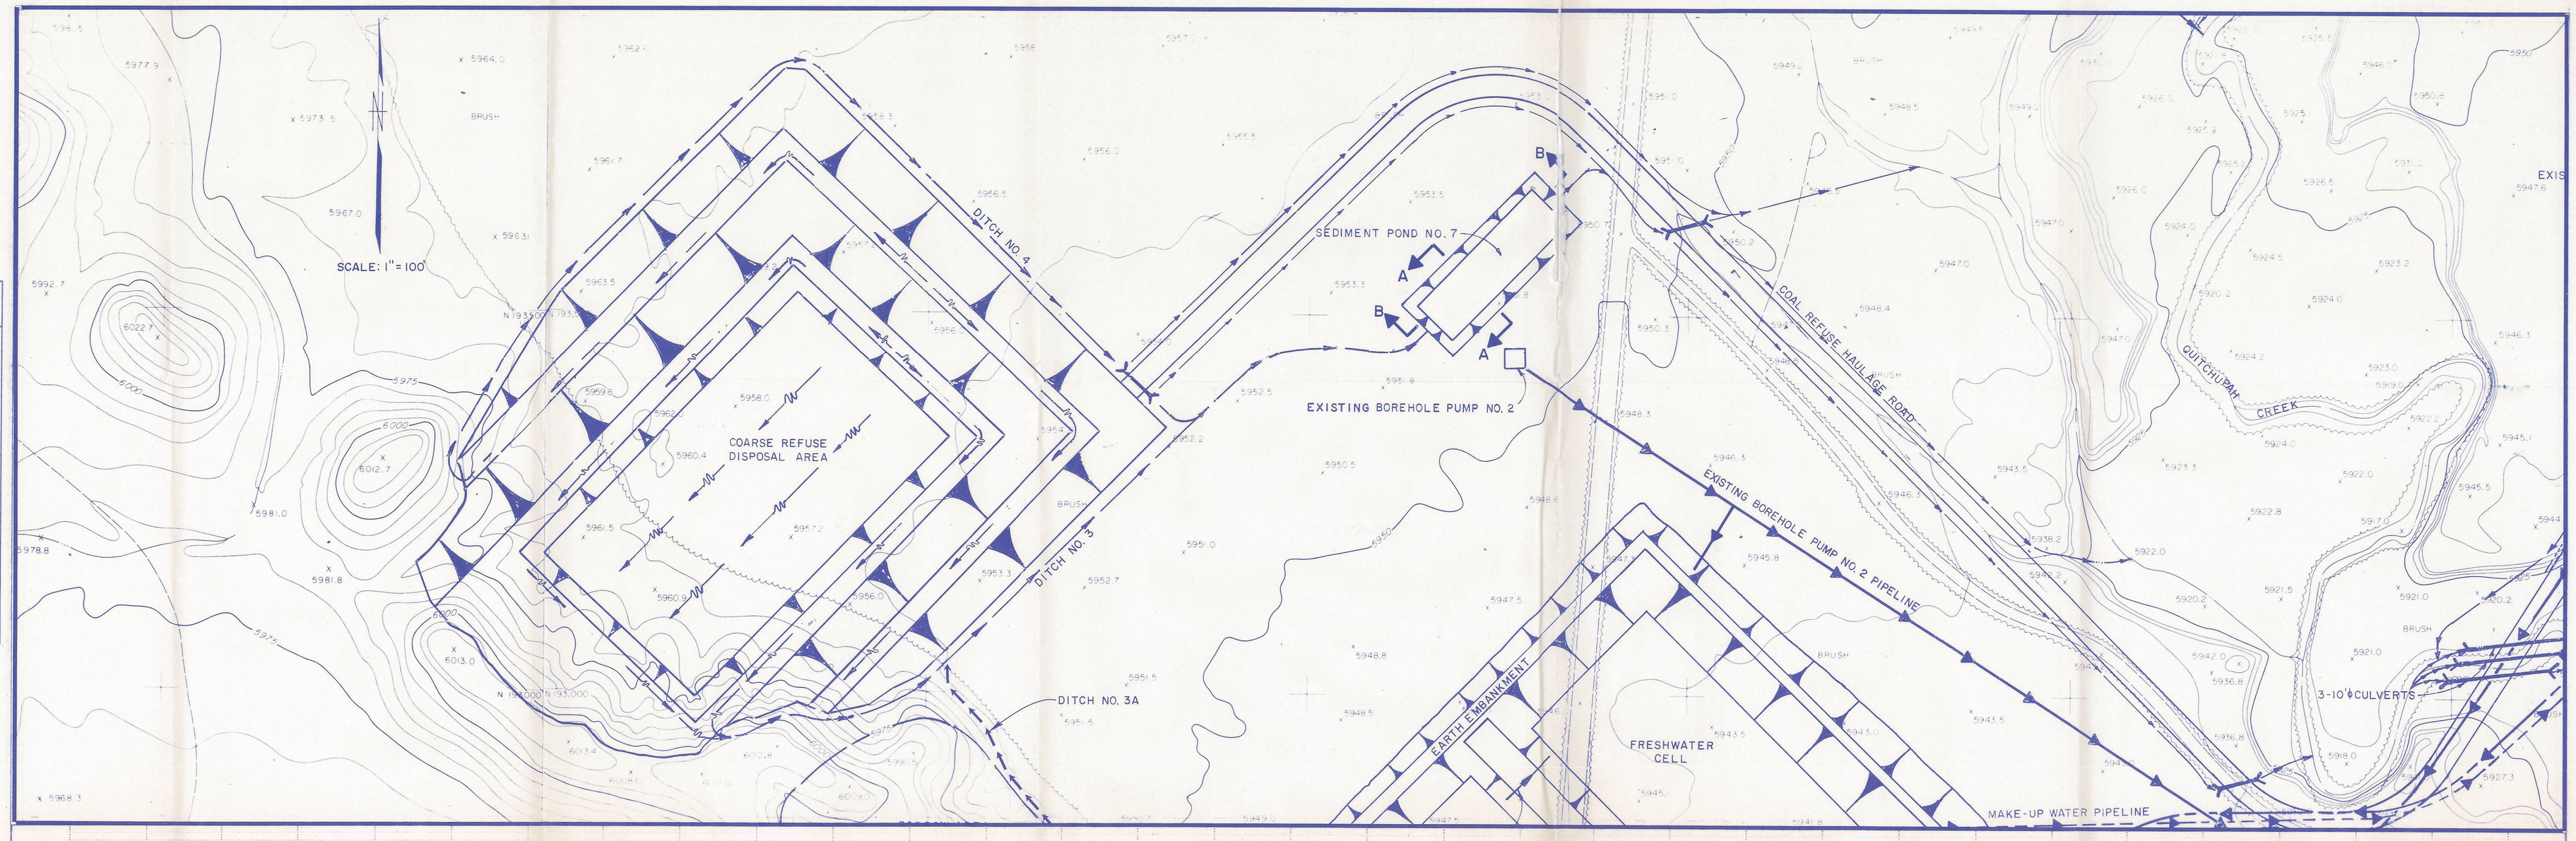

SECTION A-A
SCALE: 1" = 10' HORIZ.
1" = 5' VERT.

SECTION B-B
SCALE: 1" = 20' HORIZ.
1" = 5' VERT.

PLAN
NOTE BOOK NO.
SURVEYED
PLOTTED
ALIGNMENT CHECKED
RT. OF WAY CHECKED
BY
DATE

PROFILE
NOTE BOOK NO.
SURVEYED
PLOTTED
GRADES CHECKED
B.M.'s NOTED
STRUCTURE NOTATNS CH'KD
BY
DATE

INCORPORATE
EFFECTIVE:
MAR 1 1994
UTAH DIVISION OIL, GAS AND MINING

NO.	SUB. DATE	APPD. DATE	REV. BY	REVISION DESCRIPTION
1	12/93		C.D.P.	DIVISION ORDER 93B

CONSOLIDATION COAL COMPANY
MIDCONTINENT REGION
12755 OLIVE BLVD. ST. LOUIS, MO. 63141

POND NO. 7
PLAN VIEW & CROSS SECTIONS

MINE	EMERY	DATE	7/90
CHKD.	C.D.P.	SCALE	AS NOTED
APPD.		DRAWING NO.	PLATE VI-19
DRAWN	A.B.B.	SHEET OF	REV.

HIGHWAY FEDERAL AID SHEET
PLATE 1-SINGLE PLAN AND PROFILE-FULL DOT
PRINTED IN U.S.A.

RECEIVED
MAR 25