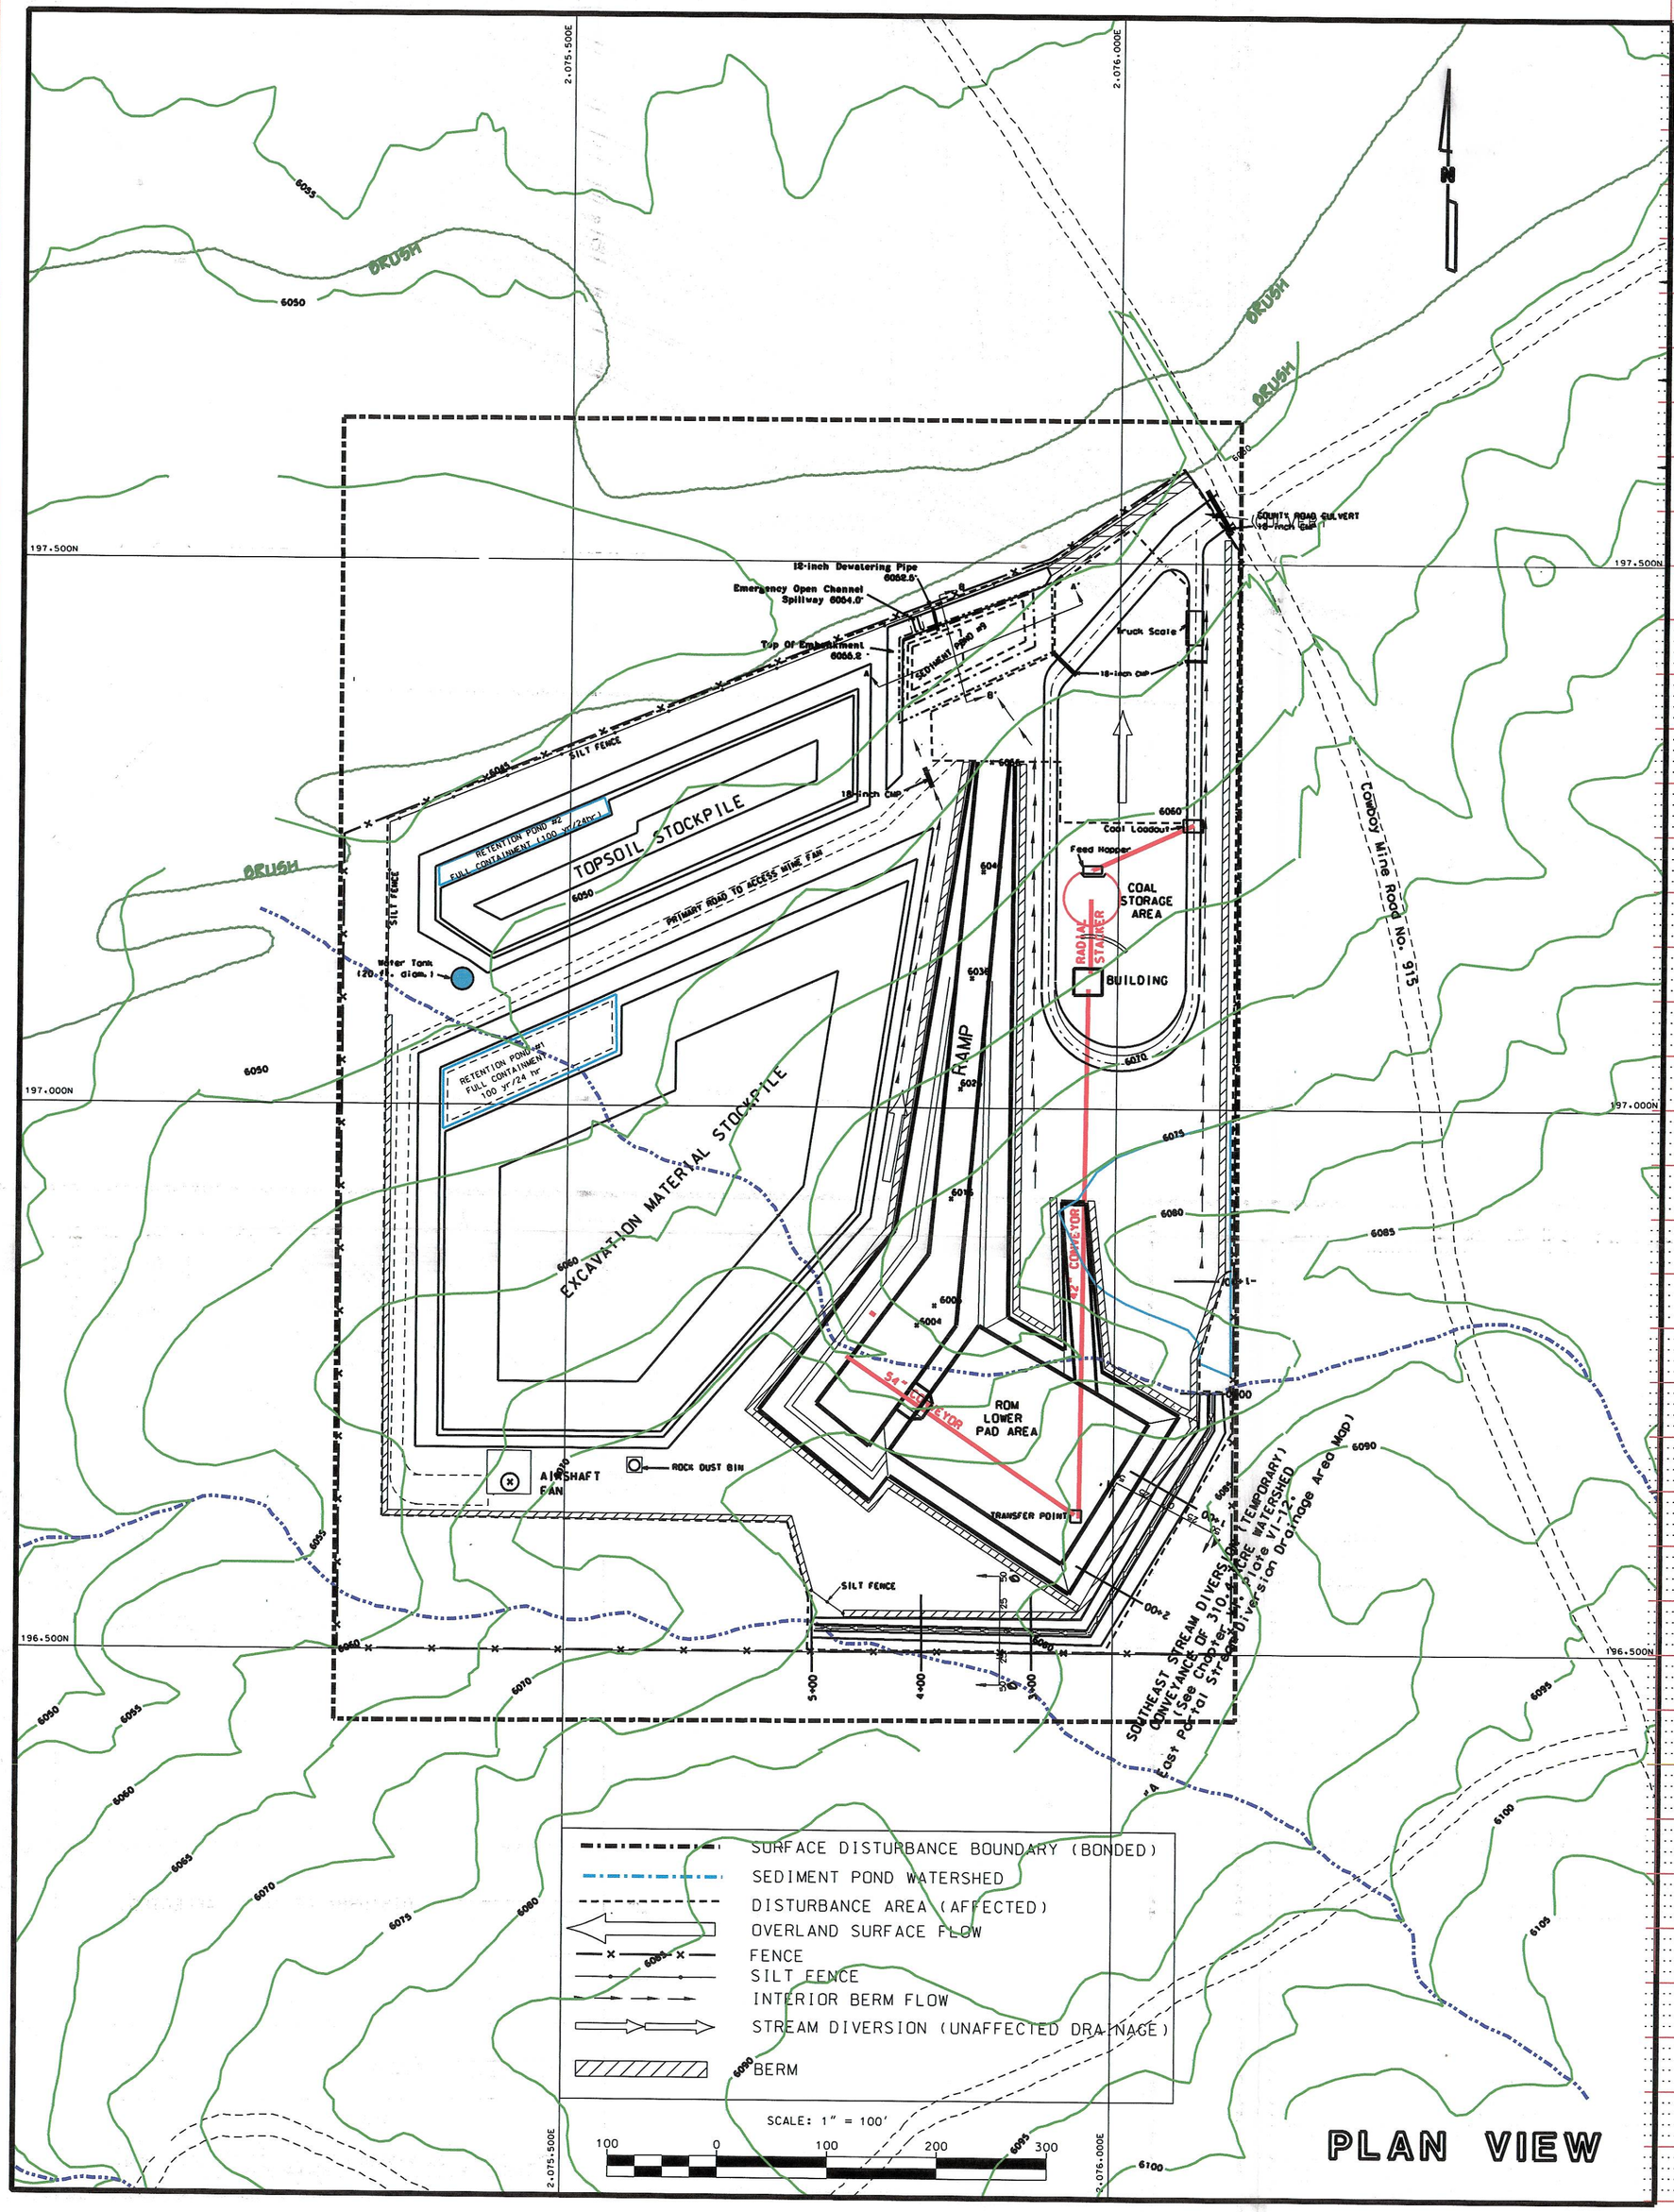

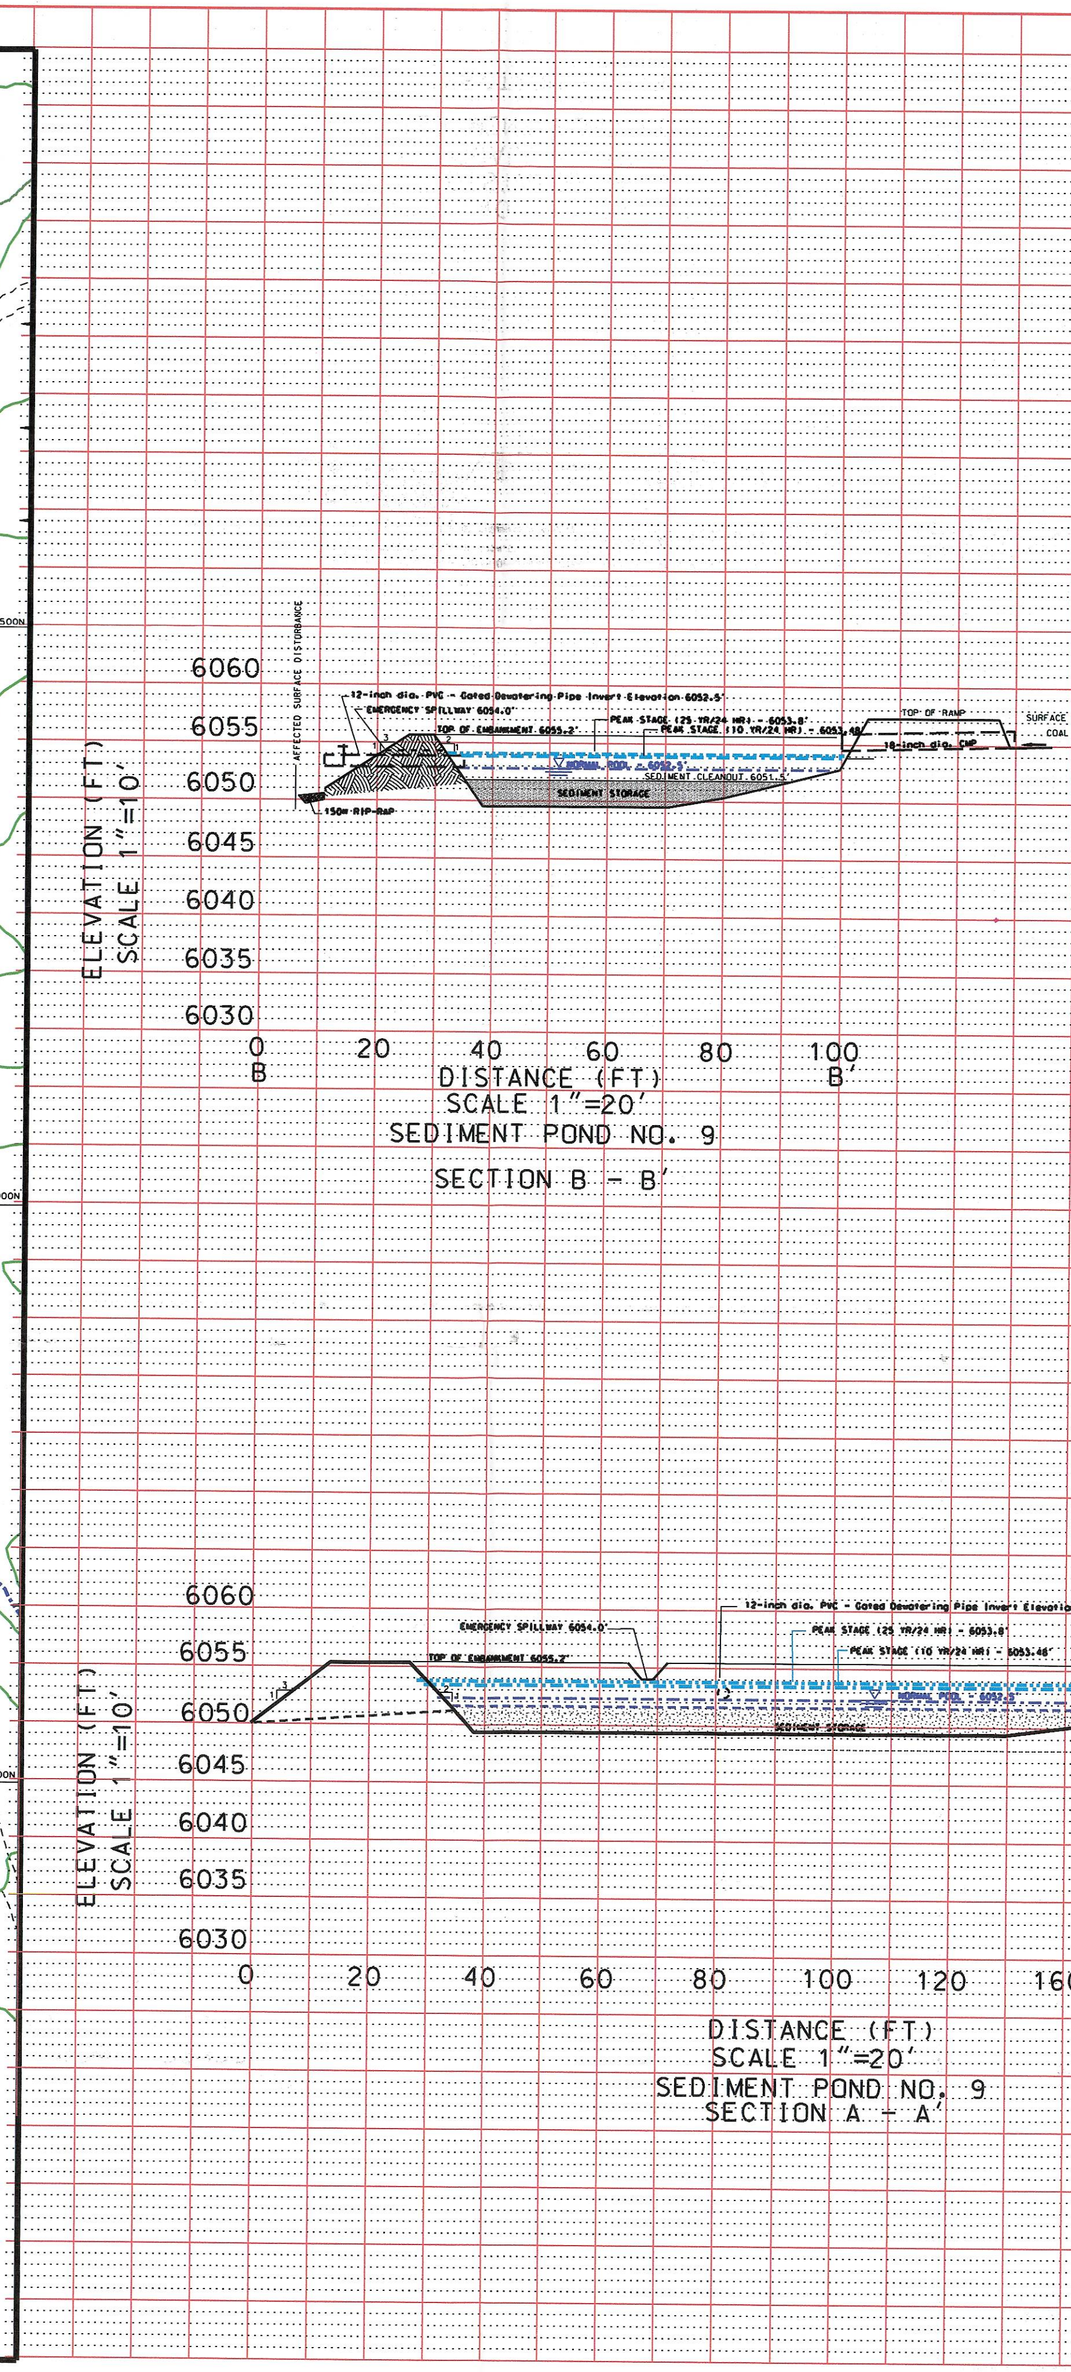

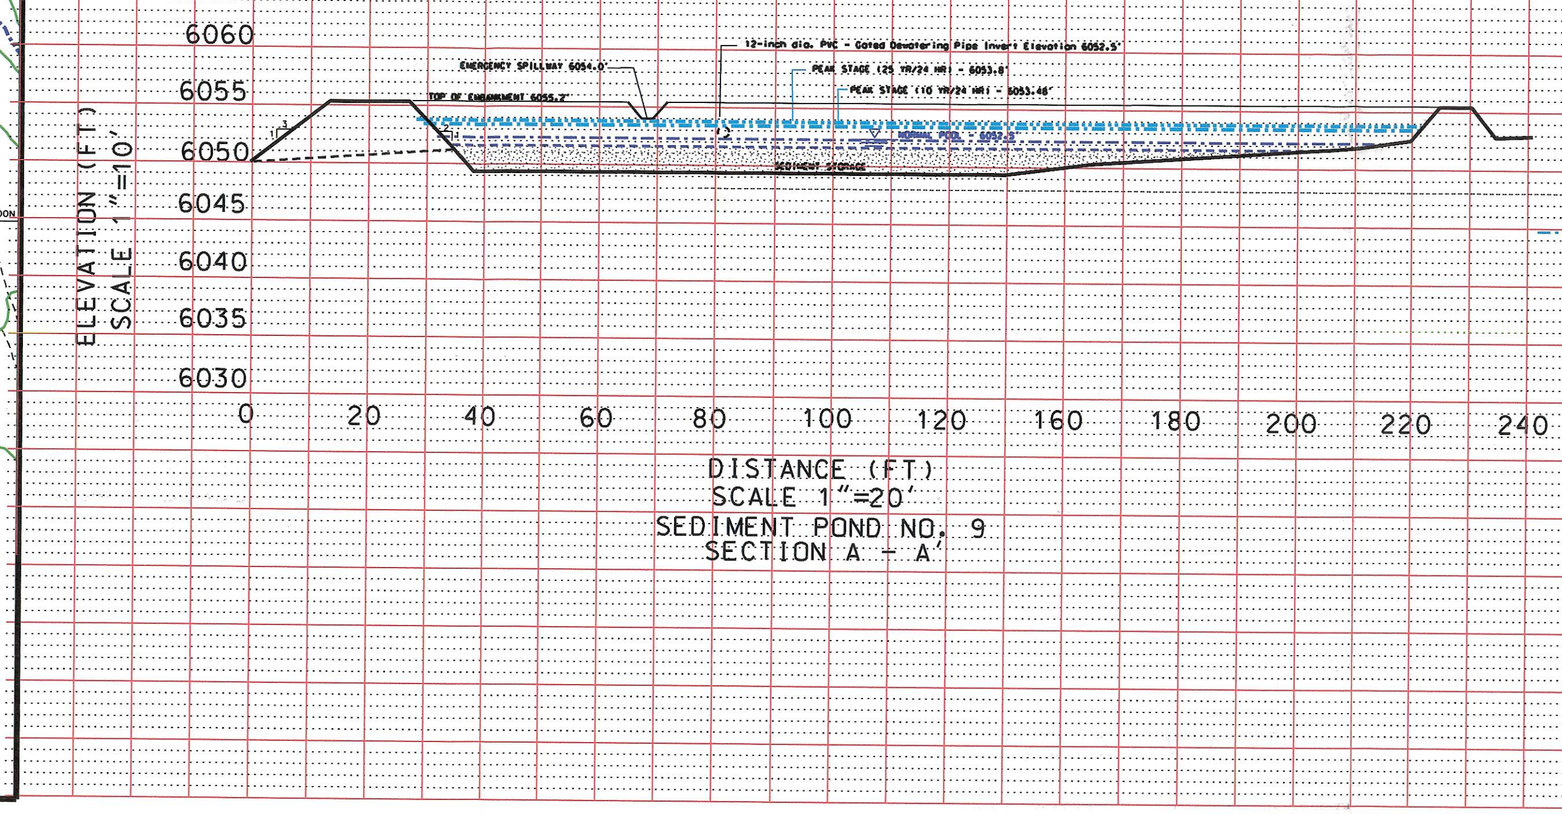

RECEIVED
DEC 1 2 2002
DIV. OF OIL, GAS & MINING

CONSOLIDATION COAL COMPANY
SESSER ENGINEERING
P.O. BOX 566, SESSER, IL 62884

4 EAST PORTAL
PLAN VIEW & CROSS SECTIONS
SEDIMENT POND #9

MINE	EMERY MINE	DATE	10-16-02
CHKD.	TDK	SCALE	AS NOTED
APPD.		DRAWING NO.	FILE
DRAWN	TDK	SHEET 1 OF 1	PLATE VI-20 emhydro2.dgn