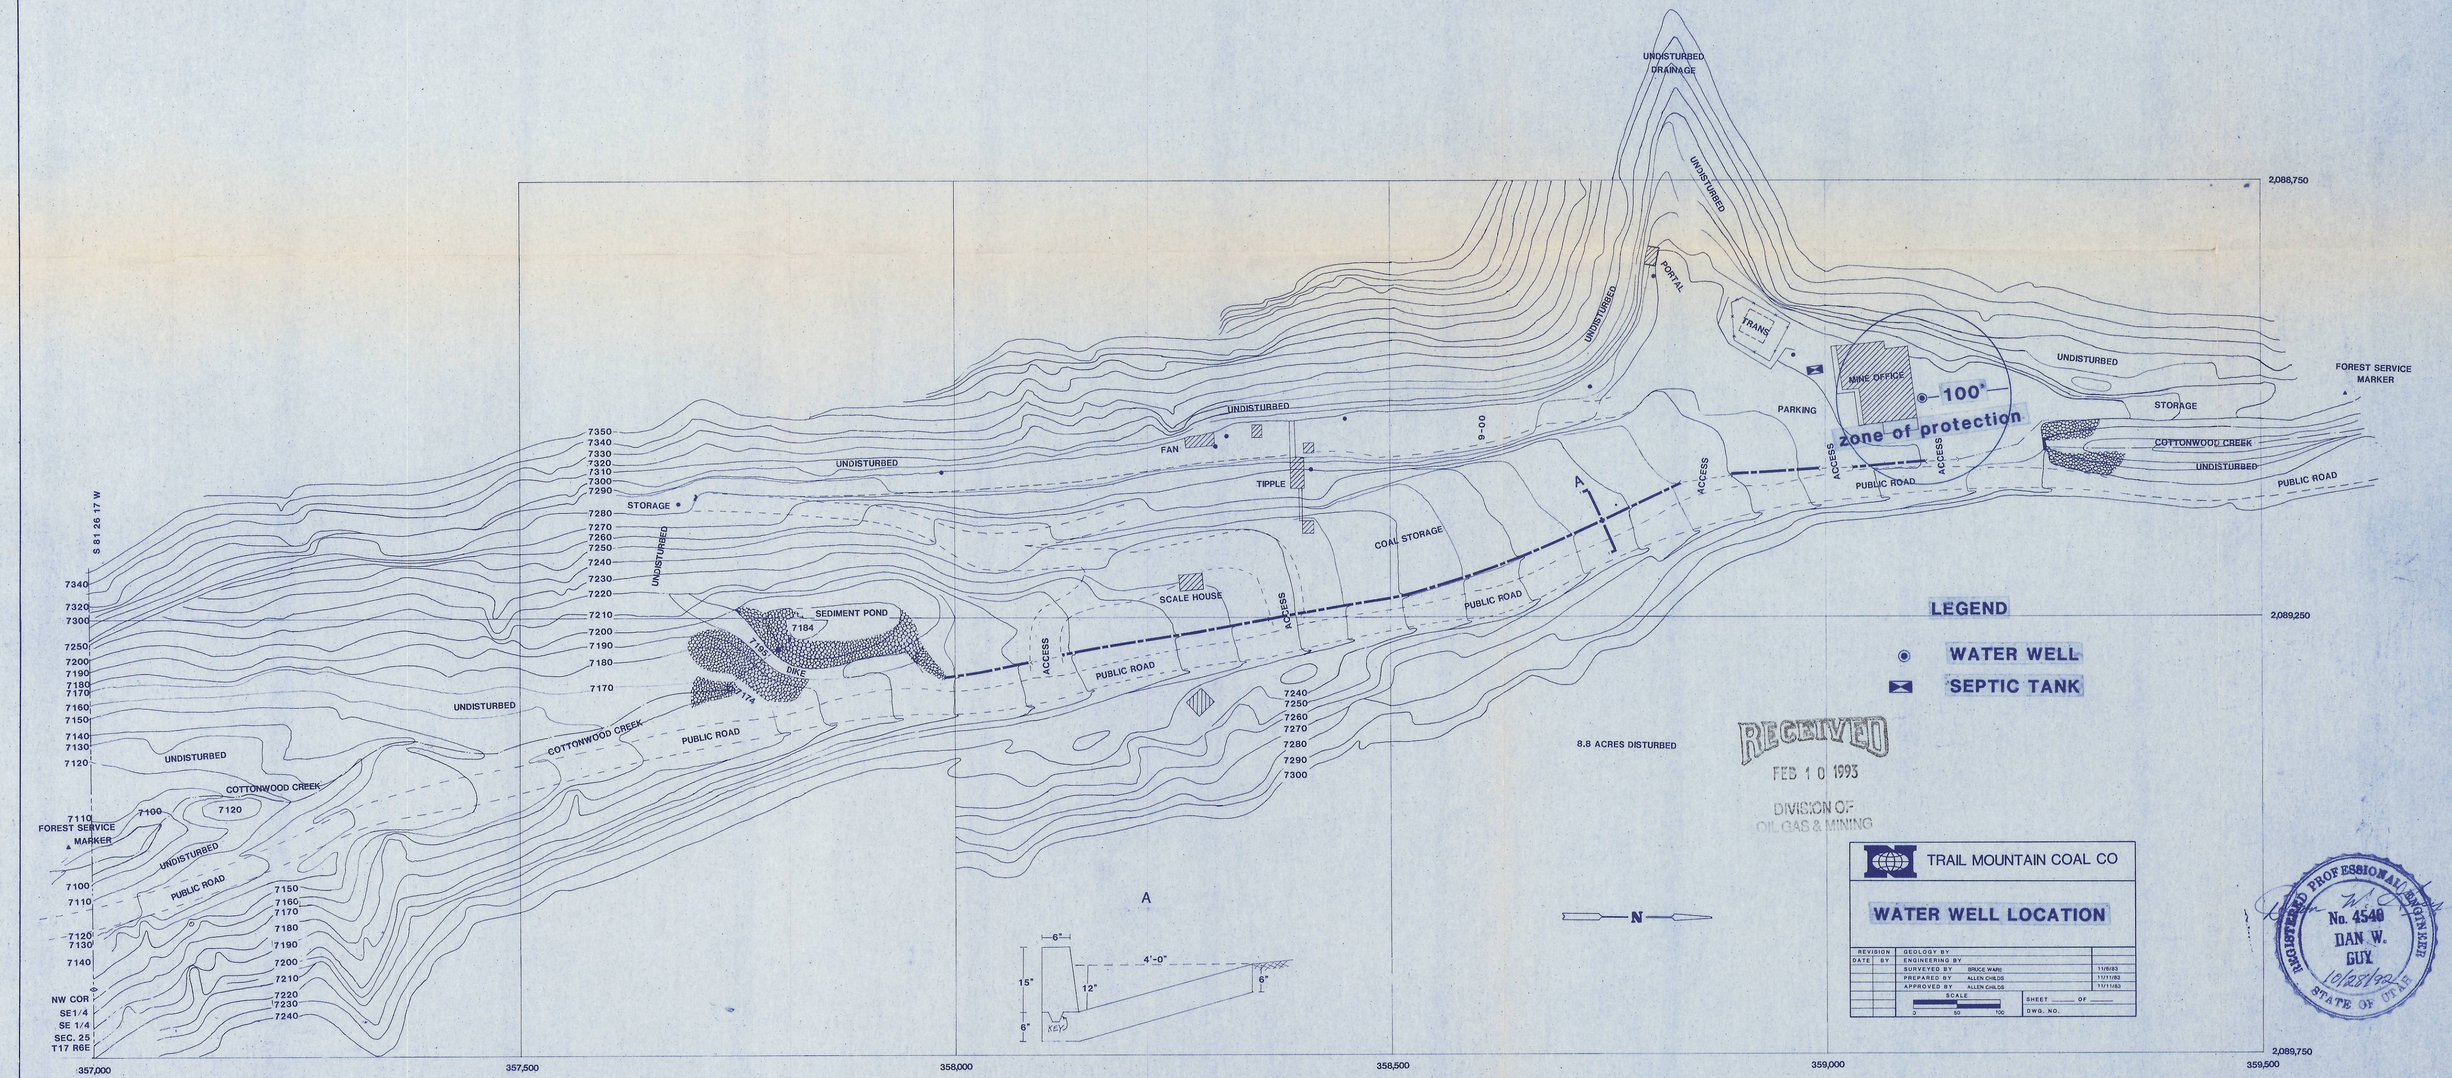
UNDISTURBED DRAINAGE
UNDISTURBED
PORTAL
TRANS
MINE OFFICE
100'
zone of protection
PARKING
STORAGE
FOREST SERVICE MARKER
COTTONWOOD CREEK
PUBLIC ROAD
ACCESS
FAN
TIPPLE
COAL STORAGE
SCALE HOUSE
SEDIMENT POND
DIKE
8.8 ACRES DISTURBED
LEGEND
WATER WELL
SEPTIC TANK
RECEIVED
FEB 10 1993
DIVISION OF OIL GAS & MINING
TRAIL MOUNTAIN COAL CO
WATER WELL LOCATION
REVISION
DATE
BY
GEOLOGY BY
ENGINEERING BY
SURVEYED BY BRUCE WARE 11/6/83
PREPARED BY ALLEN CHILDS 11/11/83
APPROVED BY ALLEN CHILDS 11/11/83
SCALE
SHEET OF
DWG. NO.
REGISTERED PROFESSIONAL ENGINEER
No. 4540
DAN W. GUY
10/28/92
STATE OF UTAH
NW COR
SE1/4
SE 1/4
SEC. 25
T17 R6E
S 81 26 17 W
357,000
357,500
358,000
358,500
359,000
359,500
2,088,750
2,089,250
2,089,750
N
A
4'-0"
6"
15"
12"
KEY

FIGURE 1