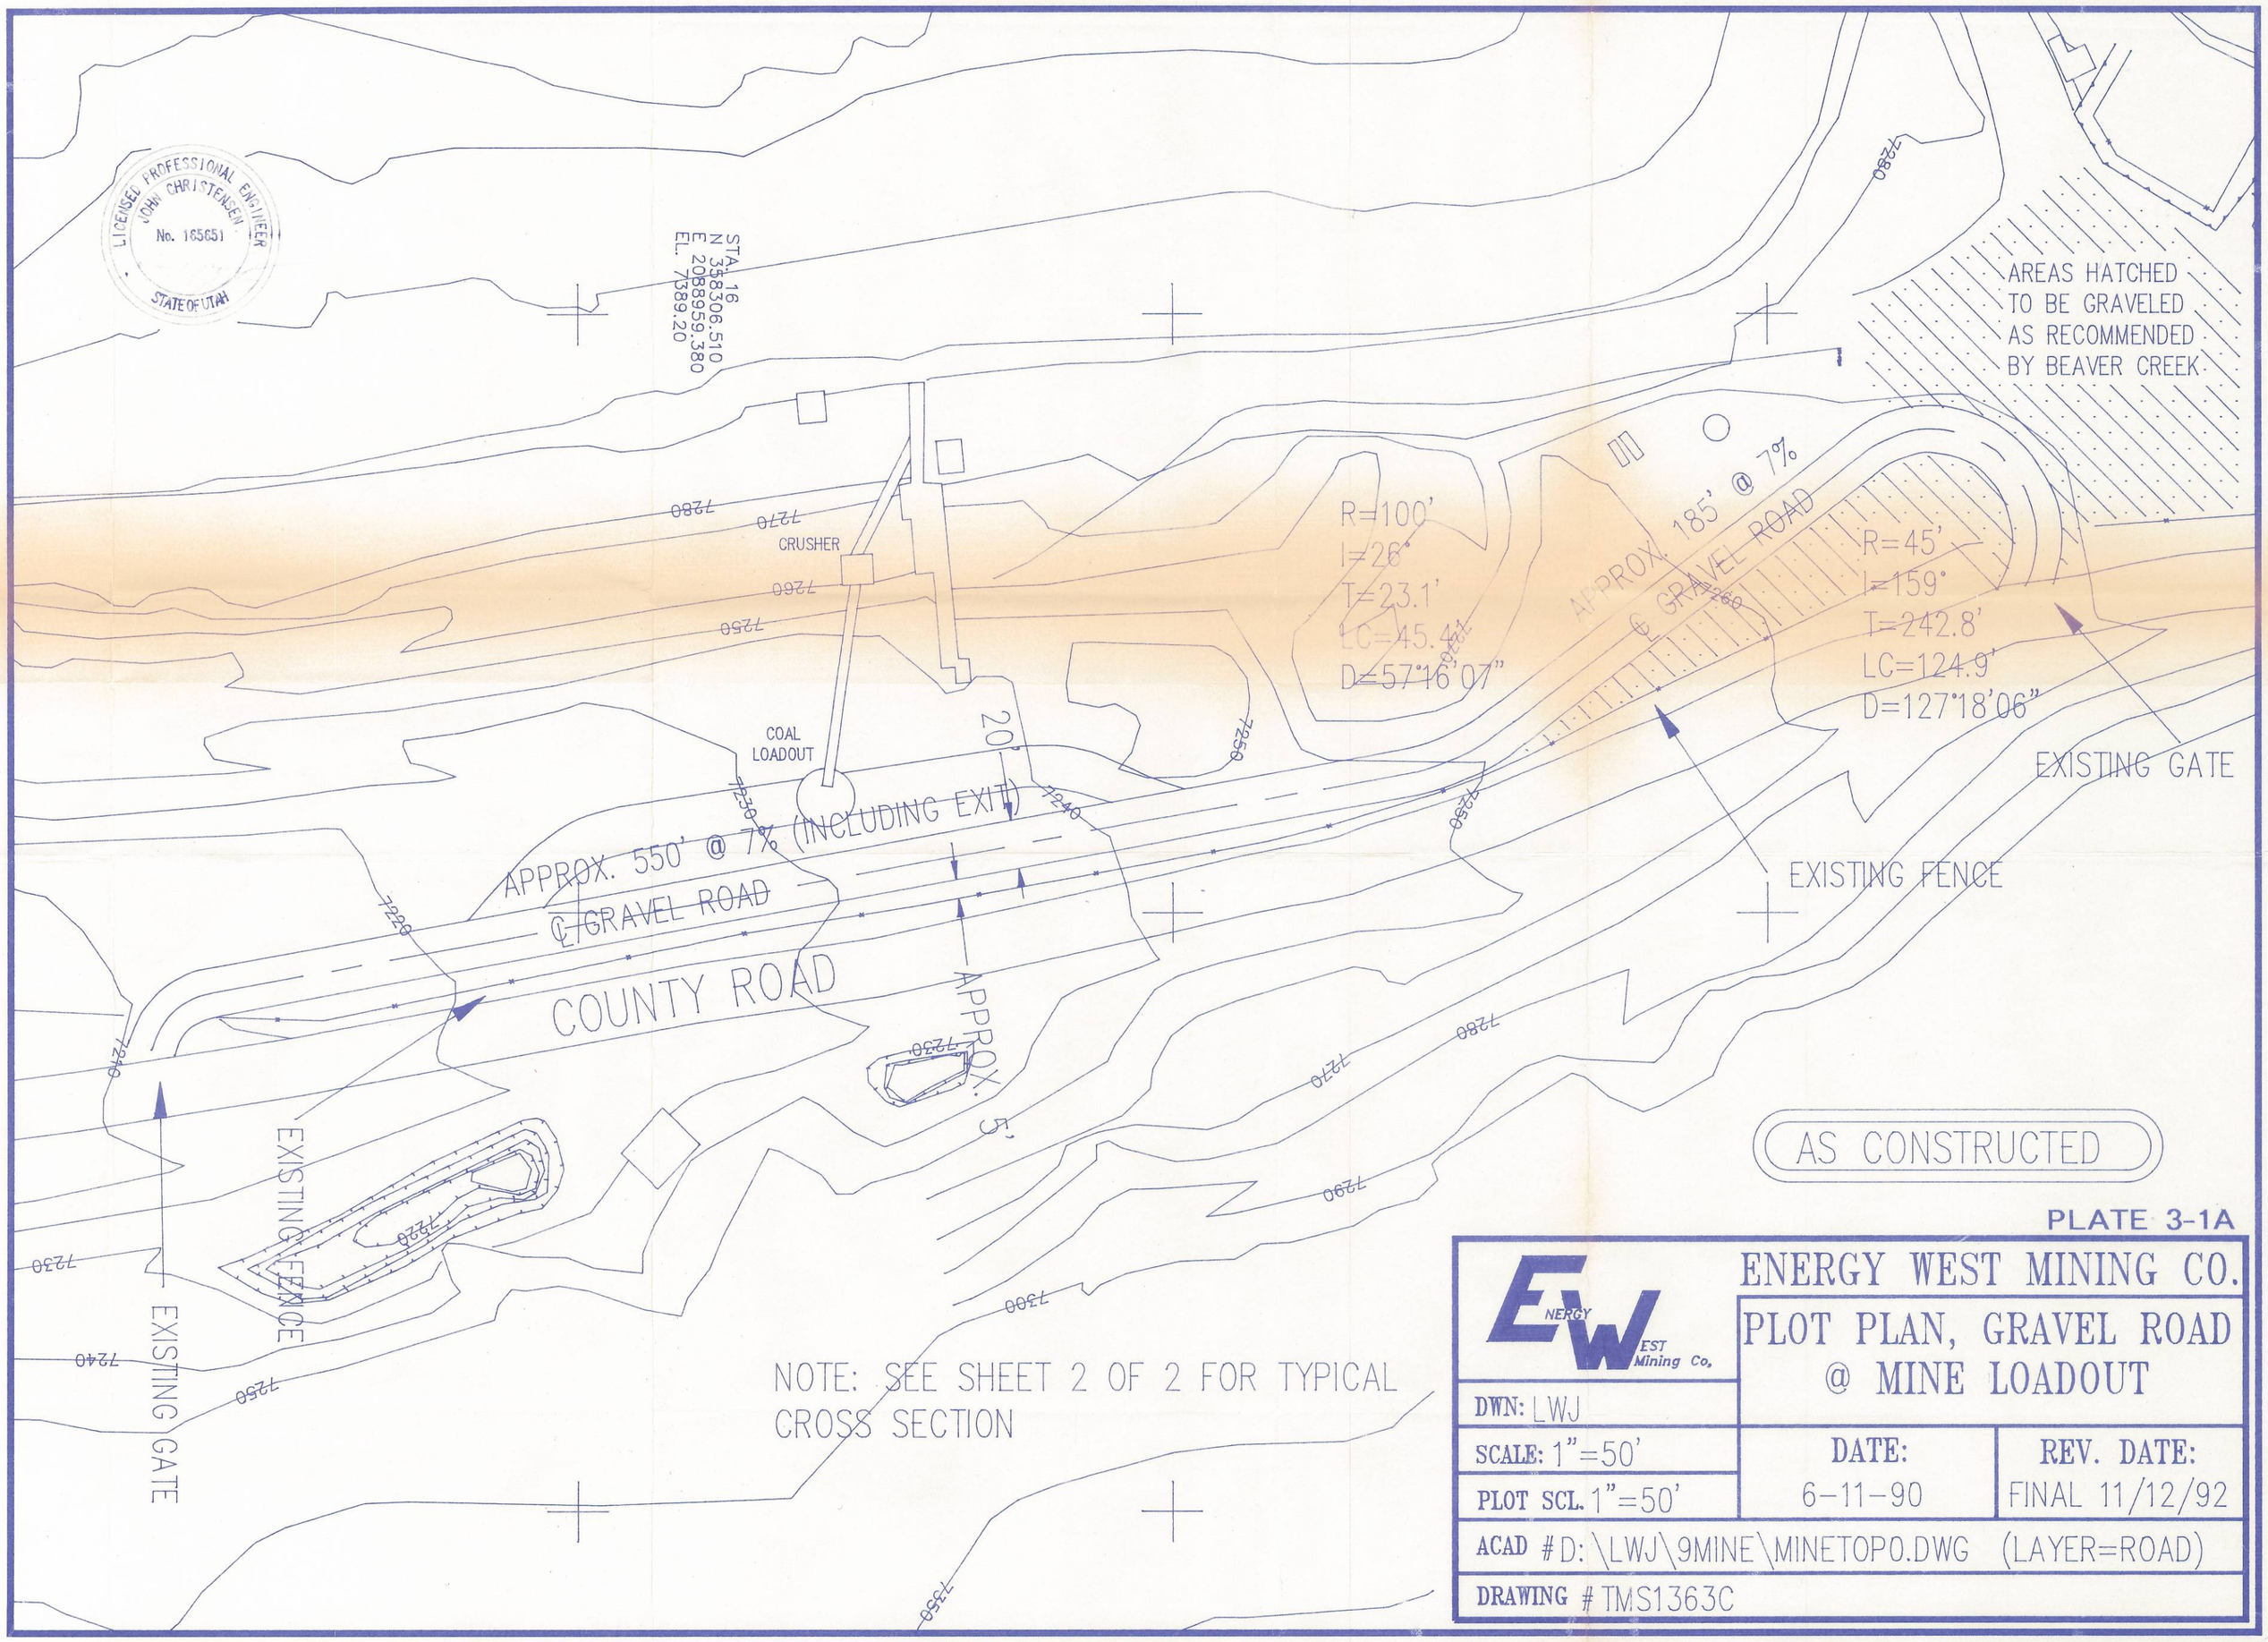

NOTE: SEE SHEET 2 OF 2 FOR TYPICAL CROSS SECTION

PLATE 3-1A

ENERGY WEST Mining Co.	ENERGY WEST MINING CO.	
	PLOT PLAN, GRAVEL ROAD @ MINE LOADOUT	
DWN: LWJ		
SCALE: 1"=50'	DATE: 6-11-90	REV. DATE: FINAL 11/12/92
PLOT SCL. 1"=50'		
ACAD # D:\LWJ\9MINE\MINETOPO.DWG (LAYER=ROAD)		
DRAWING # TMS1363C		