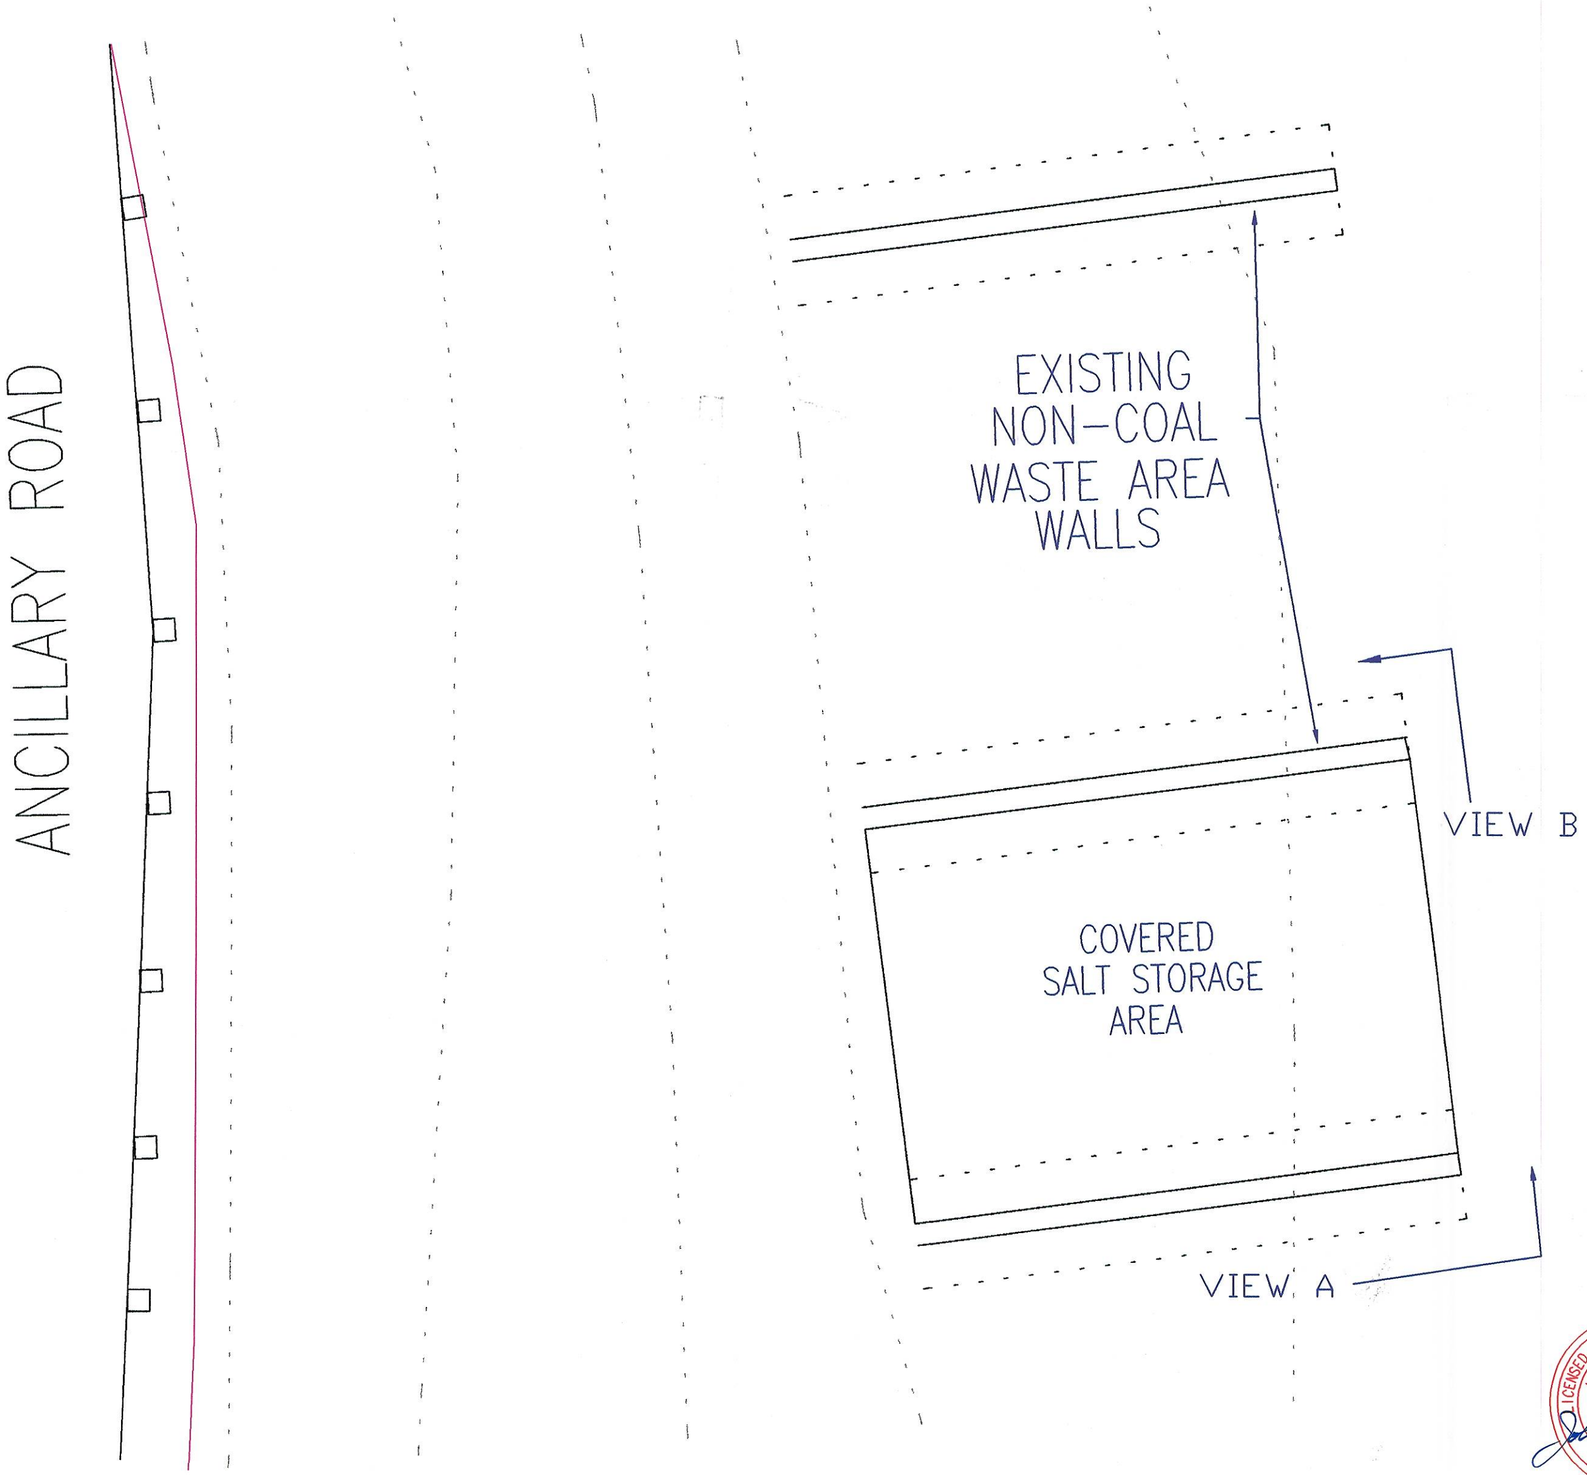

PLAN VIEW OF TRAIL MOUNTAIN YARD

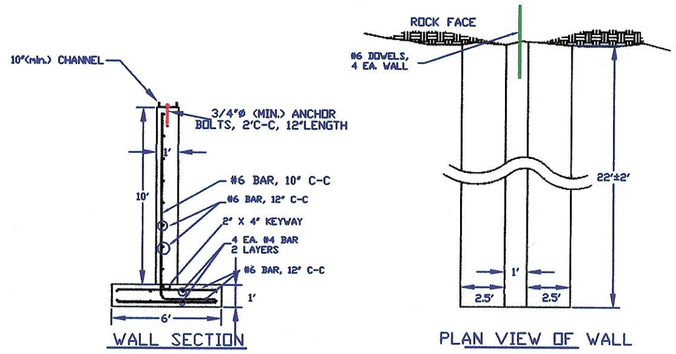

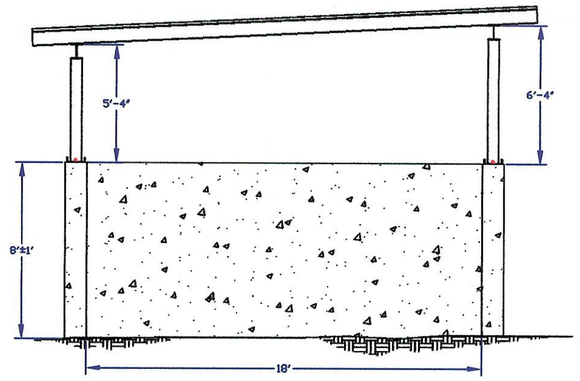

VIEW B

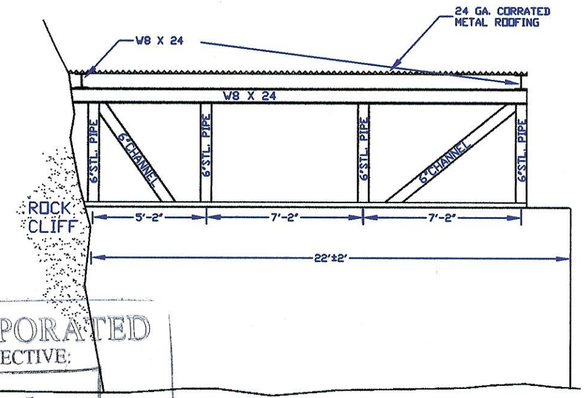

VIEW A

APPROVED FOR CONSTRUCTION

INCORPORATED
EFFECTIVE:
NOV 25 1998 98'B
UTAH DIVISION OIL, GAS AND MINING

LICENSED PROFESSIONAL ENGINEER
JOHN CHRISTENSEN
12/18/98
No. 165651
STATE OF UTAH

CAD FILE NAME/DISK#:

ENERGY WEST MINING COMPANY HUNTINGTON, UTAH 84528	
TRAIL MOUNTAIN SALT SHED	
DRAWN BY: J.C.	
SCALE: NONE	DRAWING #:
DATE: 12/18/98	SHEET 1 OF 1 REV. ___