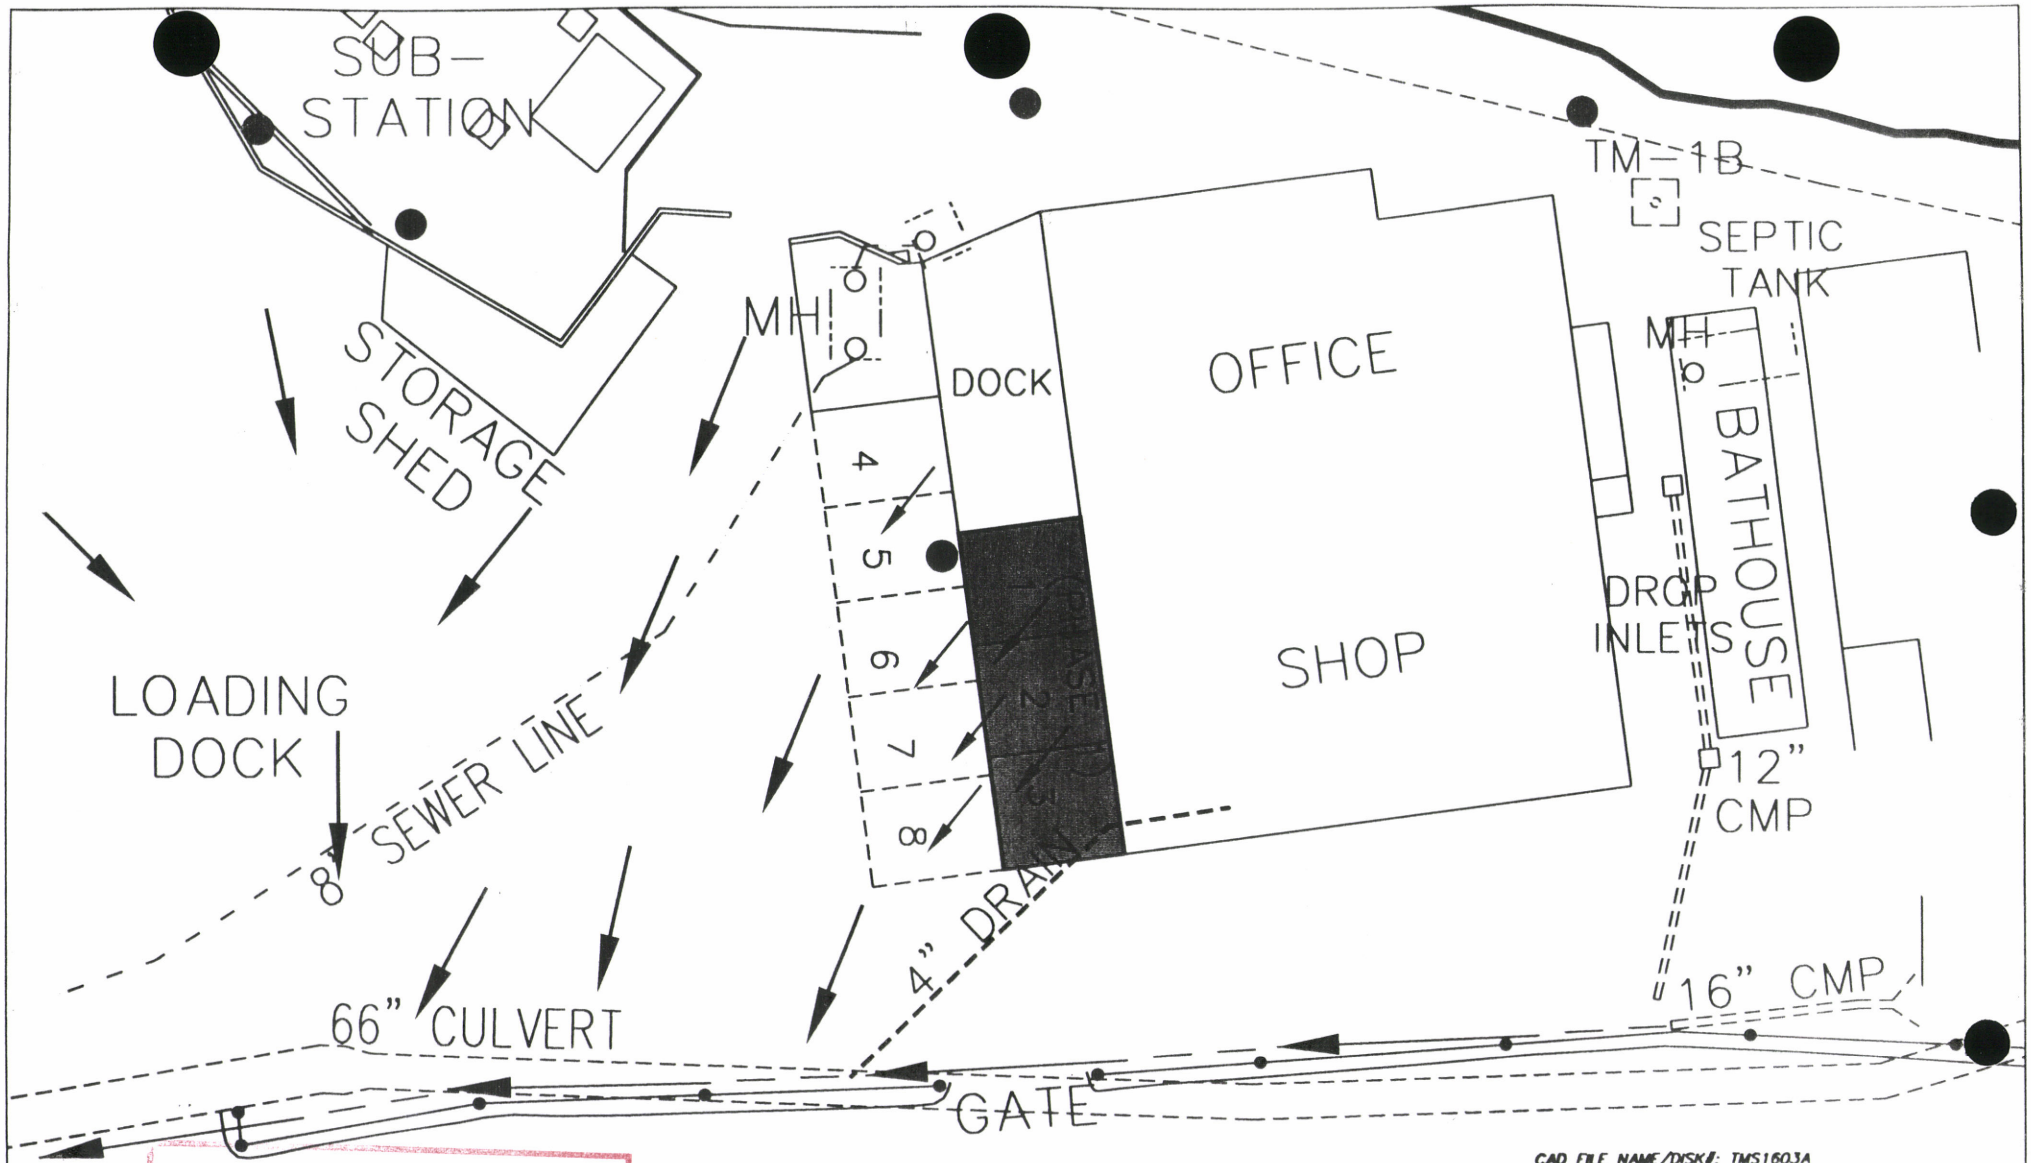

INCORPORATED
EFFECTIVE:
JUL 29 1996
UTAH DIVISION OIL, GAS AND MINING
PRICE FIELD OFFICE

CAD FILE NAME/DISK#: TMS1603A

ENERGY WEST
MINING COMPANY
HUNTINGTON, UTAH 84528

TRAIL MOUNTAIN MINE
AMENDMENT TO YARD DRAINAGE

DRAWN BY:	L. DRAPER	TMS1603A	
SCALE:	1" =30'	DRAWING #:	
DATE:	JULY 9, 1996	SHEET 1 OF 1	REV. ___