MOUNTAIN COAL COMPANY

CORDON CREEK
NO. 2/7/8 MINES
PROPOSED WATERING POND
(JACOB'S POND)

DRAWN BY: WOLF C.D. & D.	PLATE # PLATE 7-15
DATE: 08/15/95	

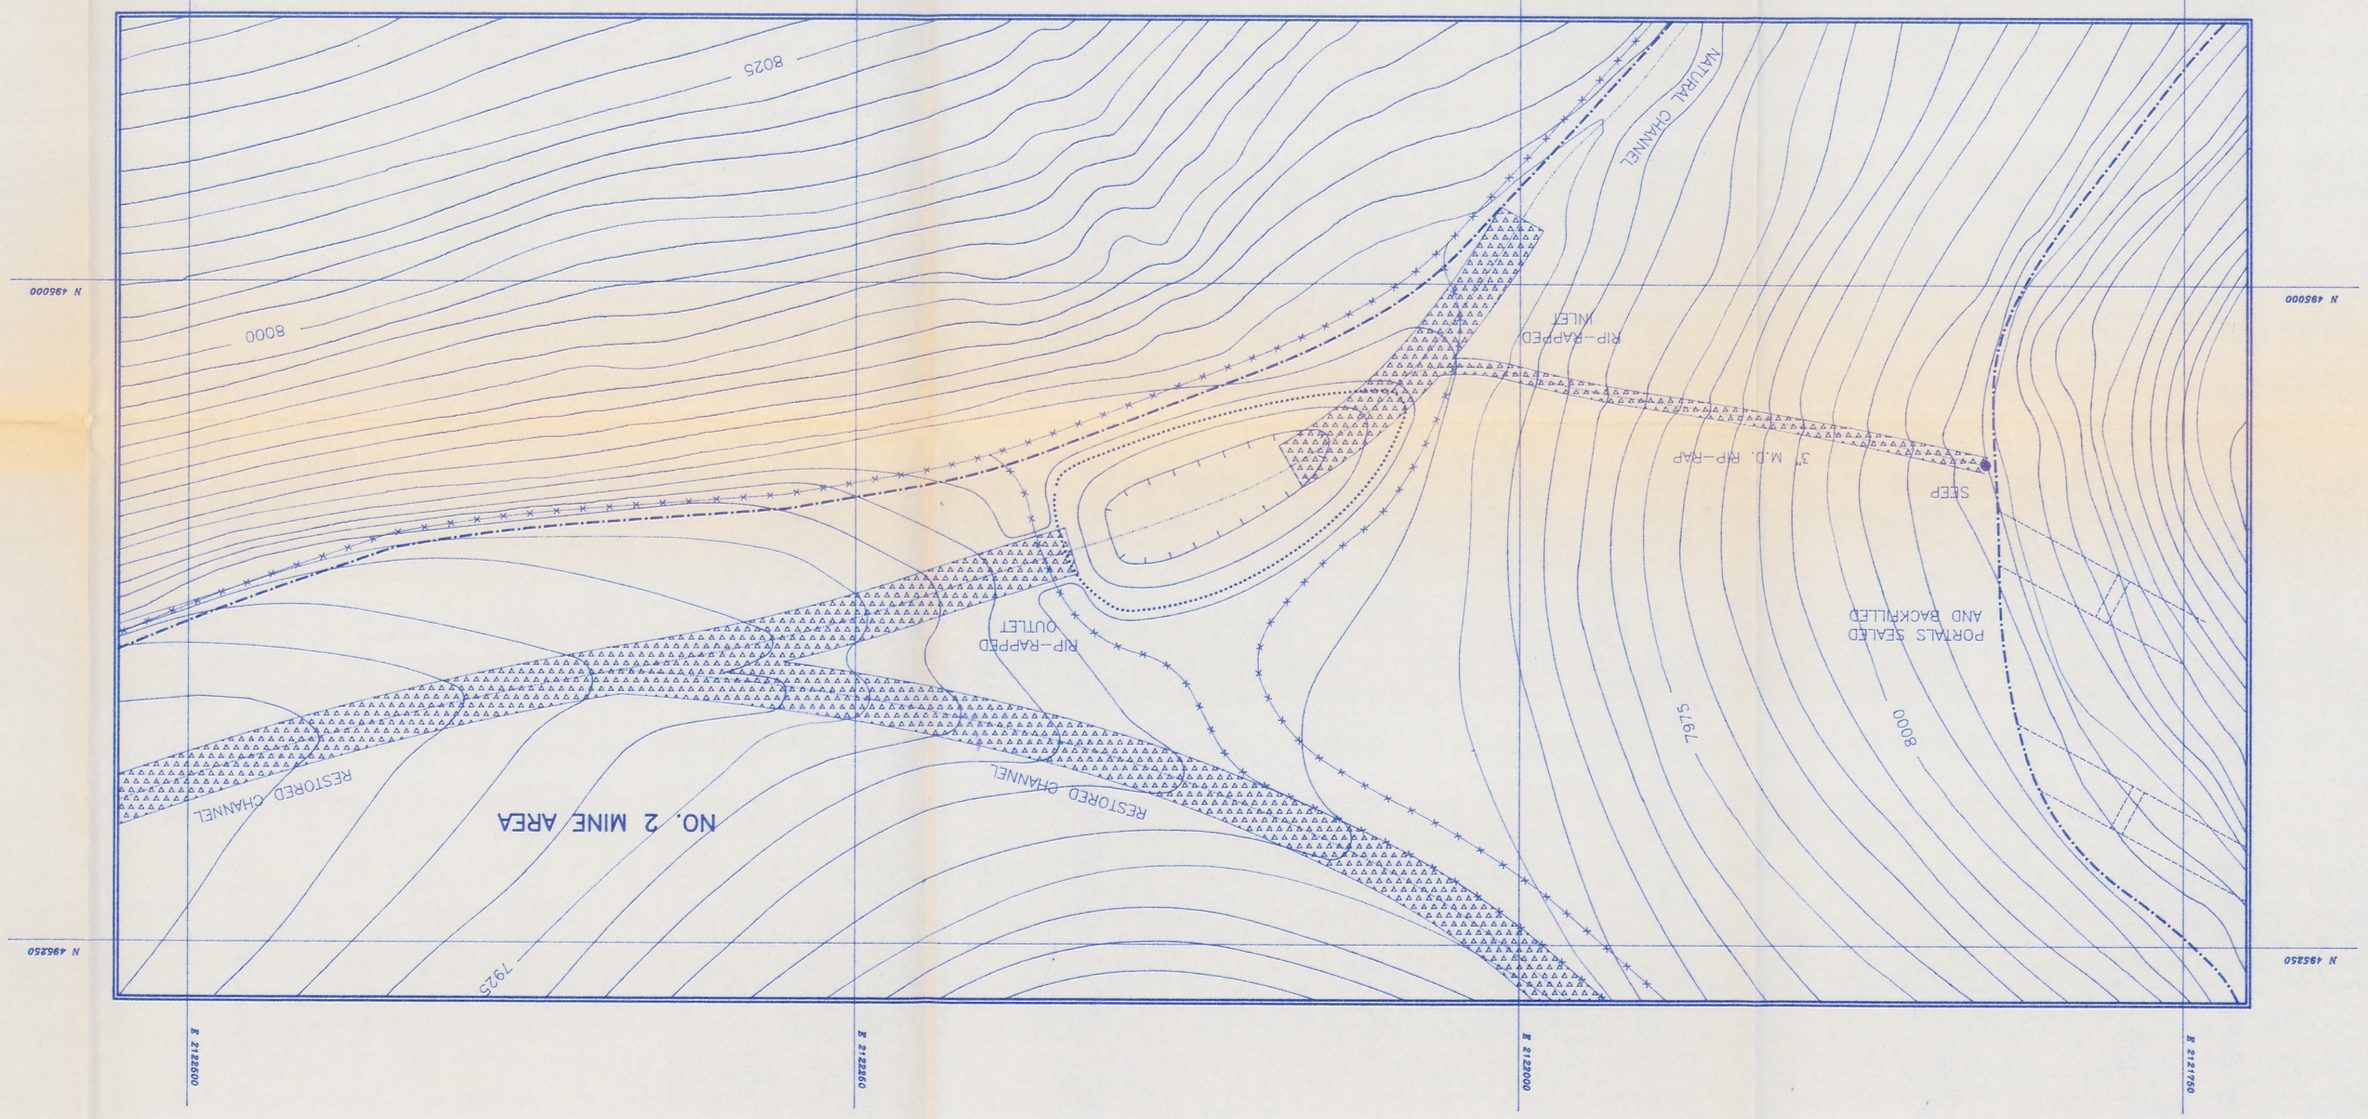

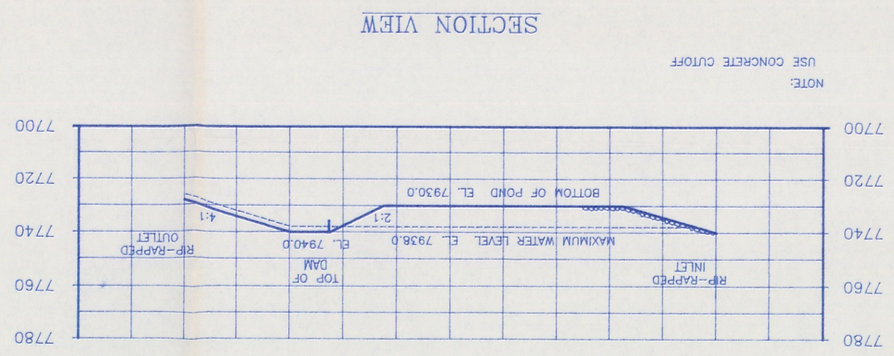

PROPOSED POND CAPACITY

0.867 Ac. Ft.

RECEIVED
SEP 27 1995
DIV. OF OIL, GAS & MINING

INCORPORATED
EFFECTIVE:
NOV 21 1996
Utah Division Oil, Gas And Mining