R-1 Cross-Section

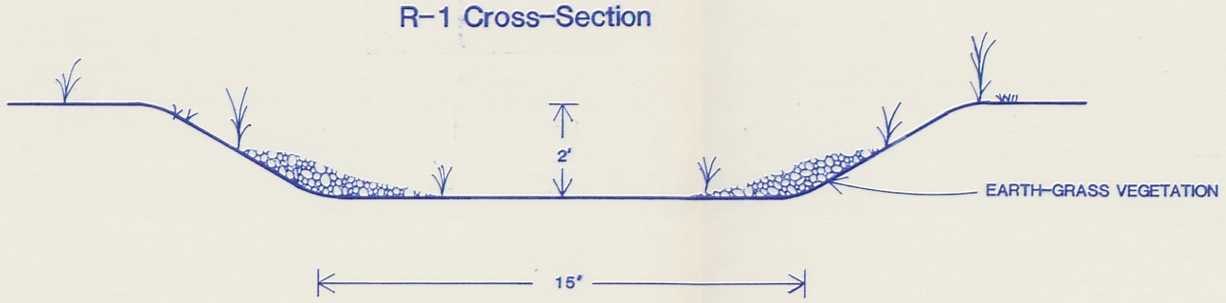

R-2 Cross-Section

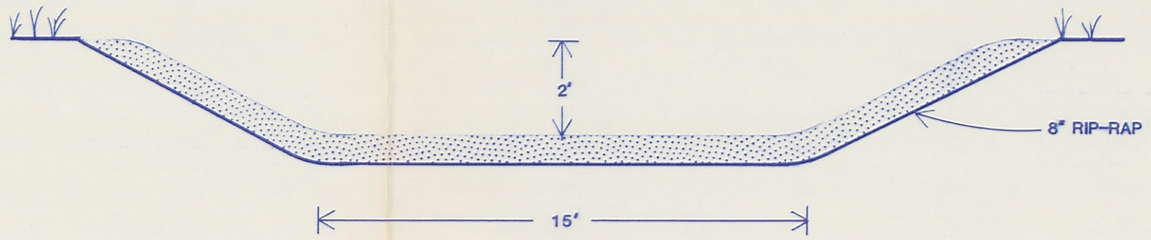

R-3 Cross-Section
R-5 Cross Section

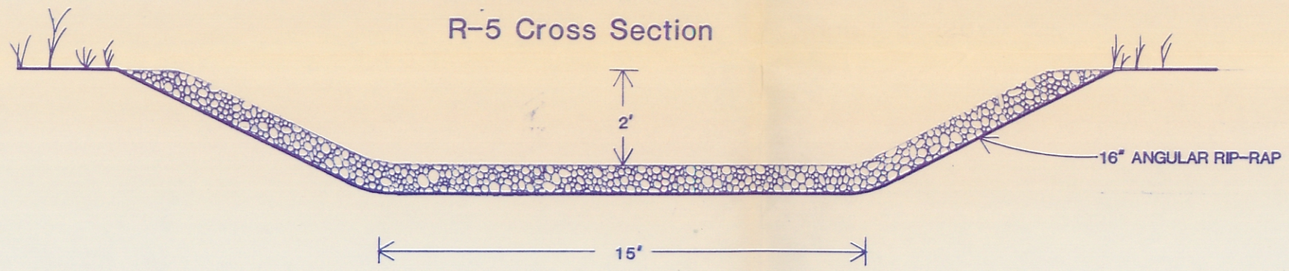

R-4 Cross-Section

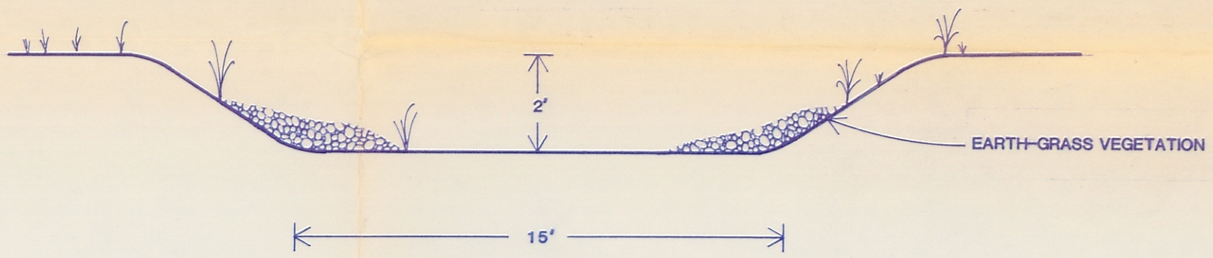

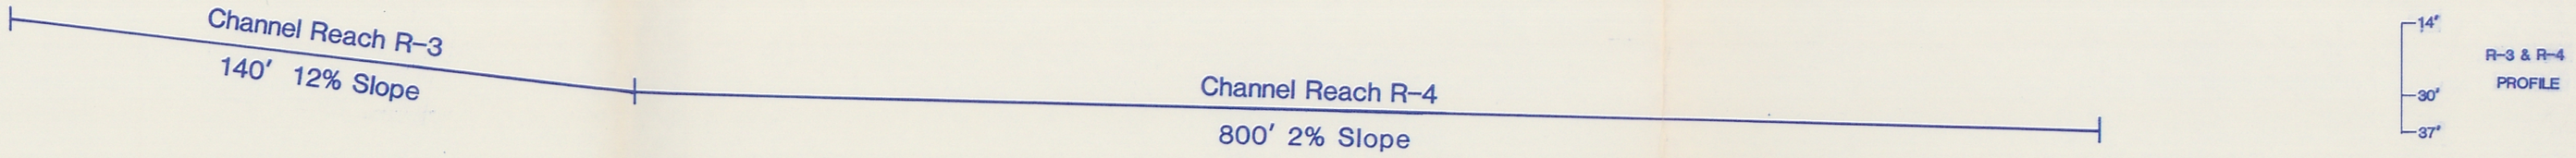

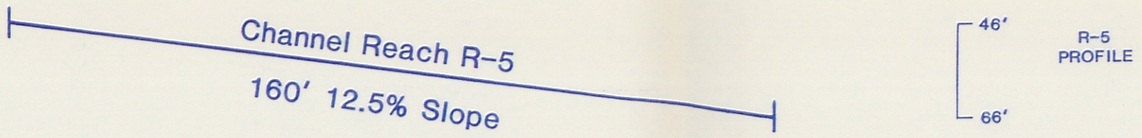

Profile Scale: 1"-30'

Cross Section Scale: Not to Scale

Don W. Guy
2/27/85
10/24/85
2/6/86

Beaver Creek Coal Company

Restored Stream Channel Profiles and Cross-Sections

Plate 7-3

Prepared: D. GUY	Scale:
Department: ENG.	Date: 2/28/85
Drawn by: C. DUNBAR	2-6-85