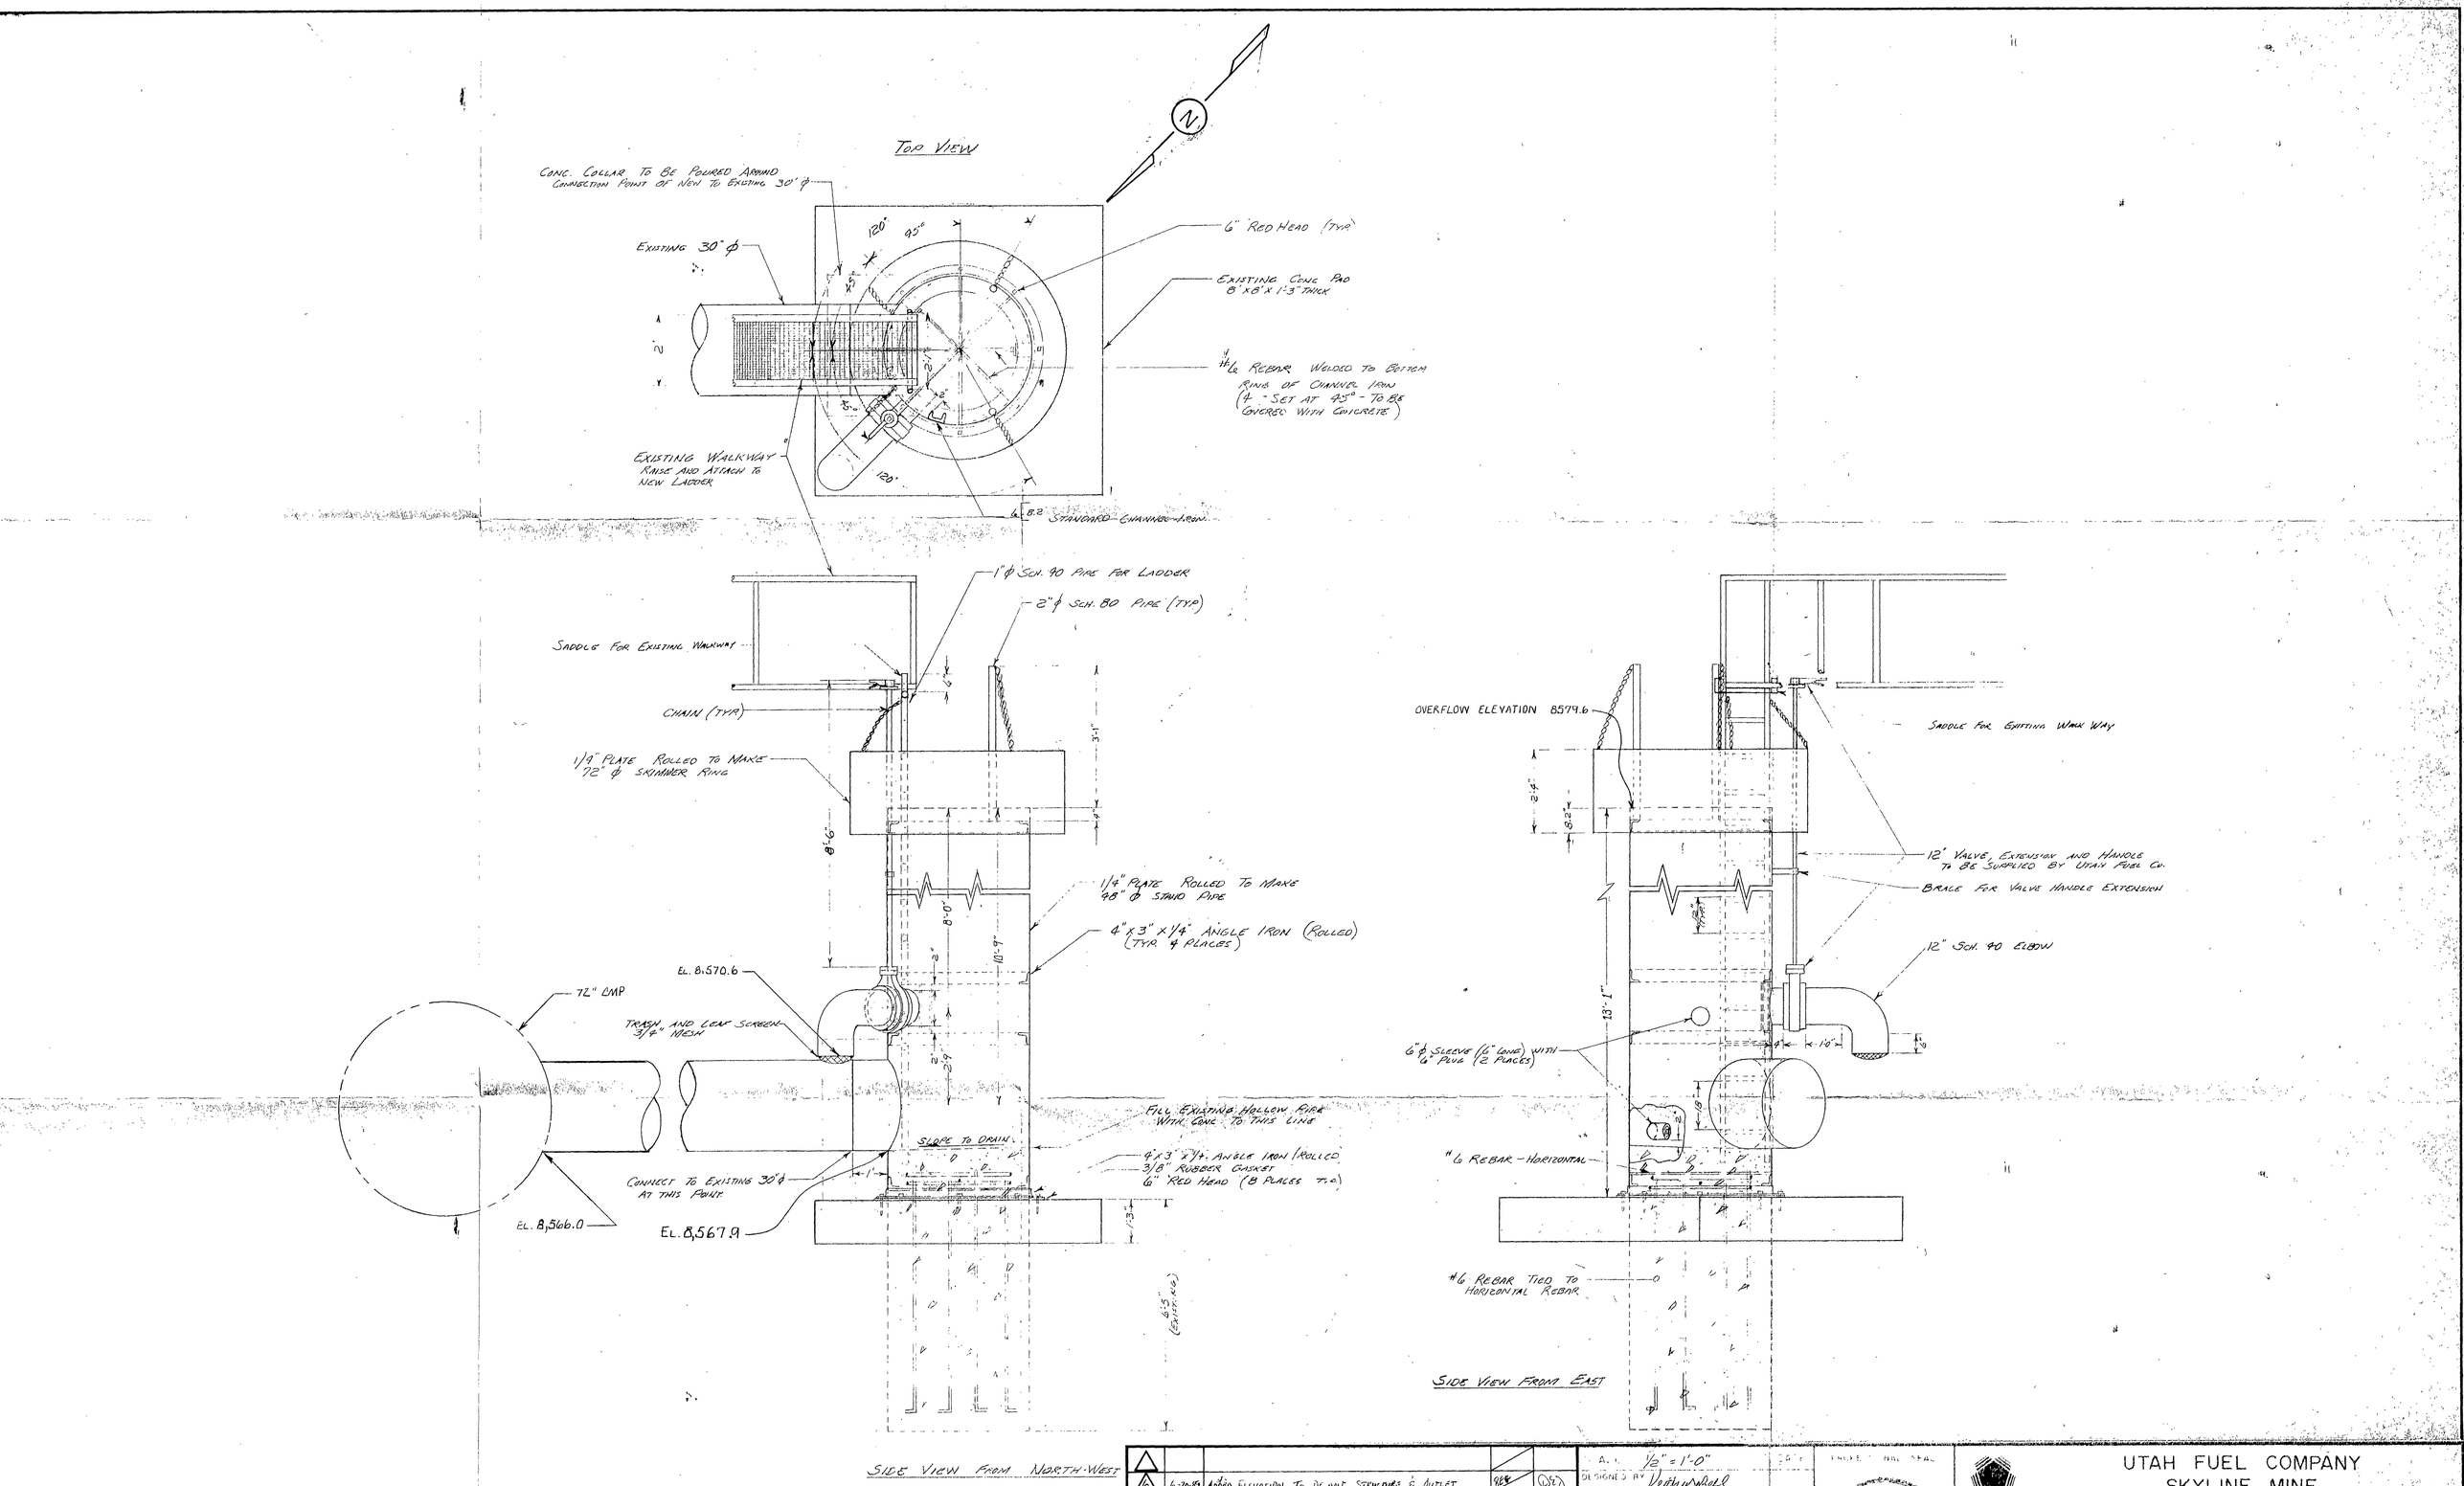

NO	DATE	REVISION	BY	CHK	APP.
6	6-20-89	ADDED ELEVATION TO DEPART. STRUCTURE & OUTLET	BEG		DEJ
5	11-15-88	CHANGED DRAIN PIPE ELEV. TO 8,567.9 ft.	BEG		DEJ
4	6-15-87	ADDED ELEVATION TO DRAIN PIPE (8,566.9)	BEG		DEJ
3	3-27-87	ADDED DIMENSION [illegible]	BEG	KZ	DEJ
2	1-27-87	INCREASE STRUCTURE HEIGHT 1.6 FT.	BEG	KZ	DEJ
1	7-18-85	INCREASE STRUCTURE HEIGHT .9 FT.	BEG	KWL	DEJ

SCALE	1/2" = 1'-0"	
DESIGNED BY	Keith J. Bell	
DRAWN BY	K.E. Washburn	3/6/84
CHECKED BY	L.C. Hilton	3/6/84
APPROVED BY	D.E. Johnson	3/6/84
APPROVED BY	H.E. Carter	3/6/84
APPROVED	Wm Shrier	7-1-89
KW 7-89		

REGISTERED PROFESSIONAL ENGINEER No 5566 DOUGLAS E. JOHNSON STATE OF UTAH

UTAH FUEL COMPANY
SKYLINE MINE

NEW INLET STRUCTURE FOR MINESITE SEDIMENTATION POND

JOB NO.
DWG. NO. ST 4 D 010
R- 6
MAP OR FIGURE NO. 3.2.1-2A
3-43a