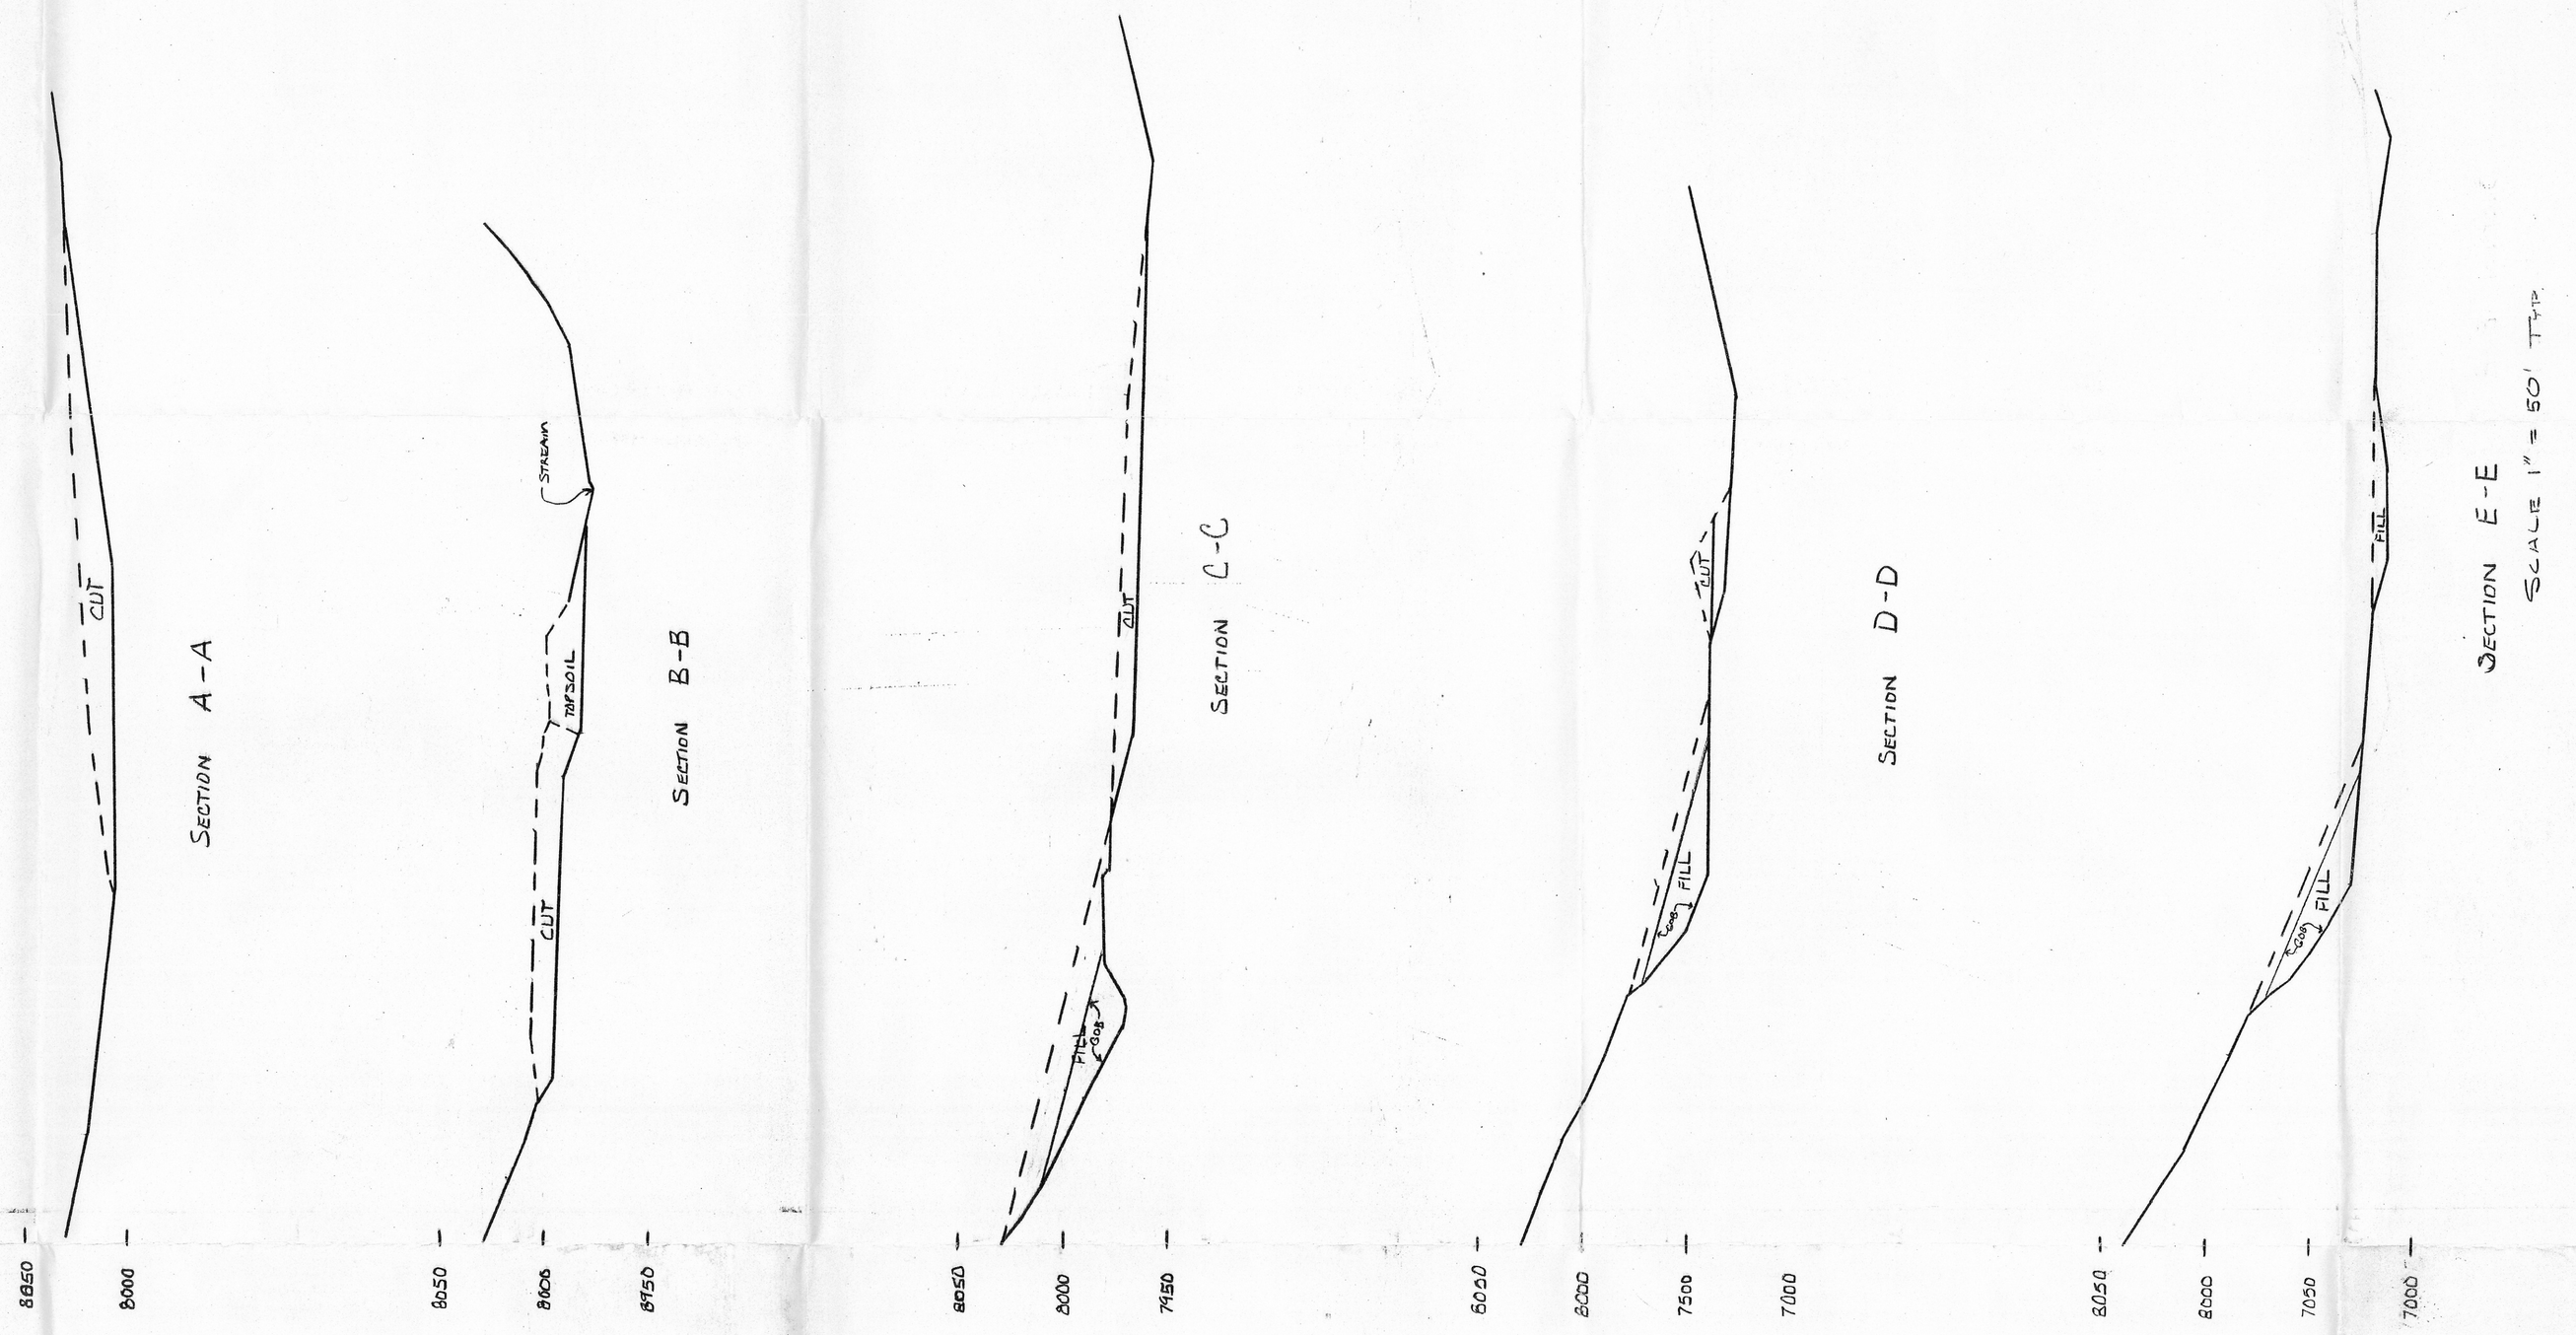

VOLUME 3 FILE COPY

INCORPORATED
EFFECTIVE:
MAR 23 1993
UTAH DIVISION OIL, GAS AND MINING

RECEIVED
MAR 19 1993
DIVISION OF
OIL GAS & MINING

NOTE: SEE DRG 3.2.1-3 LOADOUT FACILITIES, DRAINAGE & PERMIT BOUNDARY MAP AND 4.4.2-1C LOADOUT SURFACE FACILITIES RECLAMATION PLAN FOR SECTION LOCATIONS AND DETAILS

NO.	DATE	REVISION	DRW	CHK	APP.
1	9-26-89	Scale Added	WS		
2	9-25-92	Added location of Gob	KS		WWC

		DATE
DESIGNED BY:	G TAYLOR	10-88
DRAWN BY:	B. GUYMAN	10-88
CHECKED BY:	RCH 7/89 K. Welch 7-89	
APPROVED BY:		
APPROVED BY:	Wm Shriver	7-11-89
REFERENCE DWGS.	3.2.1-3	

PROFESSIONAL SEAL
REGISTERED PROFESSIONAL ENGINEER
8632
WILLIAM W. SHRIVER
STATE OF UTAH
Wm Shriver 9-26-89

UTAH FUEL COMPANY
SKYLINE MINES
P.O. BOX 719
HELPER, UTAH 84526

TITLE
RECLAMATION CROSS SECTION
RAIL LOADOUT

REV. NO.	LOCATION		MAP NO. 4.4.2-1 D
	SHEET OF	SCALE 1" = 50'	DWG. NO.