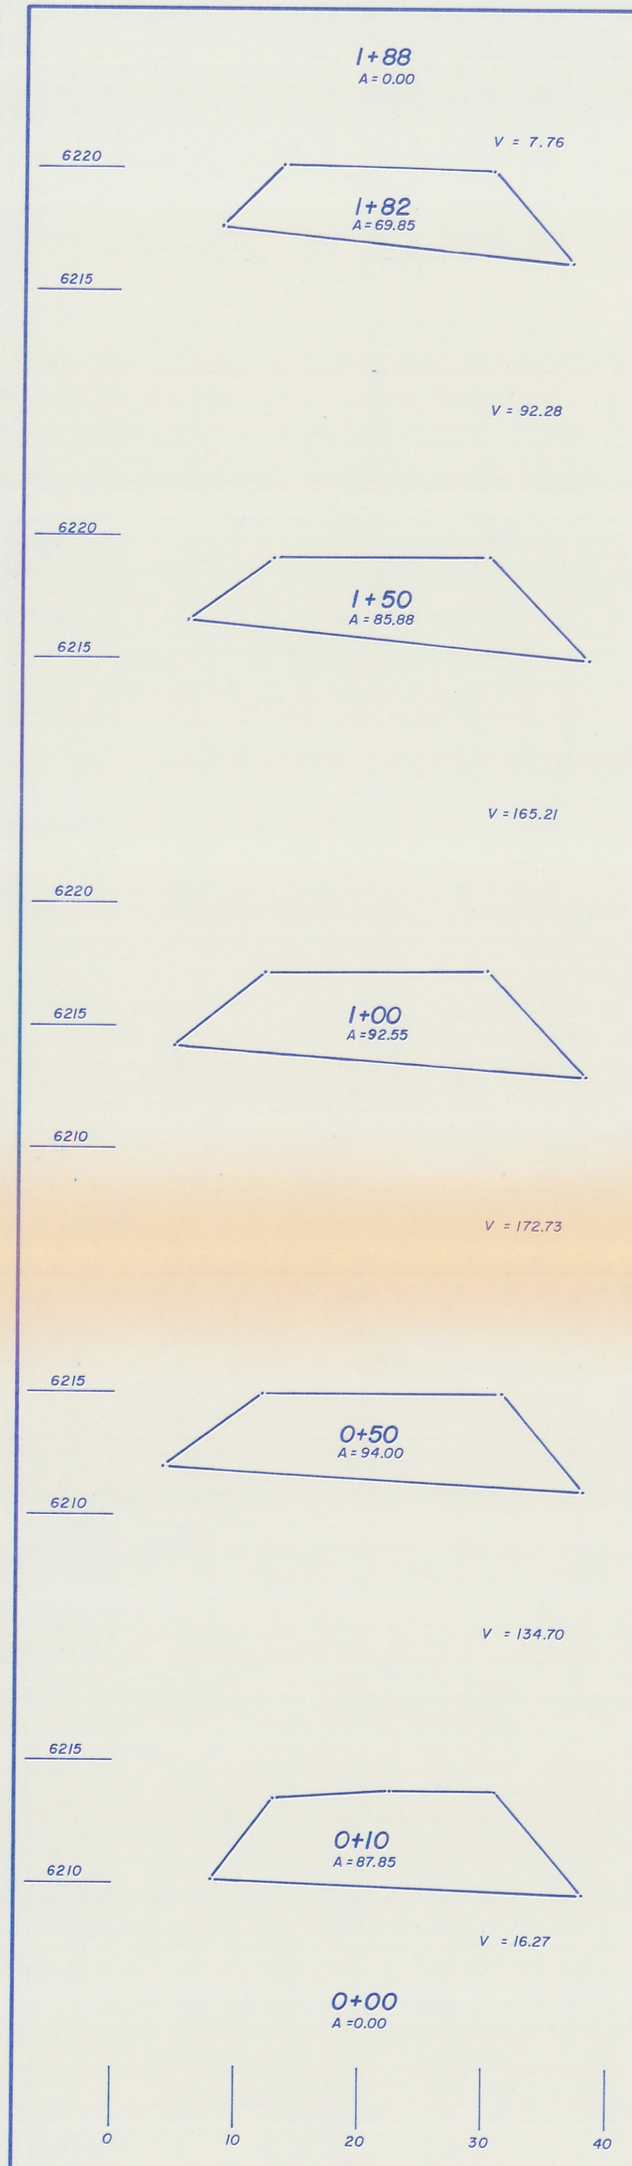

TOPSOIL

TOTAL VOLUME = 590 CUBIC YARDS

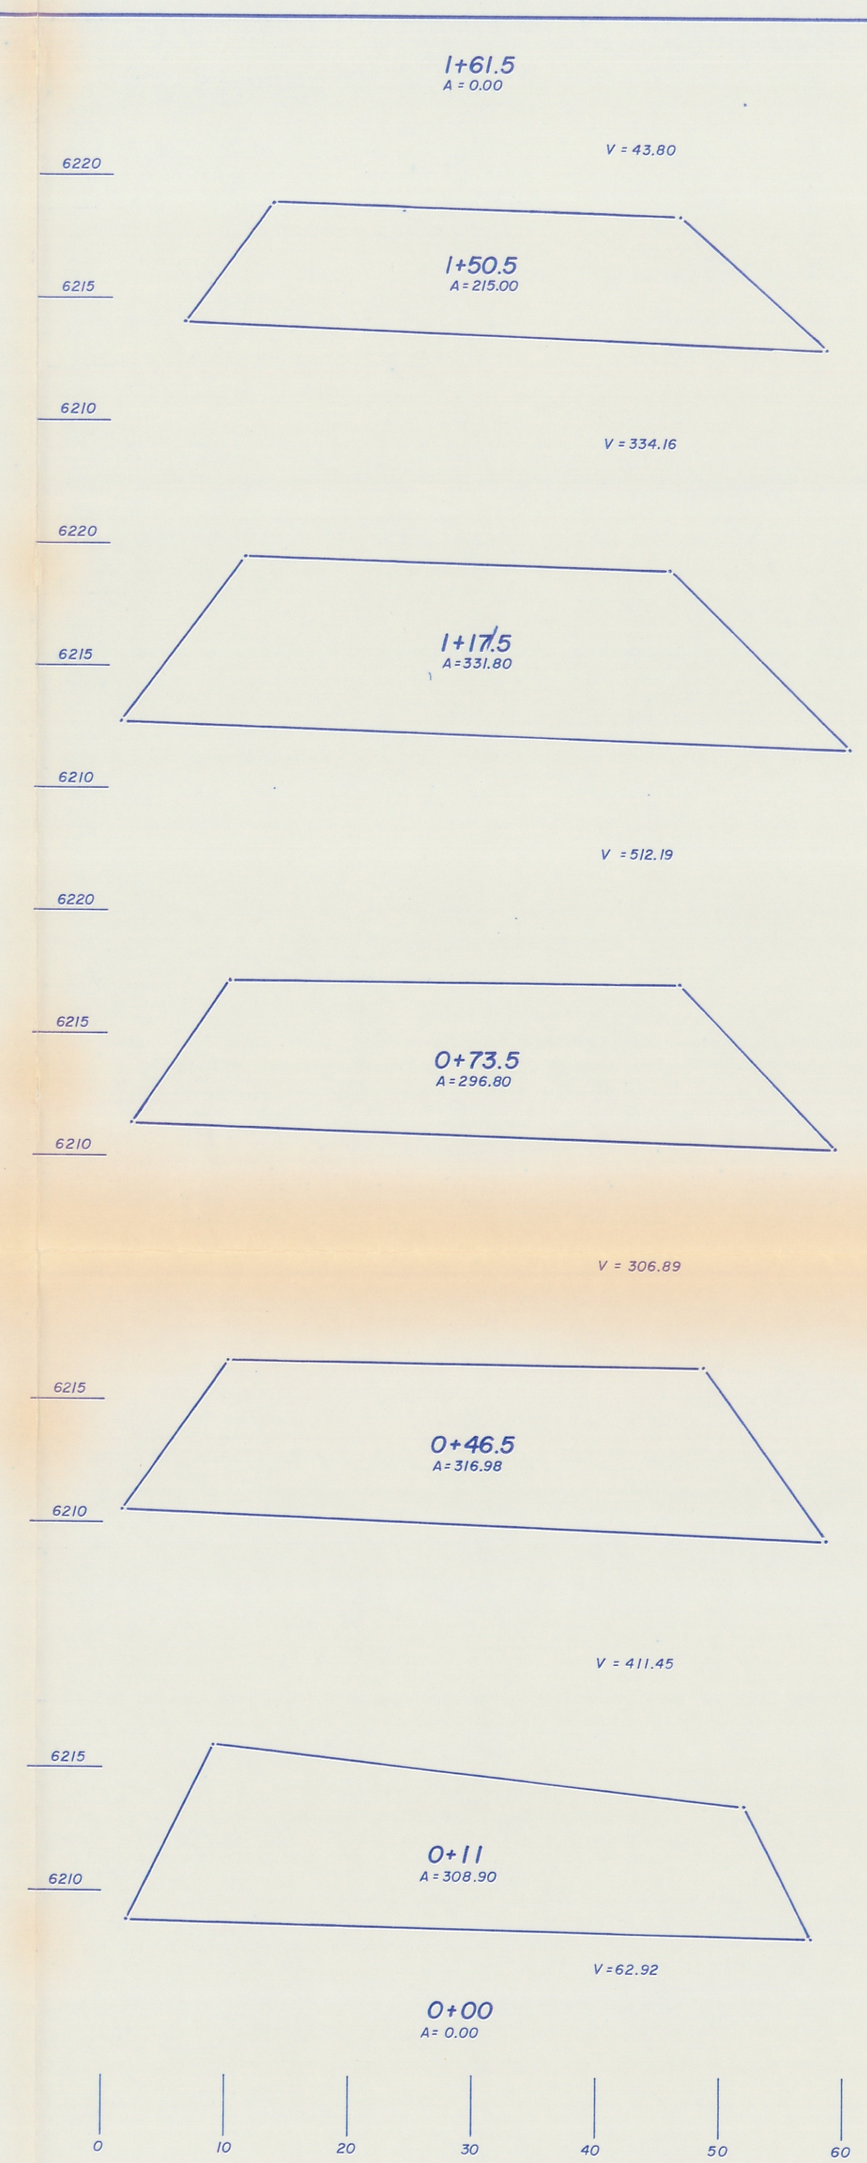

LANDSCAPE BOULDERS

TOTAL VOLUME = 1675 CUBIC YARDS

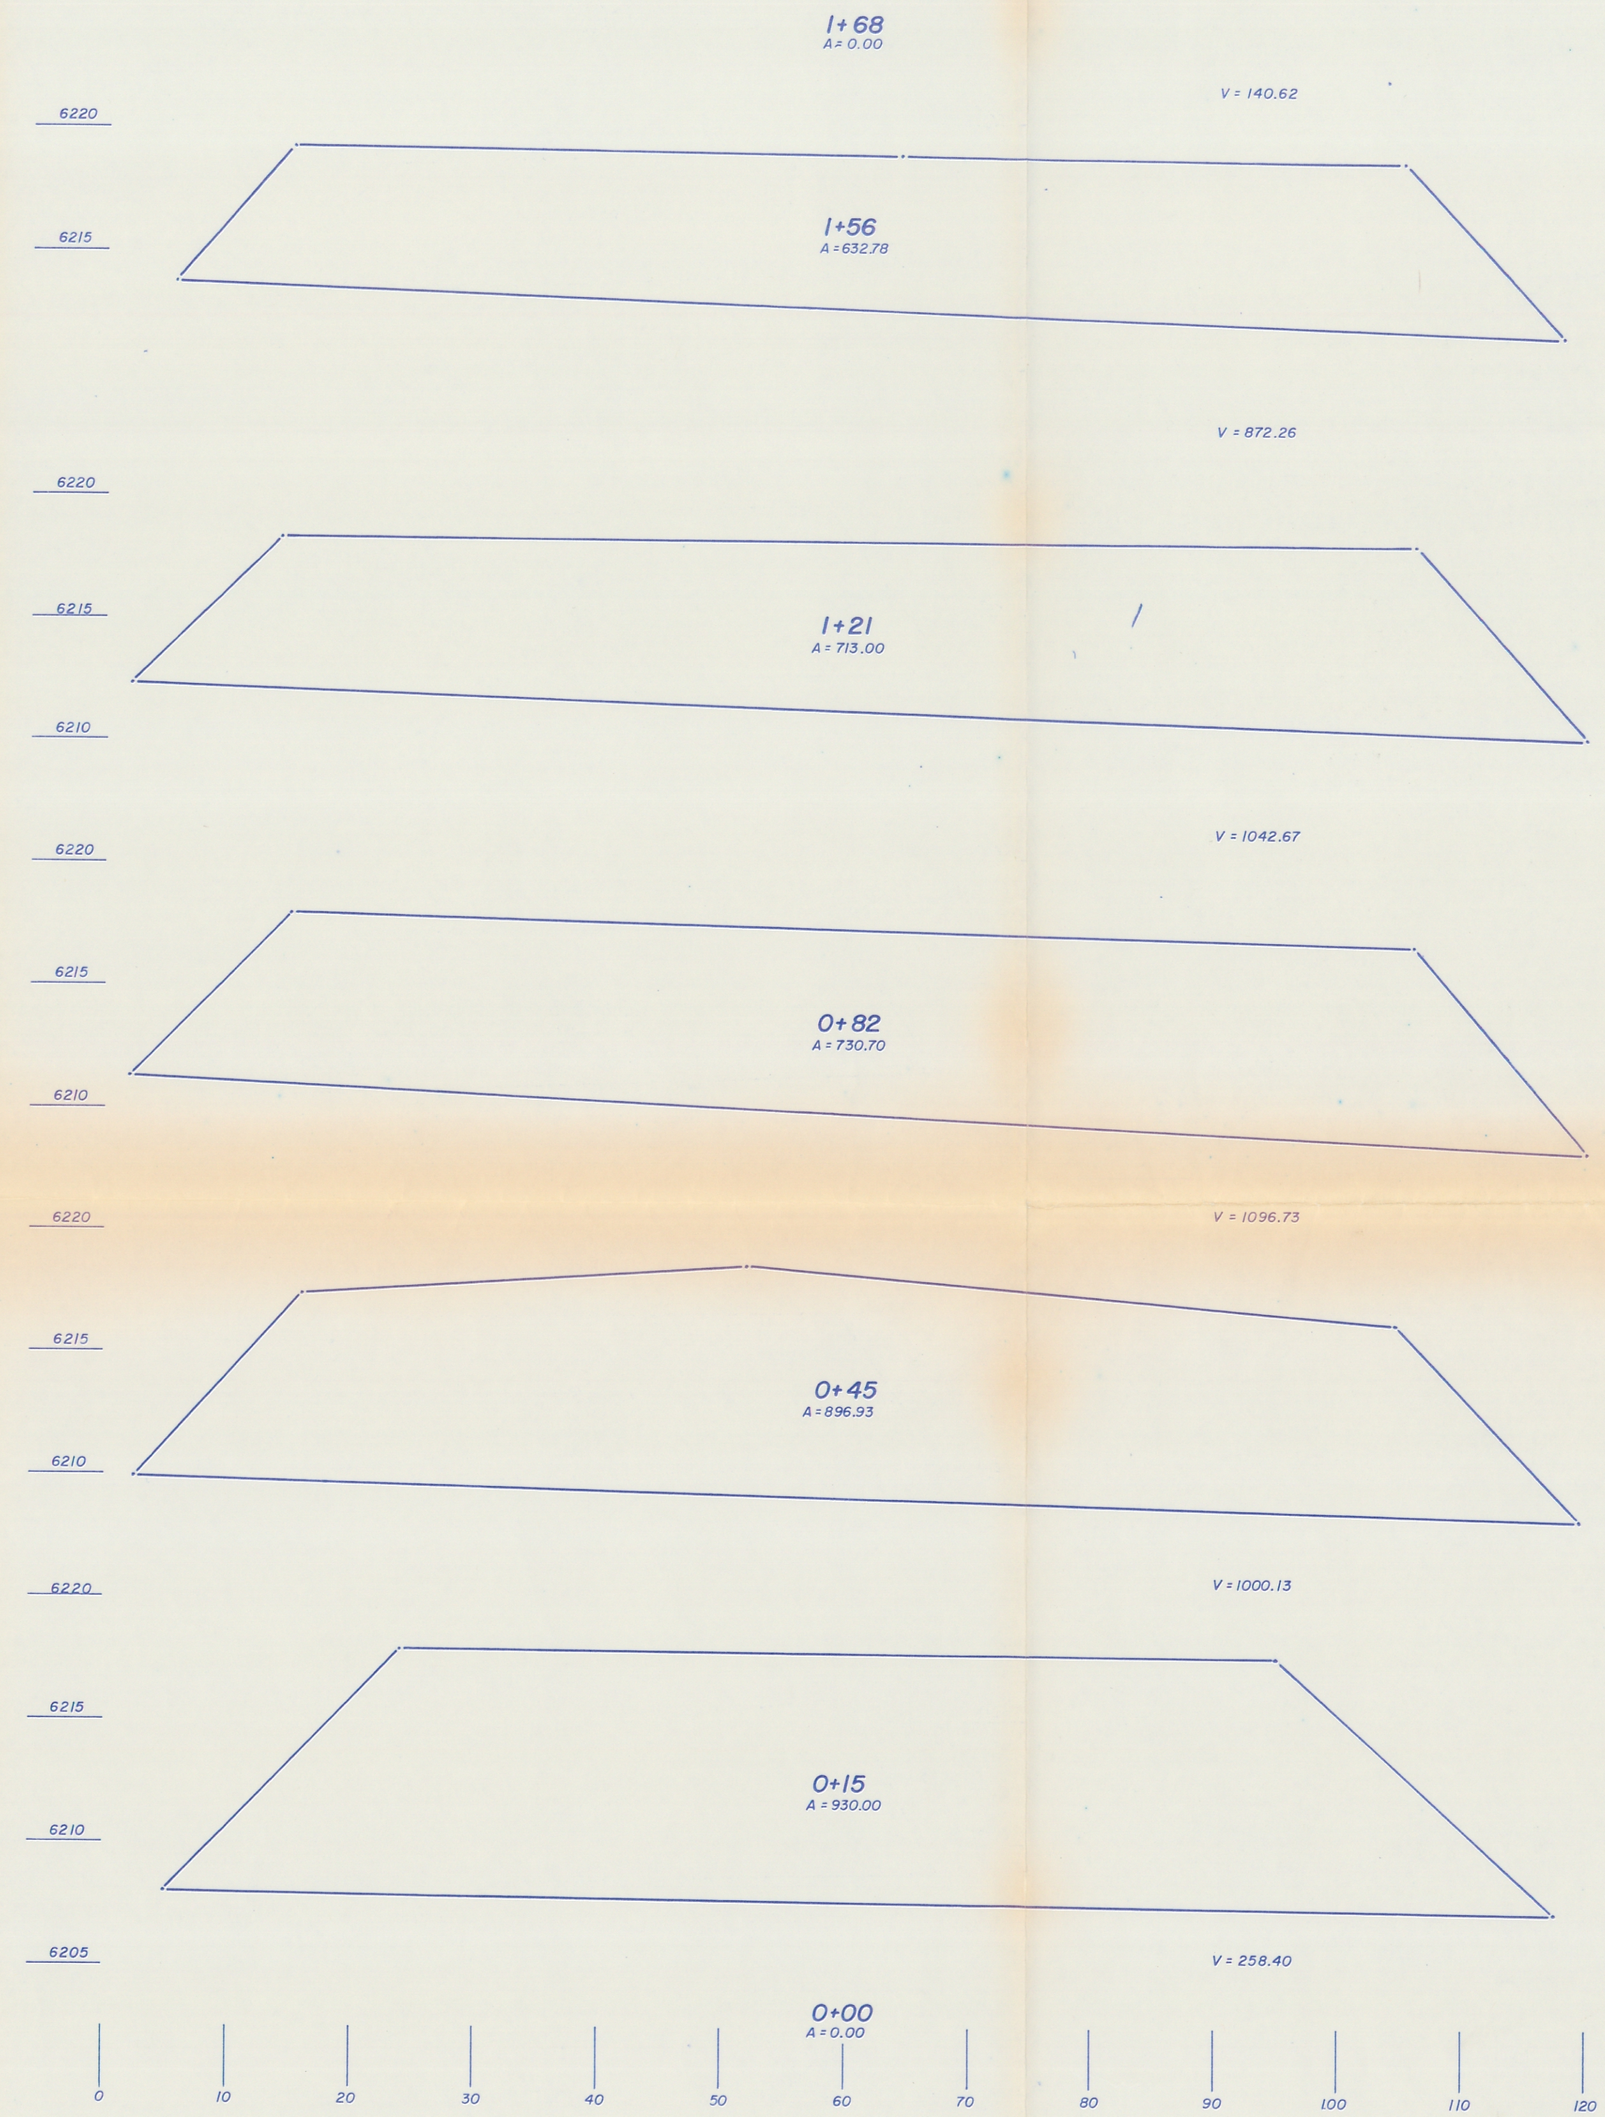

SUBSTITUTE TOPSOIL

TOTAL VOLUME = 4414 CUBIC YARDS
VOL. BEFORE NO. 3 FAN EXC. = 3794 CU. YDS.

NO. 3 FAN TOPSOIL = 620 CU. YDS.

RECEIVED
MAY 08 1992
DIVISION OF
OIL GAS & MINING

Registered Professional Engineer
State of Utah

I, being a professional engineer hereby certify that this map was prepared by me or under my direct supervision and that all information contained thereon is true and correct to the best of my knowledge and information.

VOLUME 2 FILE COPY

FIGURE 3

Soldier Creek Coal Company
SC3
a subsidiary of Sun Coal Company

TITLE:	TOPSOIL STORAGE SITE
PROJECT:	CROSS SECTIONS
DRAWN BY: B.L.P.	CHECKED BY: / APPROVED BY:
DATE: 02-05-92	DATE: / DATE:
	SOLDIER CANYON MINE

REVISIONS

NO.	DATE	BY
1		
2		
3		

SCALE: 1"=10' HORIZ. 1"=5' VERT.

DRAWING NO. D 348