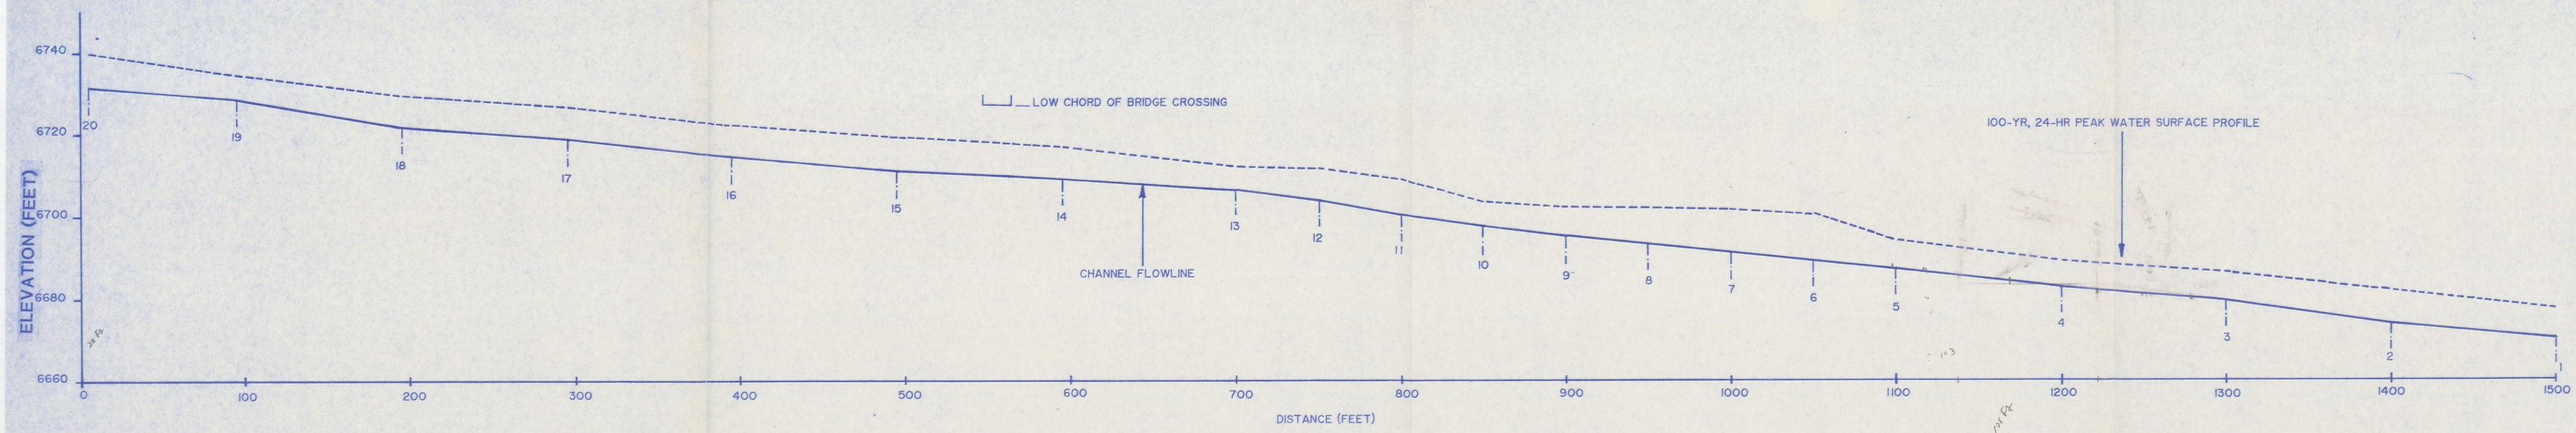

SOLDIER CREEK PROFILE

REGISTERED PROFESSIONAL ENGINEER No. 8435 CAROL A. BJORK STATE OF UTAH

Carol A. Bjork
3/31/89

60 vs 110 ft
dif of 50 ft

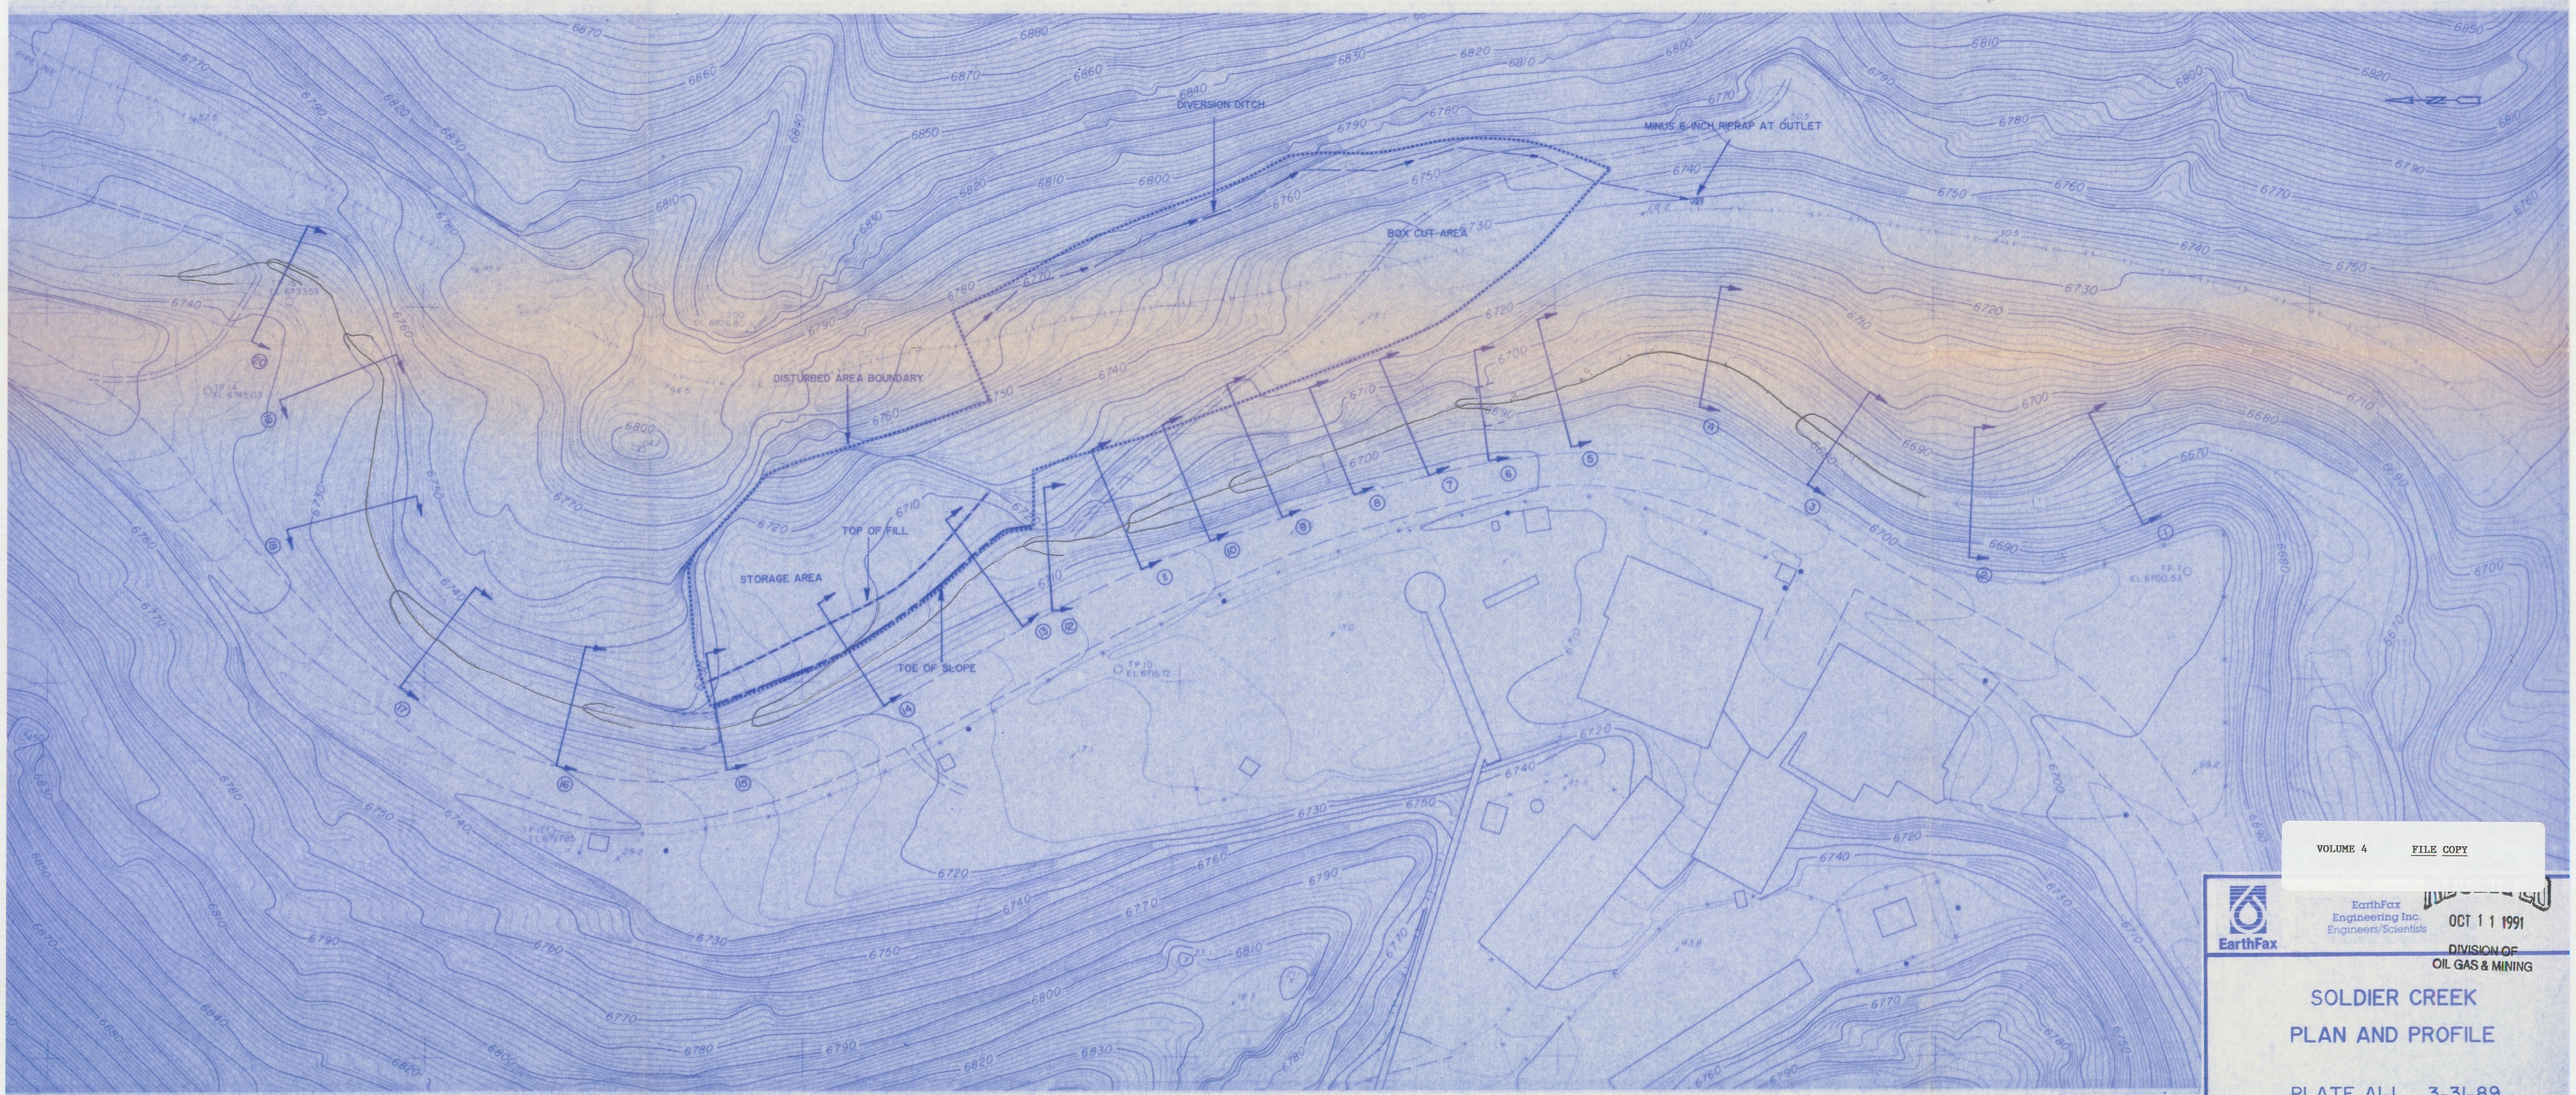

NOTES:
- REFER TO PLATE A2-1 FOR DIVERSION DITCH PROFILE AND TYPICAL SECTIONS.
- REFER TO PLATES A1-2 AND A1-3 FOR SOLDIER CREEK CROSS SECTIONS.

LEGEND
CROSS-SECTION LOCATIONS

0' 50'
CONTOUR INTERVAL 2 FEET

VOLUME 4 FILE COPY

EarthFax
EarthFax Engineering Inc.
Engineers/Scientists

RECEIVED
OCT 11 1991
DIVISION OF
OIL GAS & MINING

SOLDIER CREEK
PLAN AND PROFILE

PLATE A1-1 3-31-89

Soldier Creek Coal Company