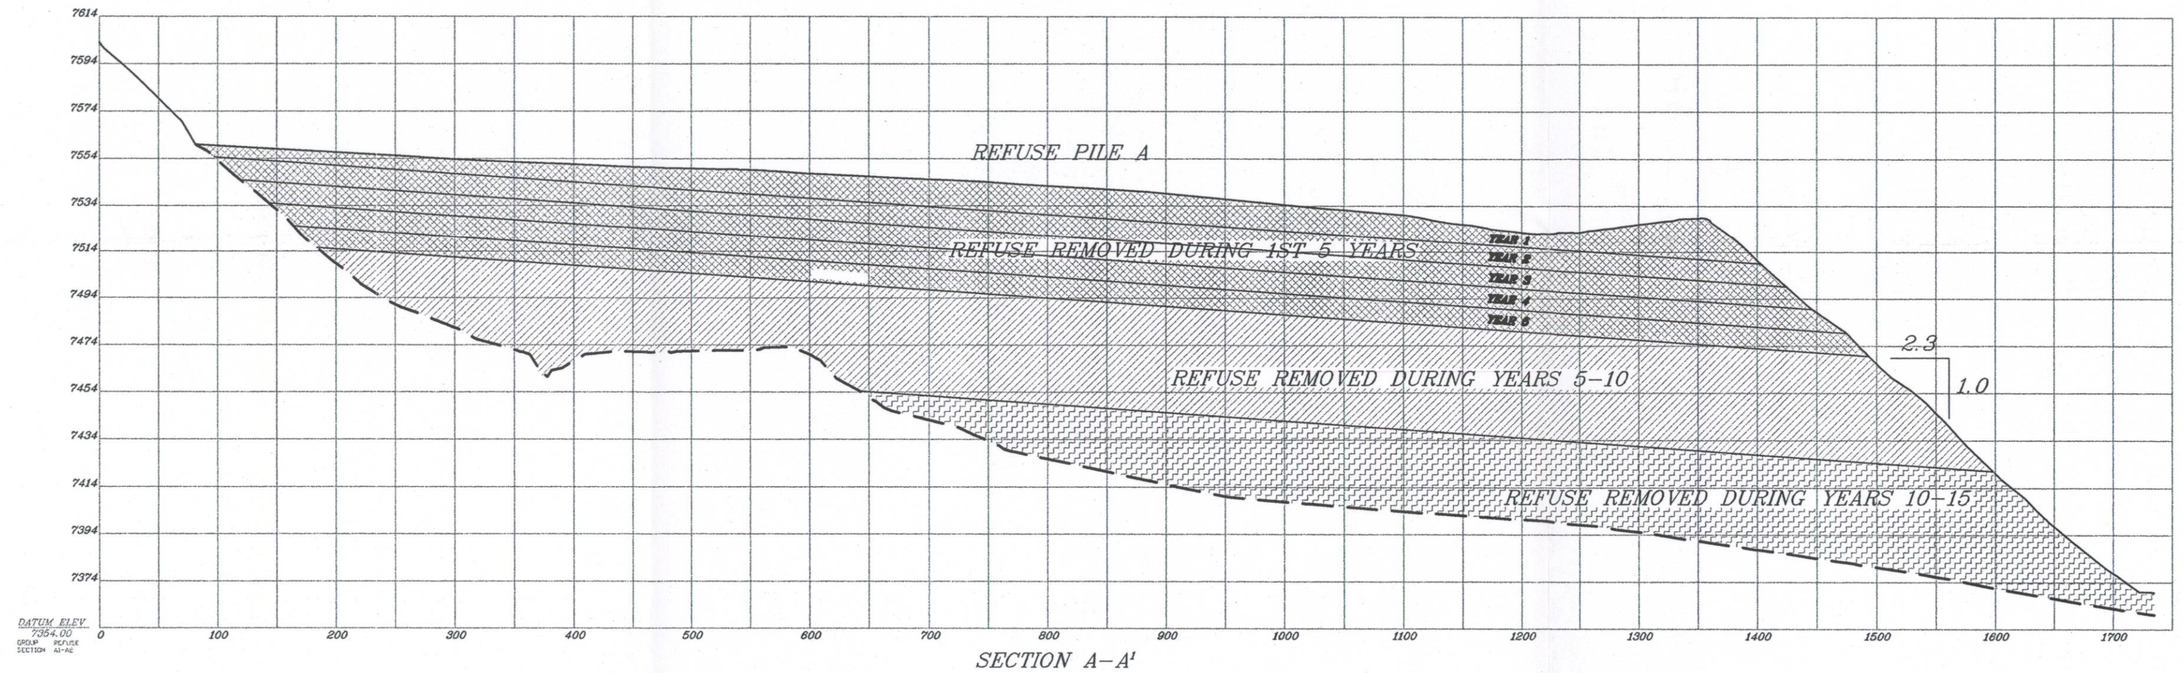

SECTION A-A'

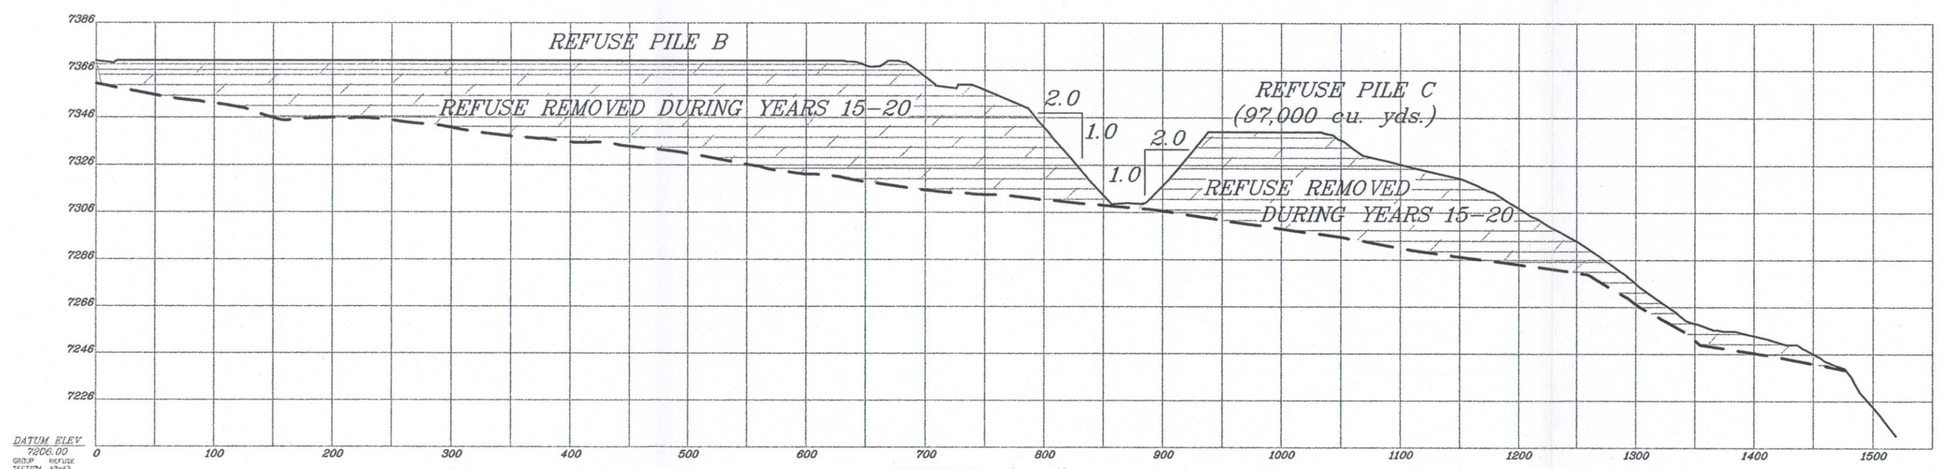

SECTION A' -A''

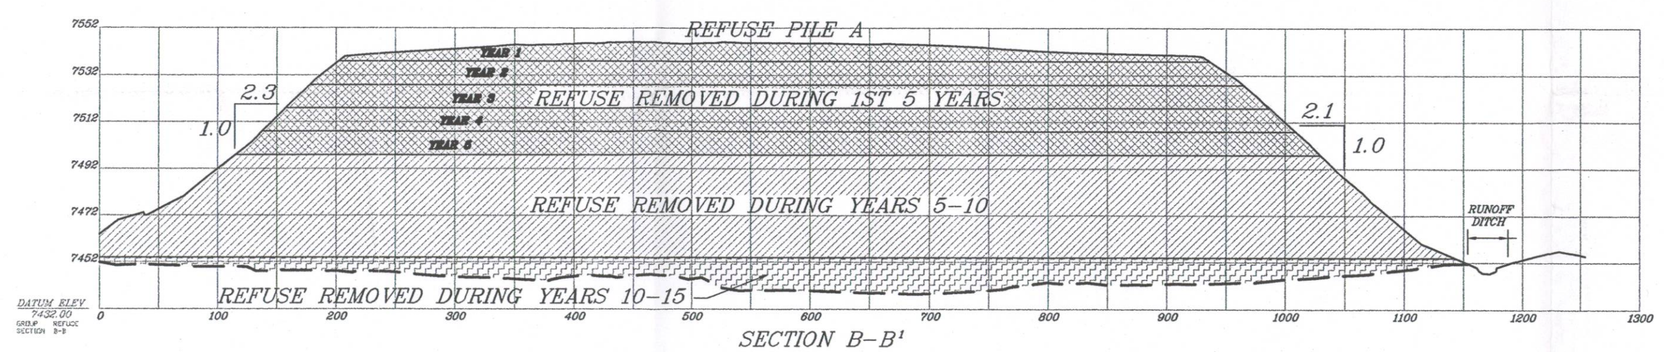

SECTION B-B'

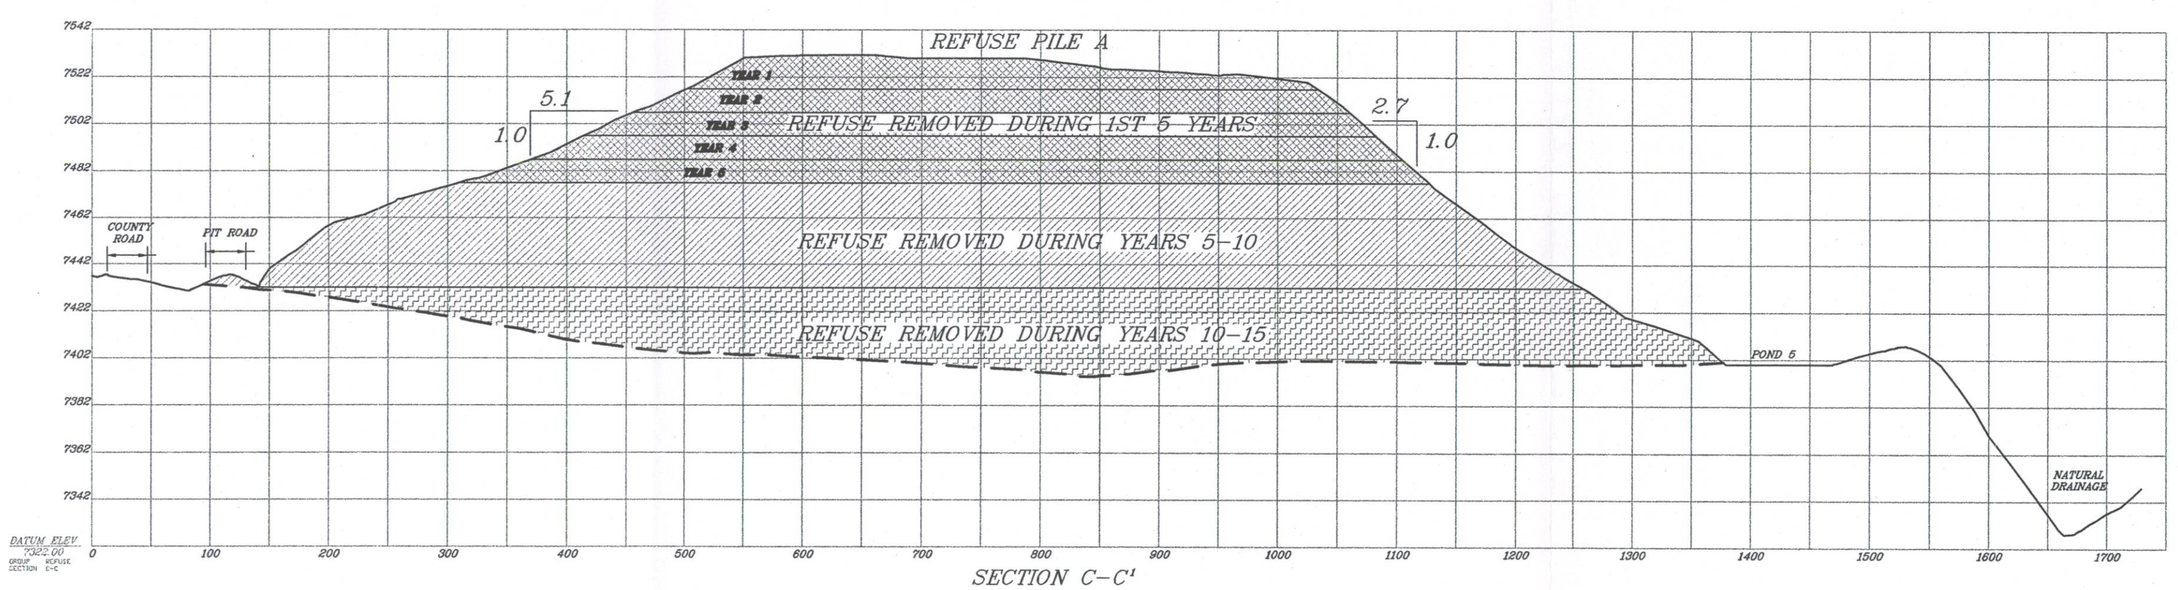

SECTION C-C'

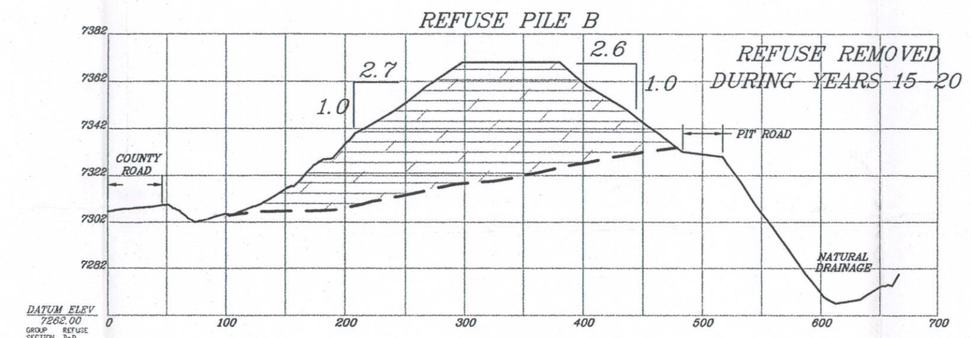

SECTION D-D'

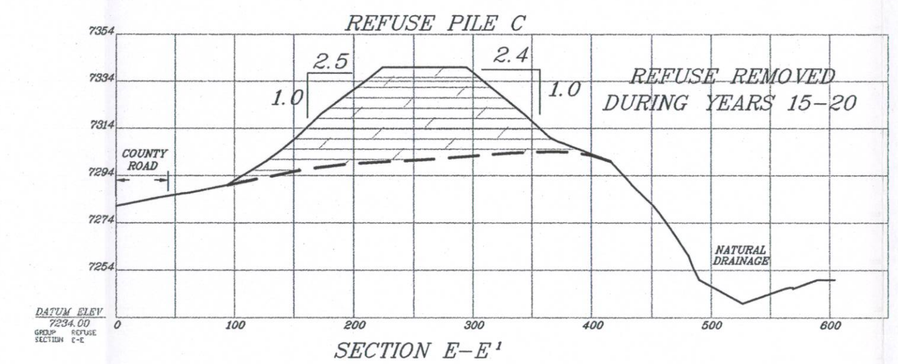

SECTION E-E'

LEGEND

- REFUSE REMOVED DURING 1ST 5 YEARS (APPROX. 1,430,000 cu. yds.)
- REFUSE REMOVED DURING YEARS 5-10 (APPROX. 1,430,000 cu. yds.)
- REFUSE REMOVED DURING YEARS 10-15 (APPROX. 1,430,000 cu. yds.)
- REFUSE REMOVED DURING YEARS 15-20 (APPROX. 410,000 cu. yds.)

REGISTERED PROFESSIONAL ENGINEER No. 157741 CHRISTOPHER E. ARCHER STATE OF UTAH

DATE 02-06-03

SCALE

PROJECT NO. 8SUN010600

SCA / STAR POINT WASTE FUEL
REFUSE PILE OPERATION PLAN
CROSS SECTIONS

PSOMAS
2825 East Cottonwood Parkway, Suite 120
Salt Lake City, Utah 84121
(801) 270-5777 (801) 270-5782 (FAX)

DESIGNED CRG
DRAWN CEA
CHECKED SSC

SHEET

521.100e

RECEIVED
MAR 06 2003
DIV. OF OIL, GAS & MINING

Plotted: 02/06/03 18:16:25 U:\8SUN010600\New Permit\Drawings\C-521.100.DWG CArchers