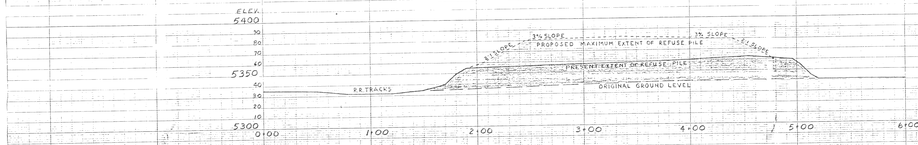

SECTION B-B'

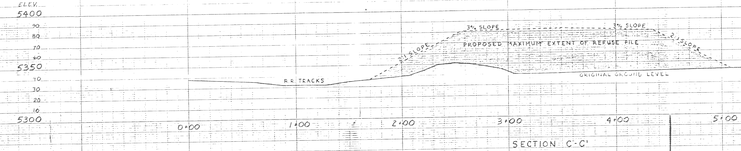

SECTION C-C'

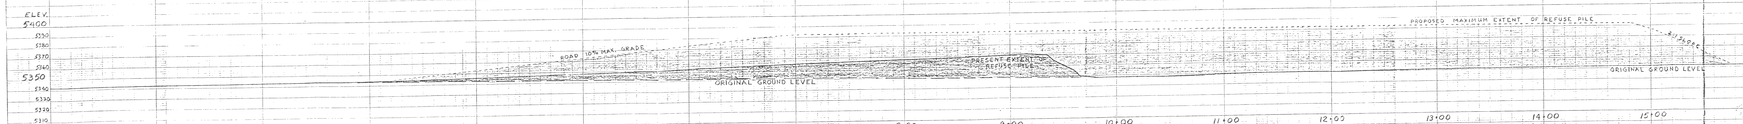

SECTION A-A'

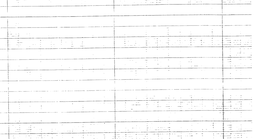

WELLINGTON COAL PREPARATION PLANT

PLANT REFUSE PILE
CROSS SECTIONS

VERT. SCALE: 1" = 10'
HOR. SCALE: 1" = 40'

S.W.R. 3-9-76

77.215-2 (7)