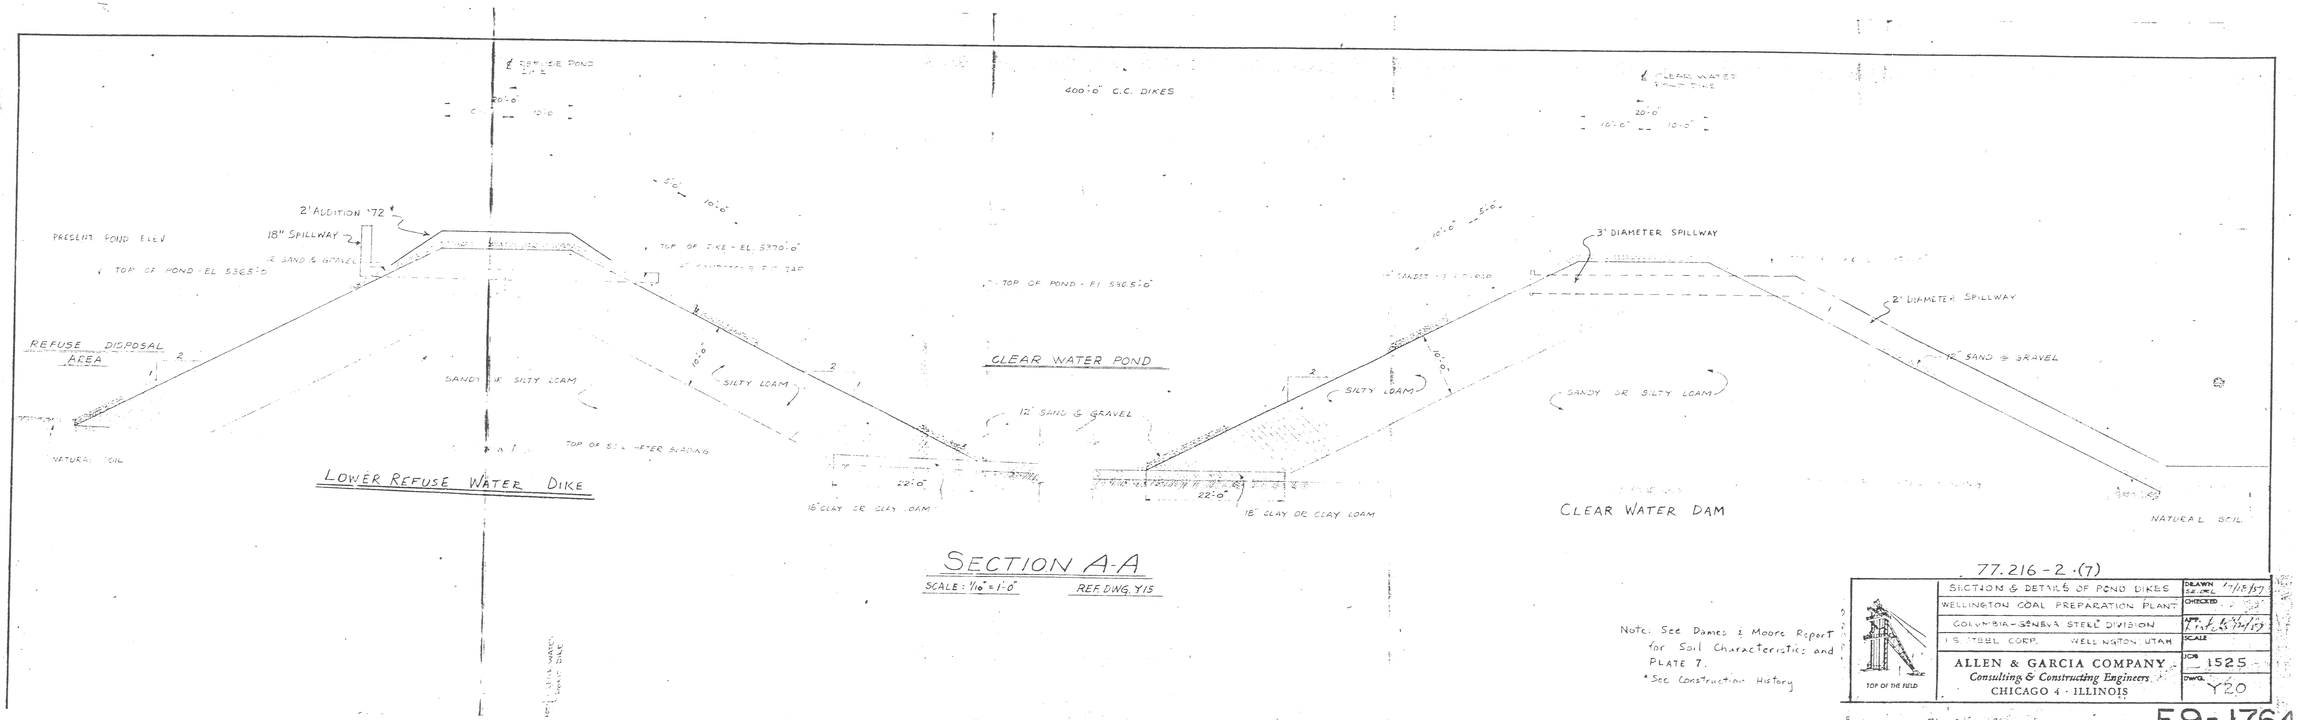

SECTION A-A

SCALE: 1/16" = 1'-0" REF. DWG. Y15

Note: See Dames & Moore Report for Soil Characteristics and PLATE 7.
* See Construction History

77.216 - 2 - (7)

SECTION & DETAILS OF POND DIKES	DRAWN 1/18/67
WELLINGTON COAL PREPARATION PLANT	CHECKED
COLUMBIA-GENEVA STEEL DIVISION	APP.
U.S. STEEL CORP. WELLINGTON, UTAH	SCALE
ALLEN & GARCIA COMPANY *Consulting & Constructing Engineers* CHICAGO 4 · ILLINOIS	JOB 1525
TOP OF THE FIELD	DWG. Y20

E9-1764

Vol. III-A
Drawings Appendix