MONSEN ENG. # MC 703

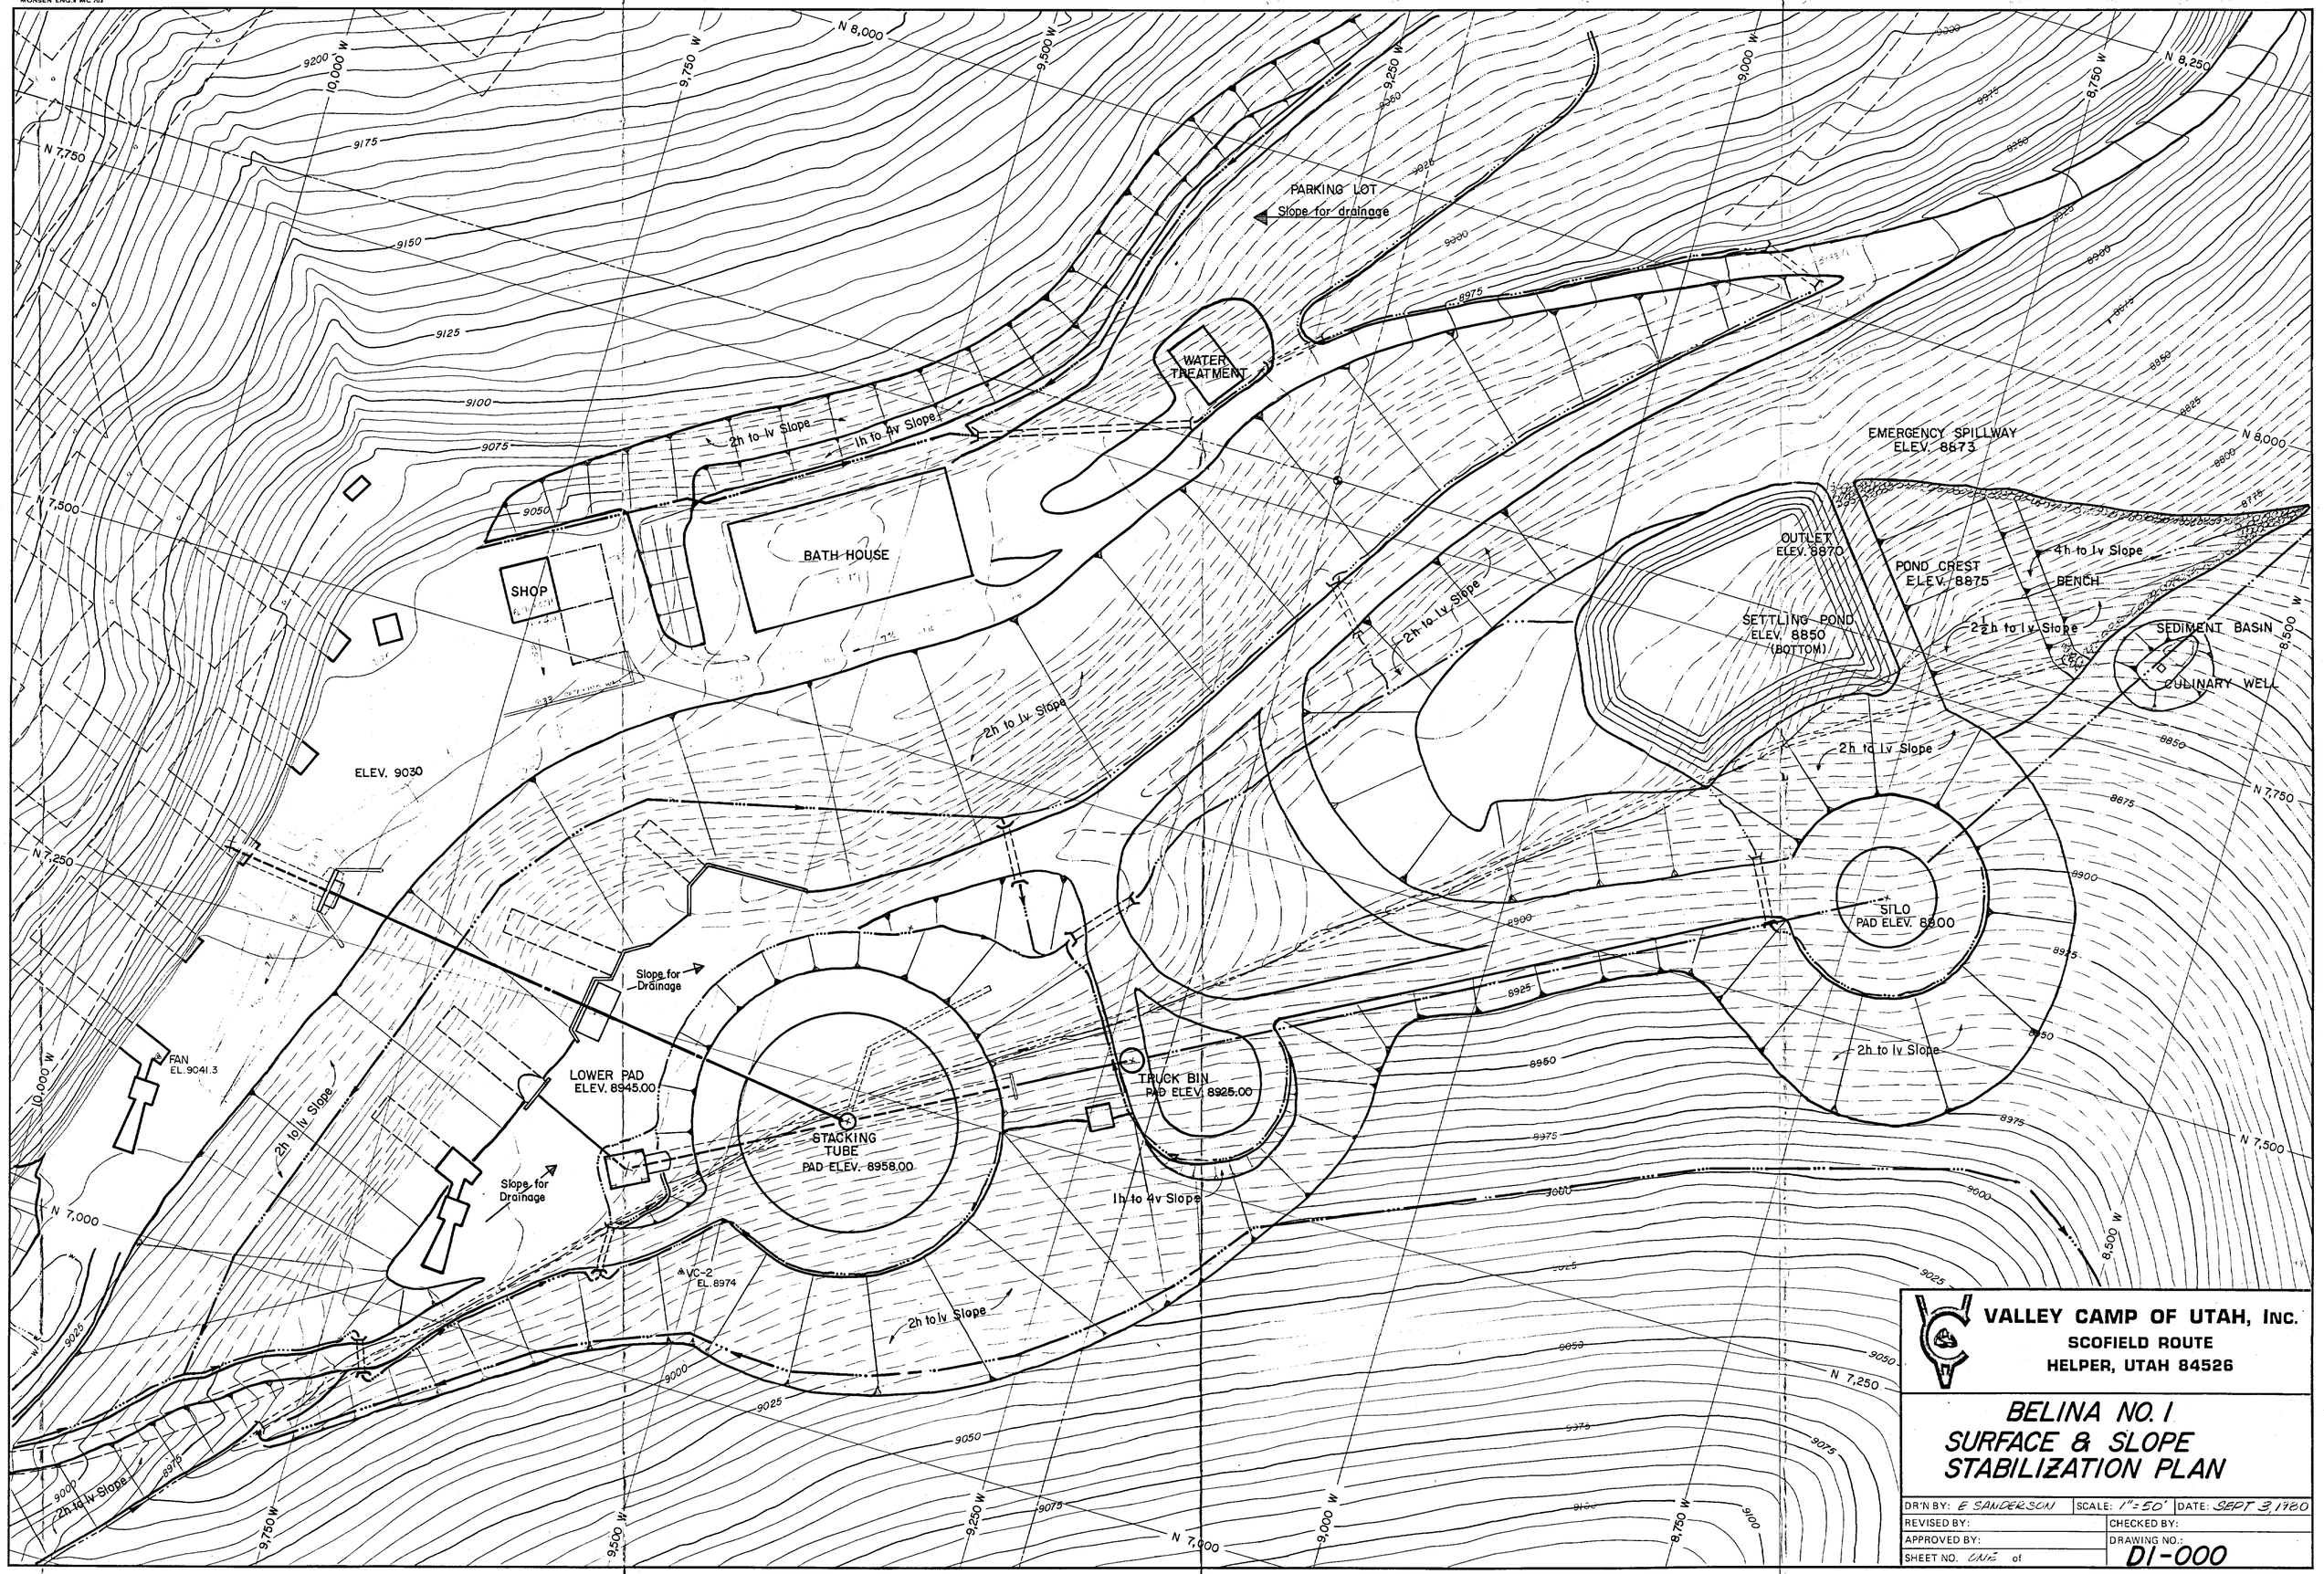

VALLEY CAMP OF UTAH, INC.
SCOFIELD ROUTE
HELPER, UTAH 84526

BELINA NO. 1
SURFACE & SLOPE STABILIZATION PLAN

DR'N BY: E SANDERSON	SCALE: 1" = 50'	DATE: SEPT 3, 1980
REVISED BY:	CHECKED BY:	
APPROVED BY:	DRAWING NO.:	
SHEET NO. ONE of	DI-000	