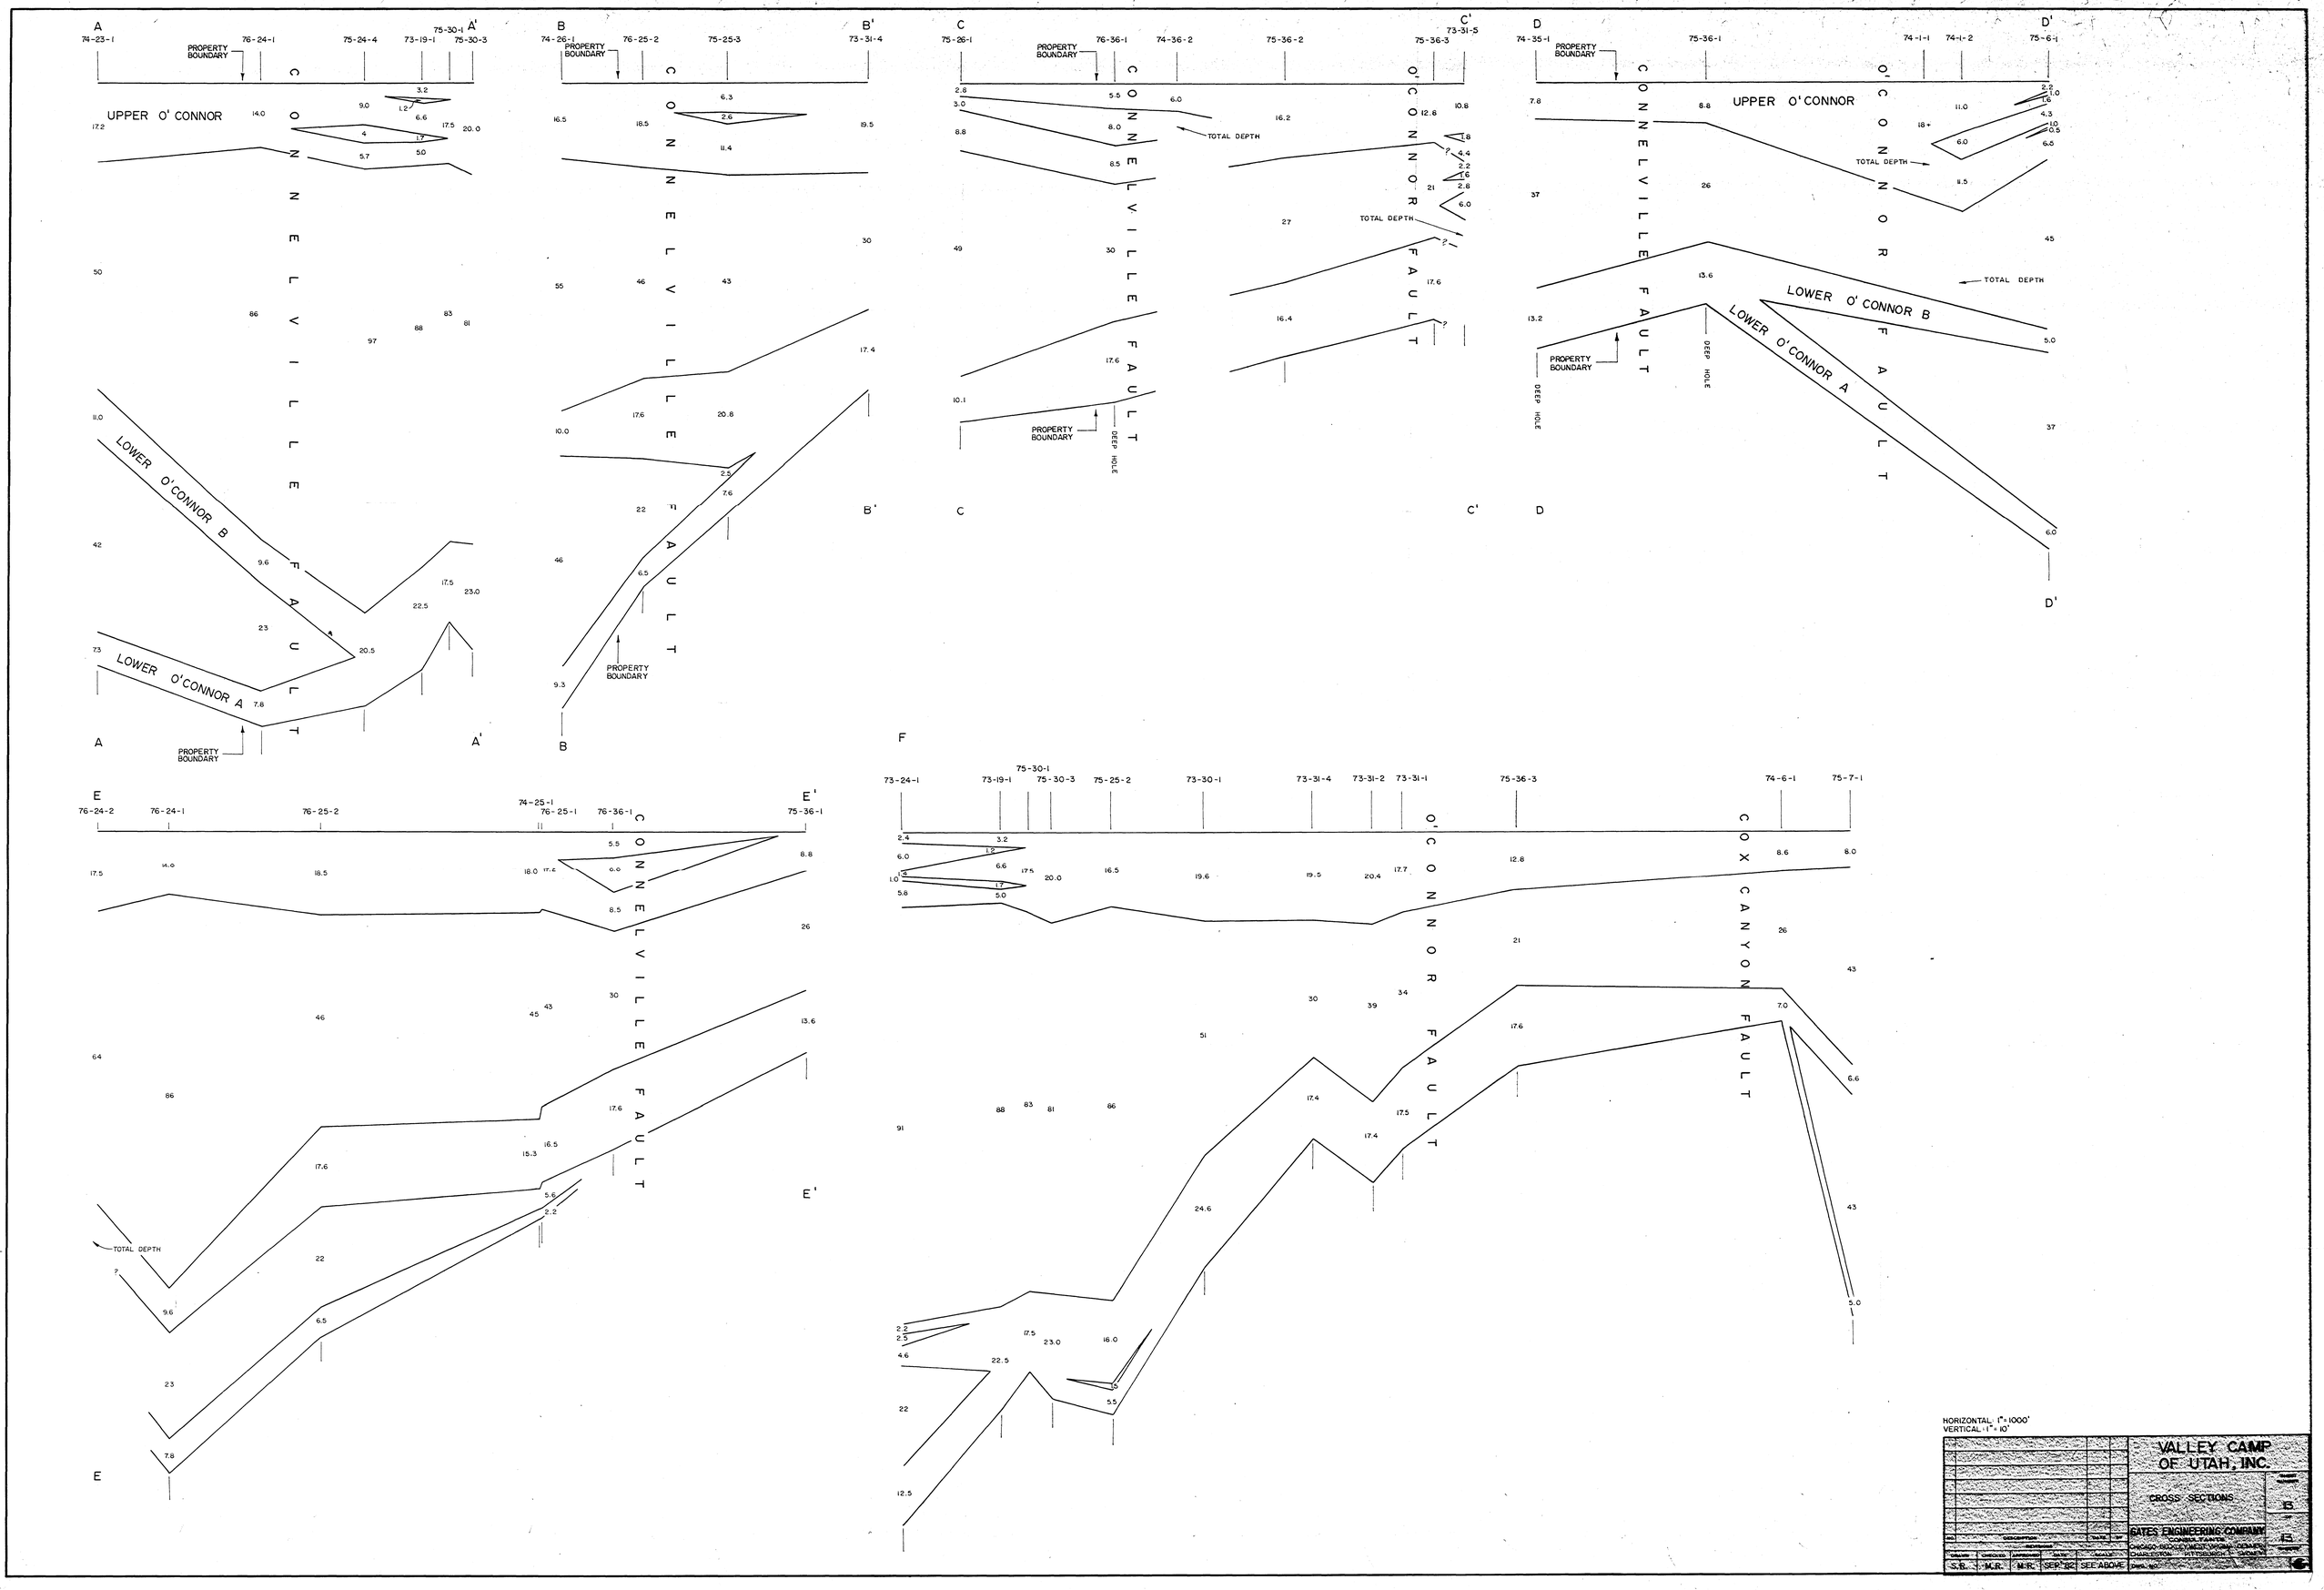

HORIZONTAL: 1" = 1000'
VERTICAL: 1" = 10'

NO.	DESCRIPTION	DATE	BY	VALLEY CAMP OF UTAH, INC.	
REVISIONS				CROSS SECTIONS	SHEET NUMBER 15
DRAWN	CHECKED	APPROVED	DATE	SCALE	GATES ENGINEERING COMPANY CONSULTANTS CHICAGO BEDFORD WEST VIRGINIA DENVER CHARLESTON PITTSBURGH SALEM
S.R.	M.R.	M.R.	SEP '82	SEE ABOVE	DWG. NO.