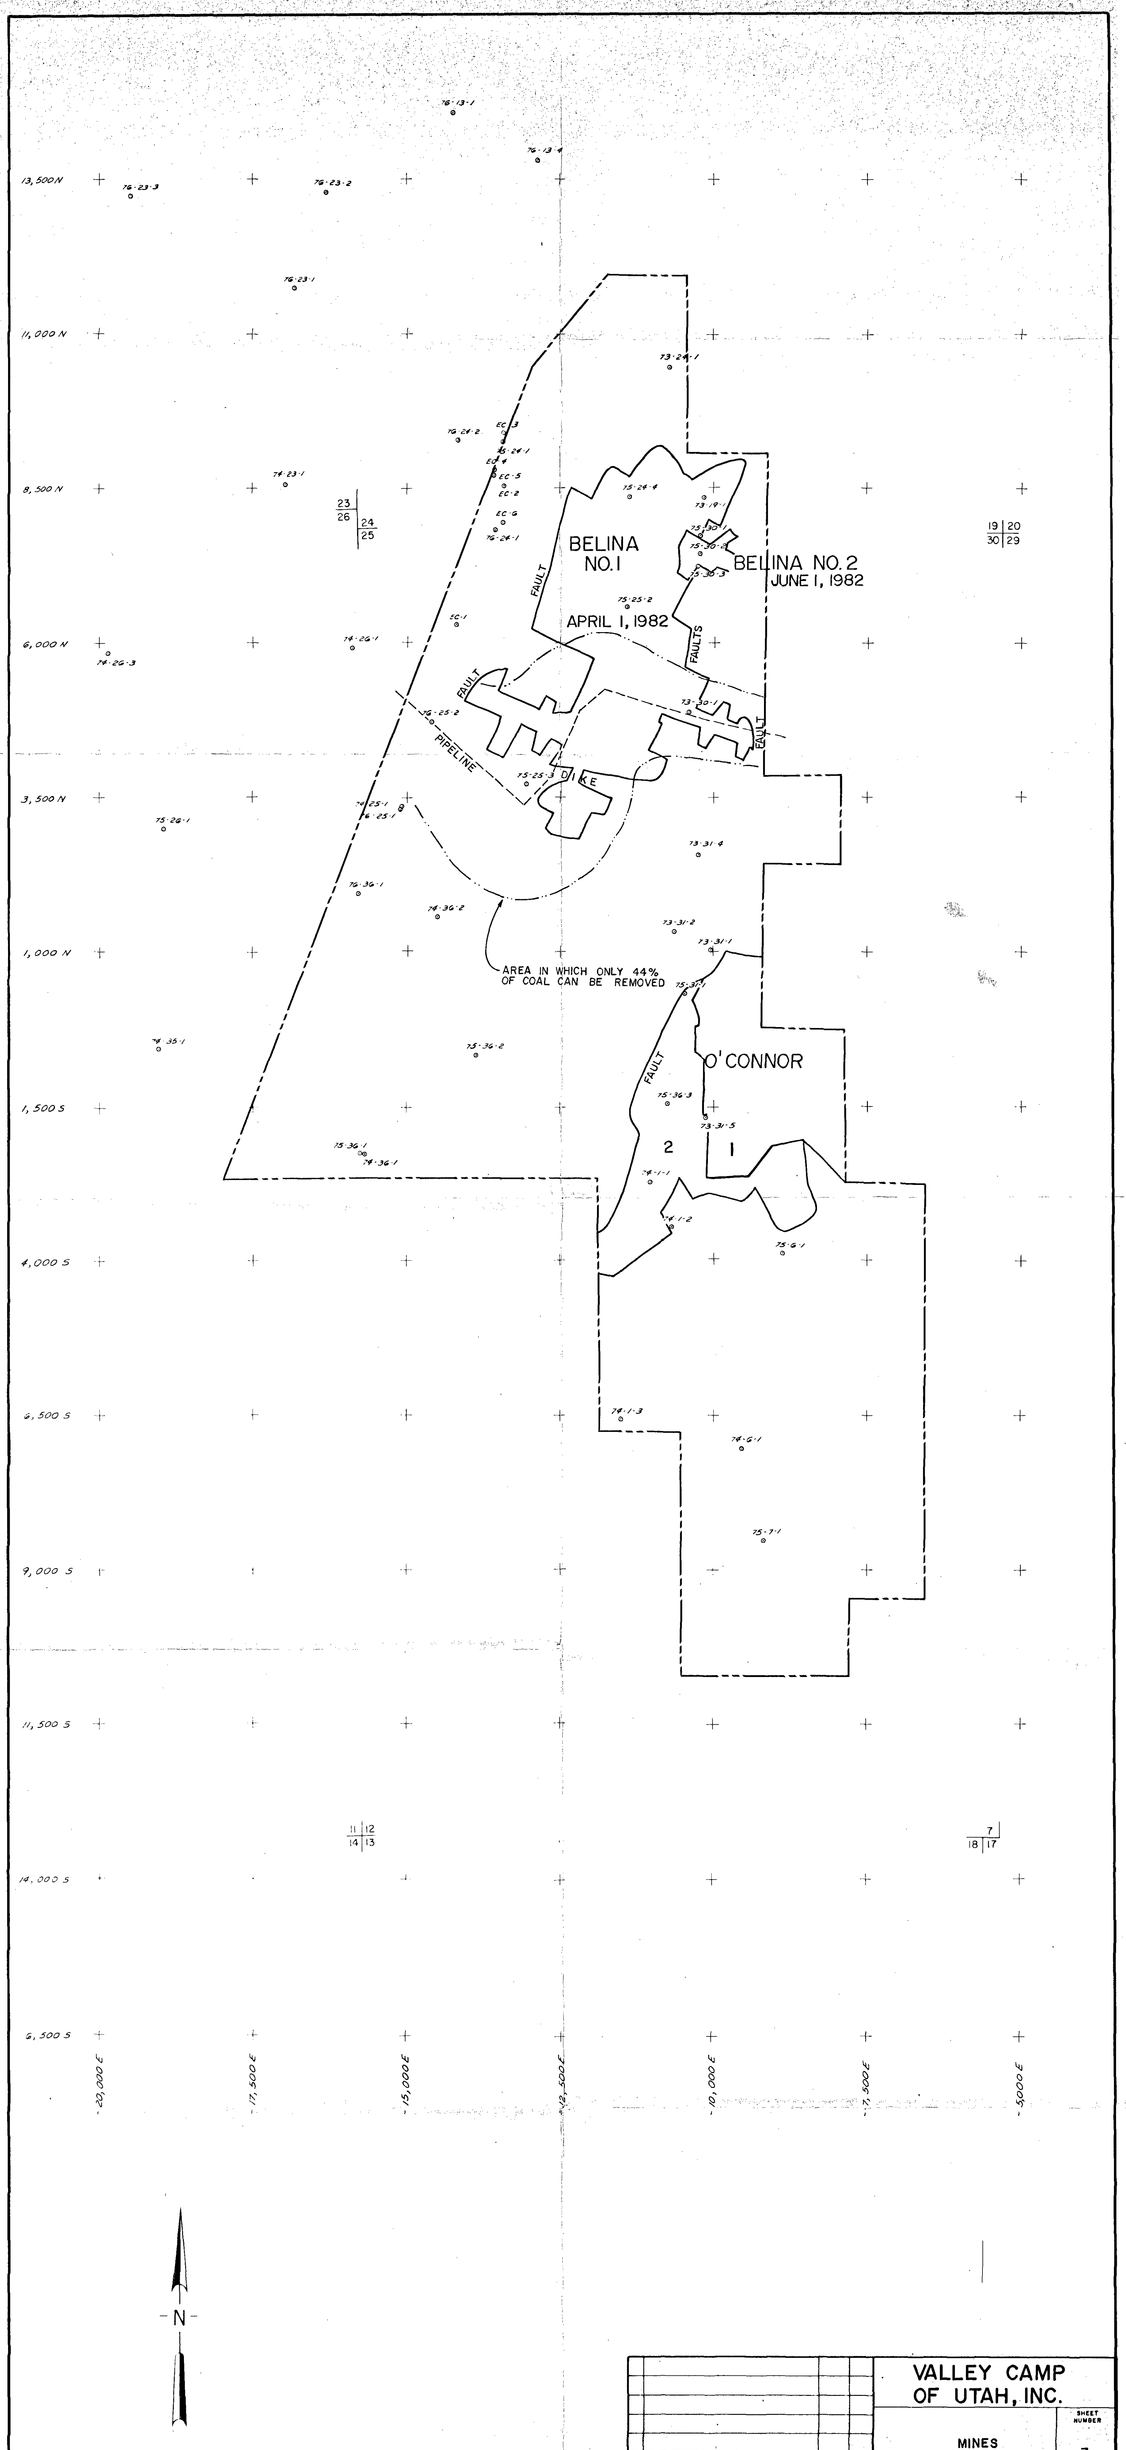

NO	DESCRIPTION	DATE	BY
	REVISIONS		

DRAWN	CHECKED	APPROVED	DATE	SCALE
S.R.	M.R.	M.R.	SEP. '82	1"=1000'

VALLEY CAMP OF UTAH, INC.

MINES

GATES ENGINEERING COMPANY
CONSULTANTS
CHICAGO BECKLEY, WEST VIRGINIA DENVER
CHARLESTON PITTSBURGH SYDNEY

DWG. NO.

SHEET NUMBER 3 OF 13 SHEETS