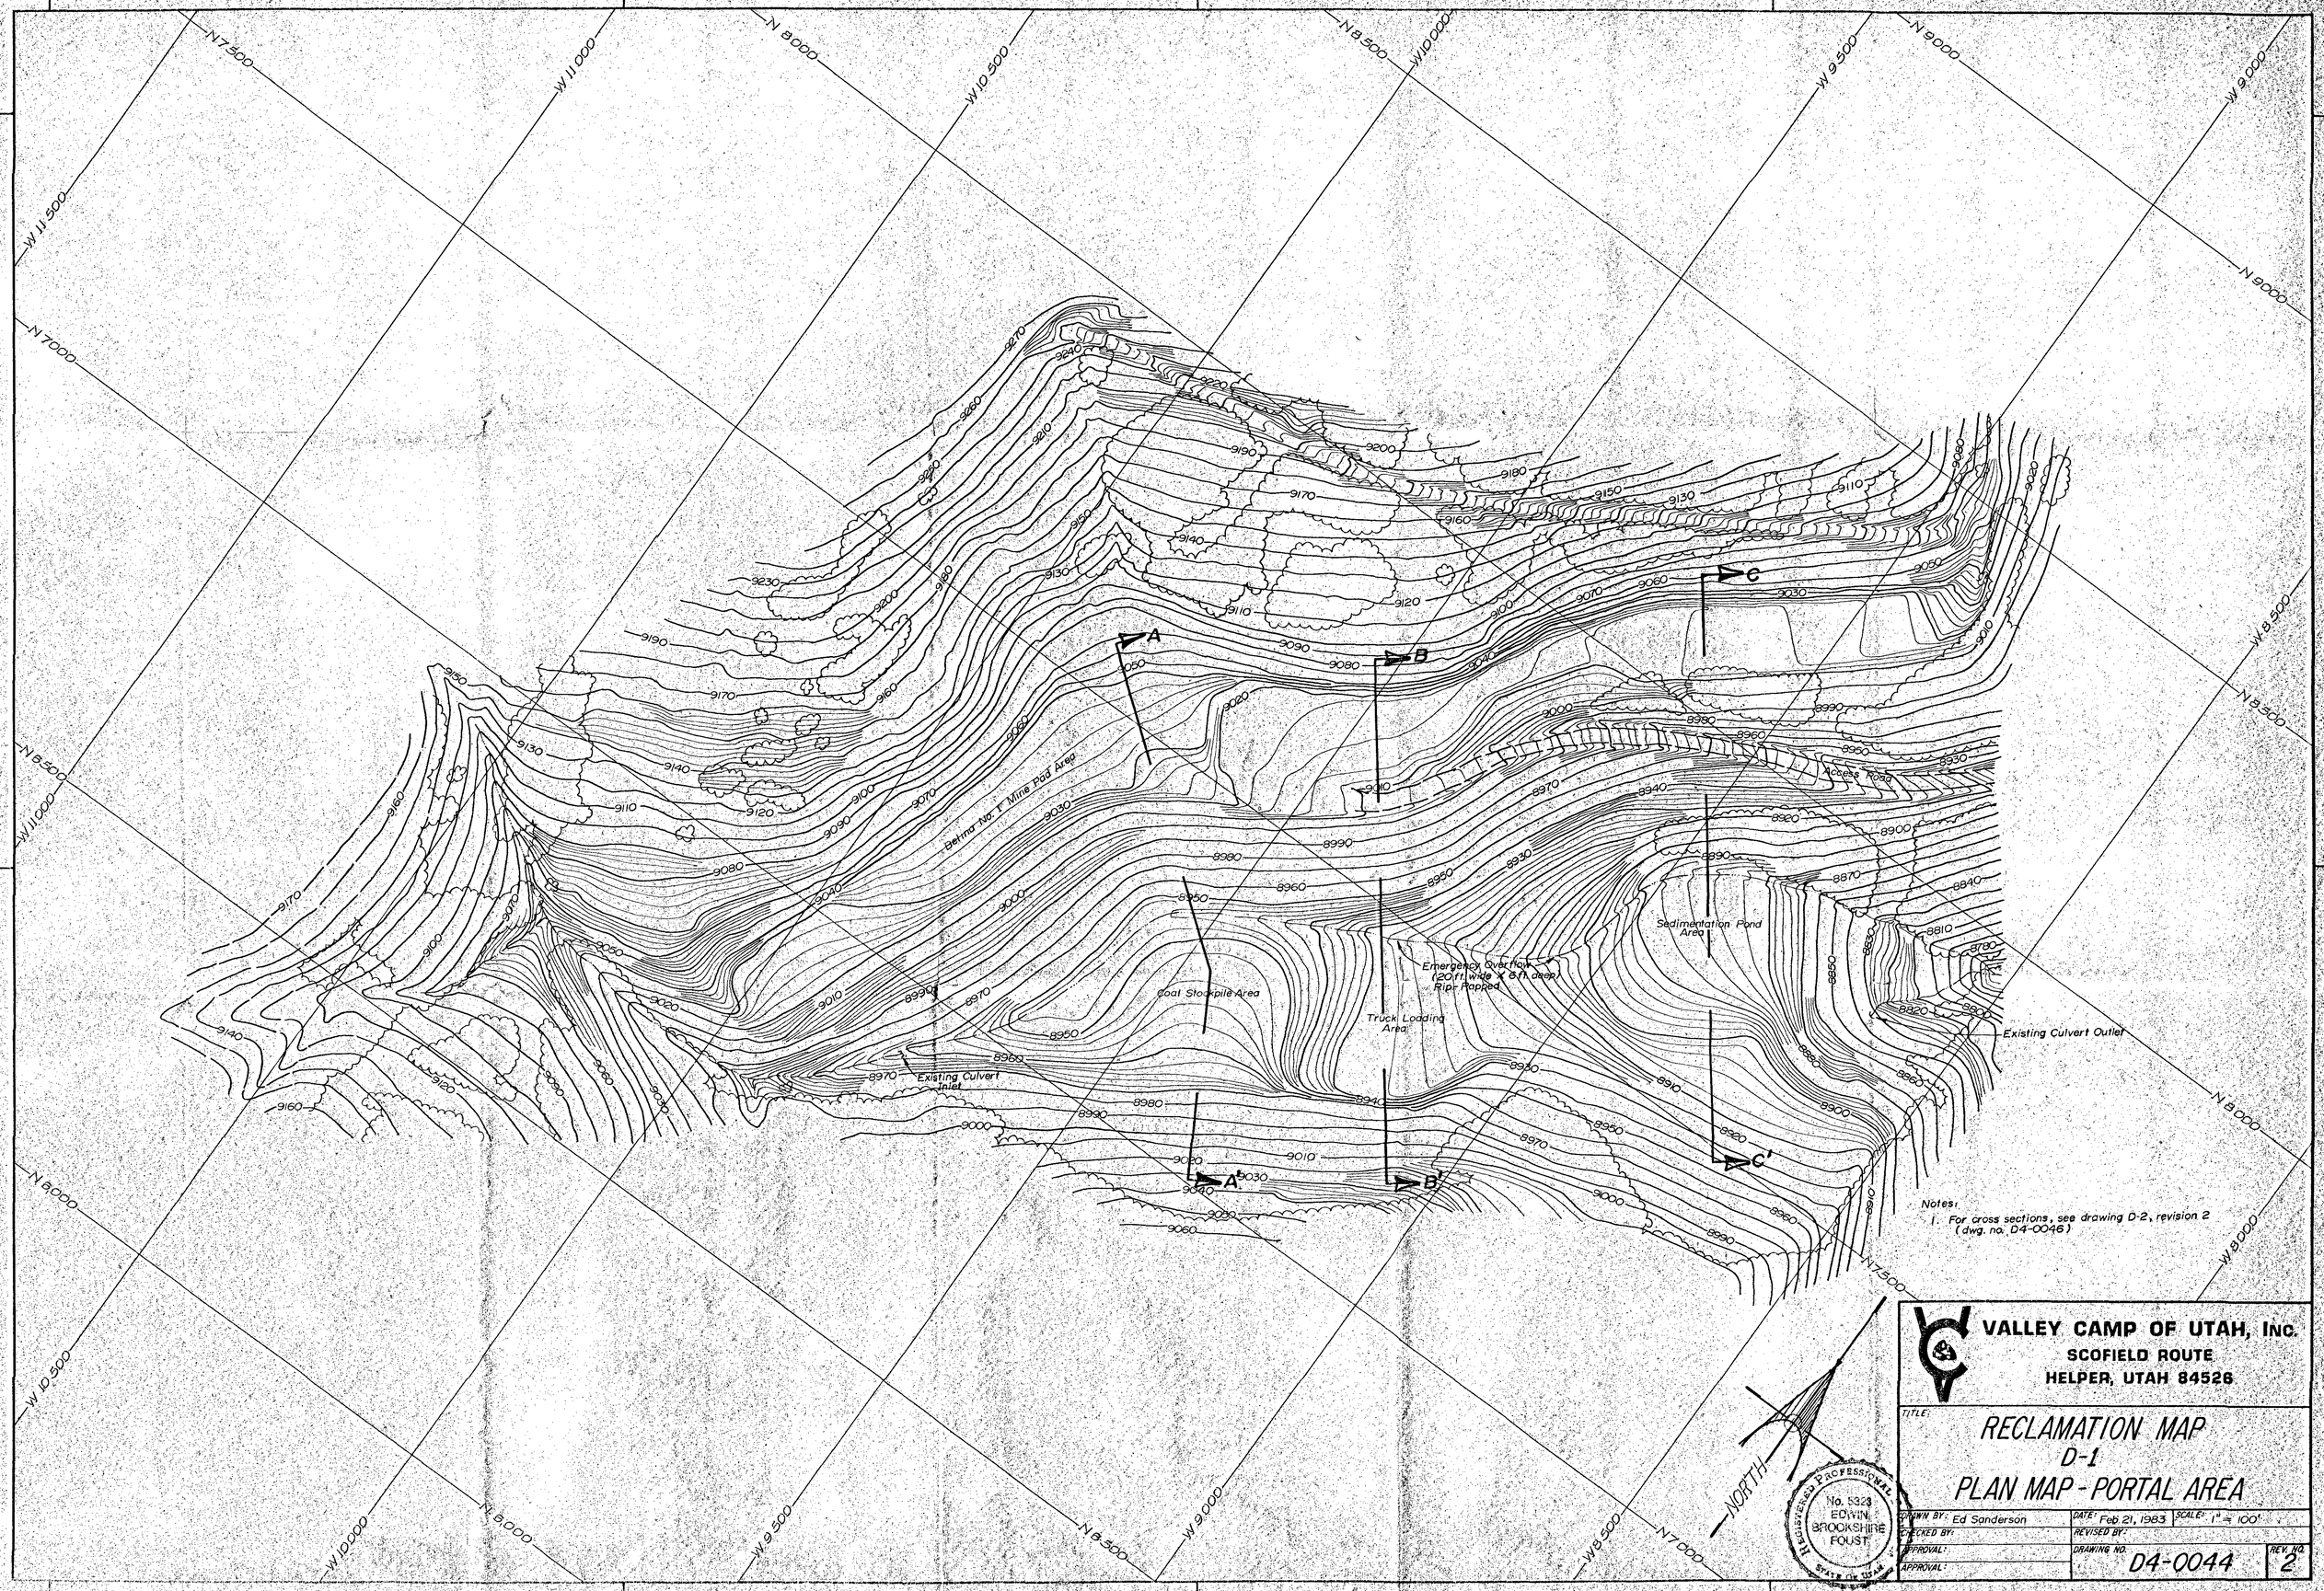
Belina No. 1 Mine Pad Area
Access Road
Sedimentation Pond Area
Emergency Overflow (20 ft. wide X 6 ft. deep) Rip-Rapped
Truck Loading Area
Coal Stockpile Area
Existing Culvert Inlet
Existing Culvert Outlet
A
A'
B
B'
C
C'
NORTH
Notes:
1. For cross sections, see drawing D-2, revision 2 (dwg. no. D4-0046)
VALLEY CAMP OF UTAH, INC.
SCOFIELD ROUTE
HELPER, UTAH 84526
TITLE:
RECLAMATION MAP
D-1
PLAN MAP - PORTAL AREA
DRAWN BY: Ed Sanderson
DATE: Feb 21, 1983
SCALE: 1" = 100'
CHECKED BY:
REVISED BY:
APPROVAL:
DRAWING NO. D4-0044
REV. NO. 2
REGISTERED PROFESSIONAL No. 5323 EDWIN BROOKSHIRE FOUST STATE OF UTAH