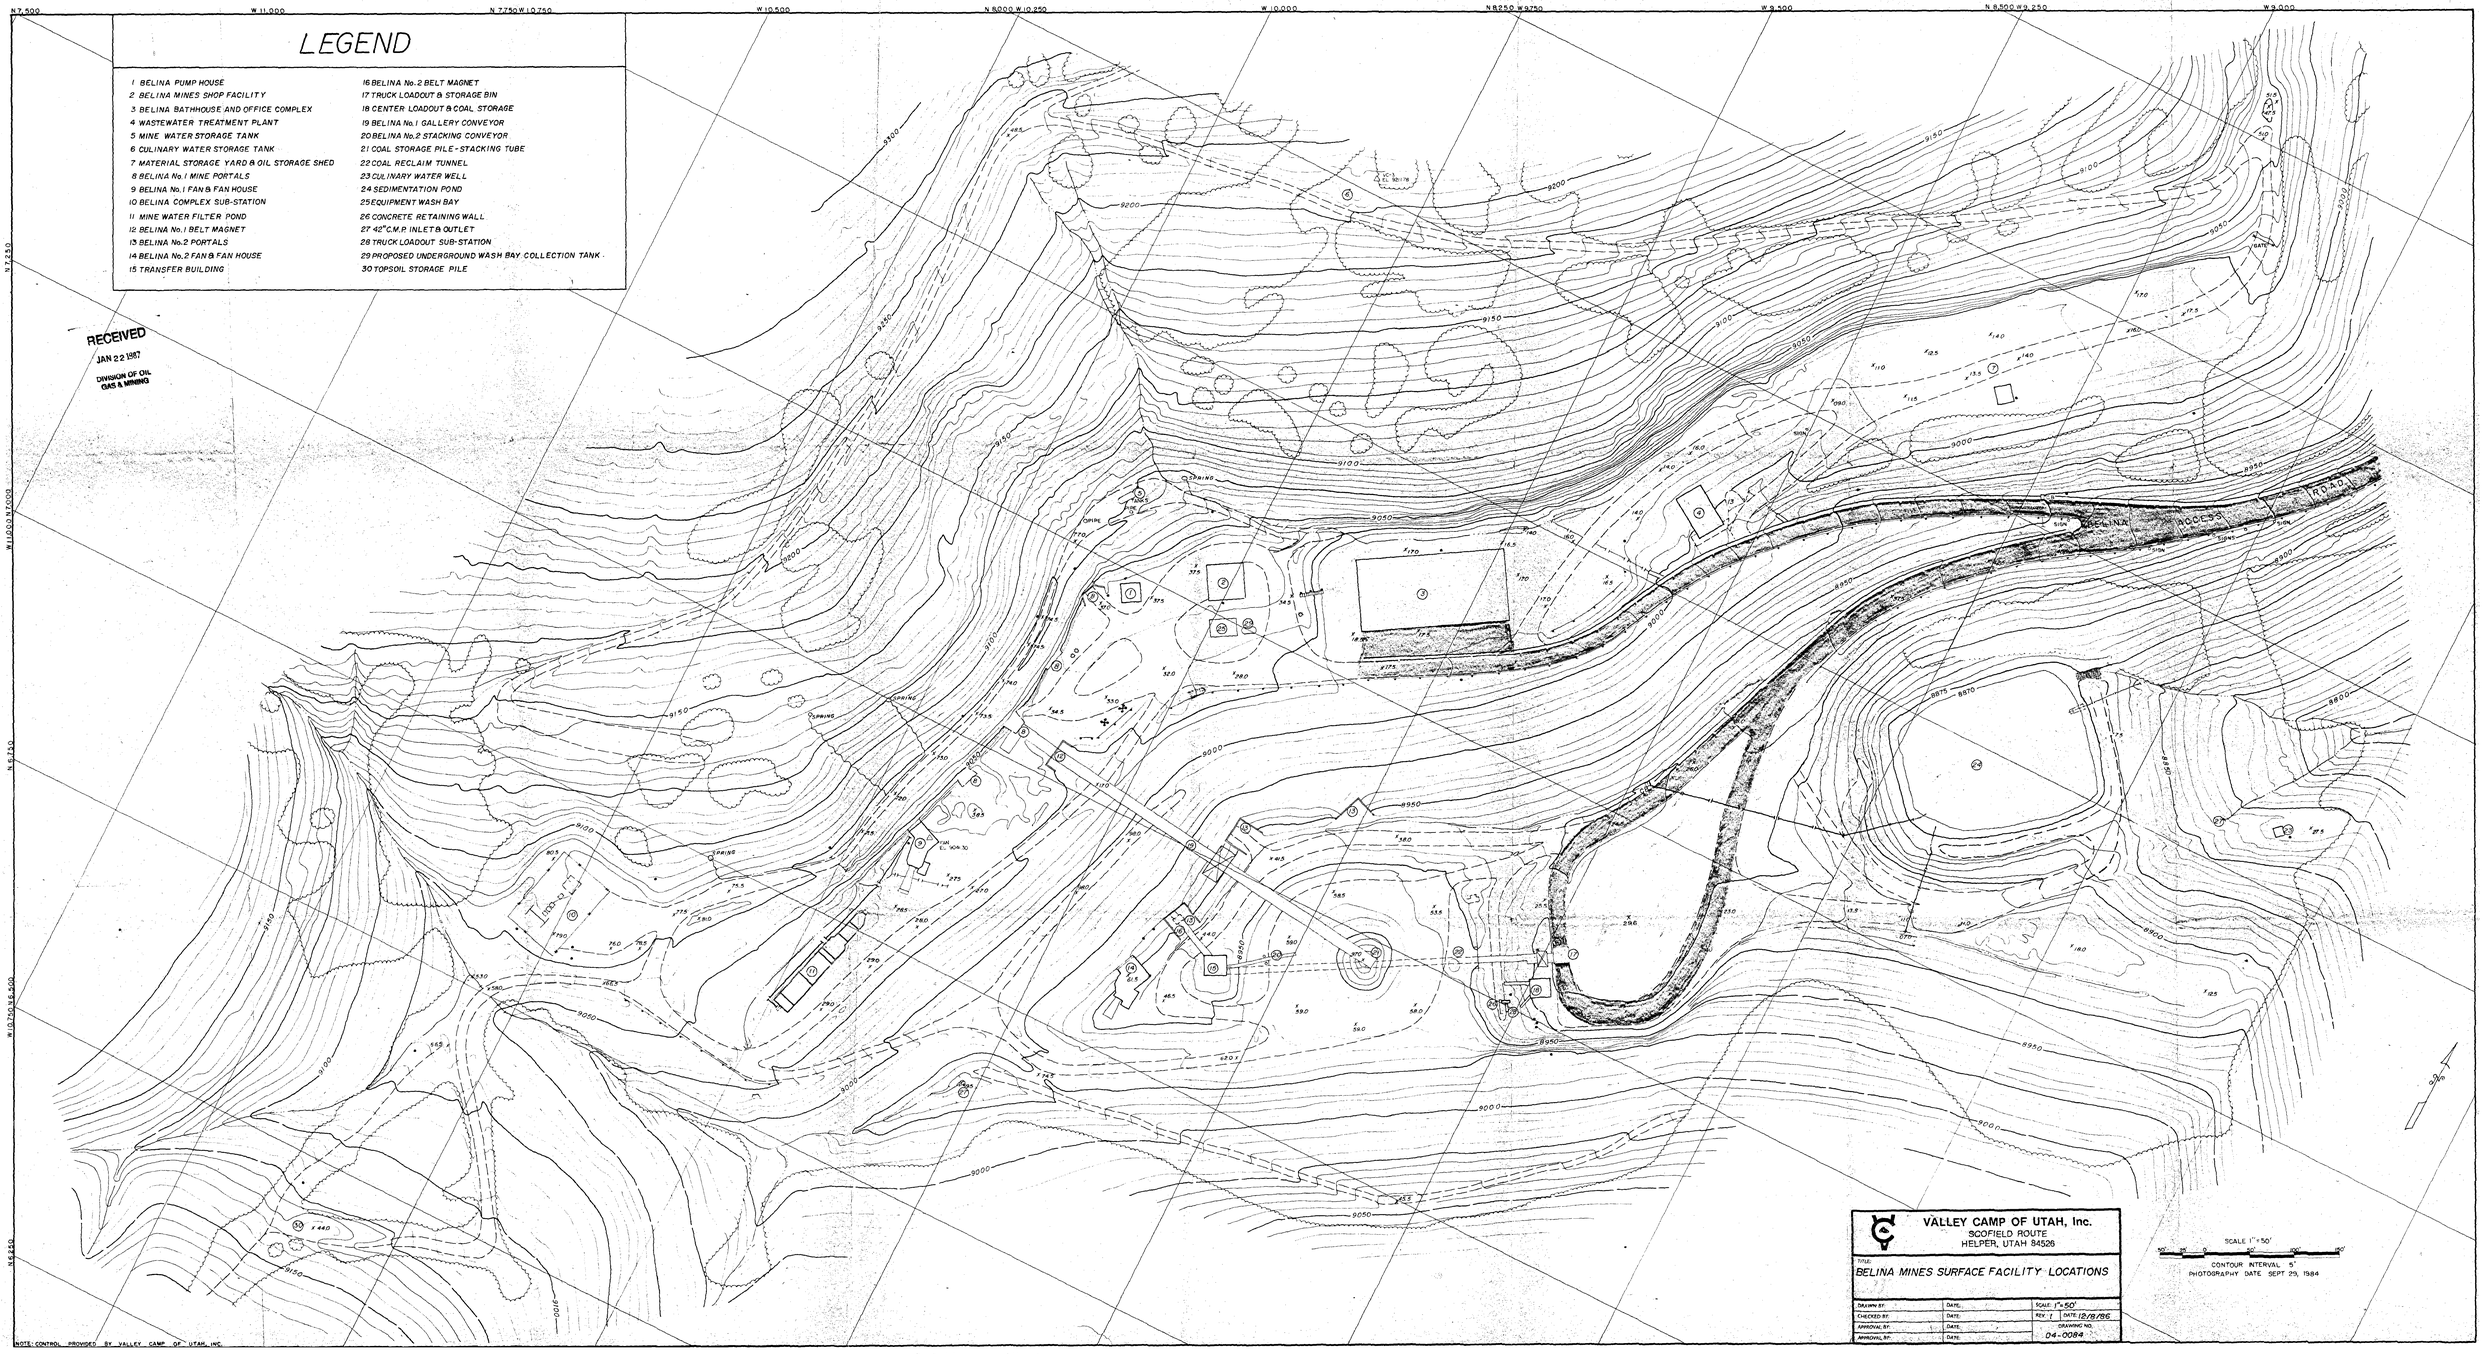
LEGEND
1 BELINA PUMP HOUSE
2 BELINA MINES SHOP FACILITY
3 BELINA BATHHOUSE AND OFFICE COMPLEX
4 WASTEWATER TREATMENT PLANT
5 MINE WATER STORAGE TANK
6 CULINARY WATER STORAGE TANK
7 MATERIAL STORAGE YARD & OIL STORAGE SHED
8 BELINA No. 1 MINE PORTALS
9 BELINA No. 1 FAN & FAN HOUSE
10 BELINA COMPLEX SUB-STATION
11 MINE WATER FILTER POND
12 BELINA No. 1 BELT MAGNET
13 BELINA No. 2 PORTALS
14 BELINA No. 2 FAN & FAN HOUSE
15 TRANSFER BUILDING
16 BELINA No. 2 BELT MAGNET
17 TRUCK LOADOUT & STORAGE BIN
18 CENTER LOADOUT & COAL STORAGE
19 BELINA No. 1 GALLERY CONVEYOR
20 BELINA No. 2 STACKING CONVEYOR
21 COAL STORAGE PILE - STACKING TUBE
22 COAL RECLAIM TUNNEL
23 CULINARY WATER WELL
24 SEDIMENTATION POND
25 EQUIPMENT WASH BAY
26 CONCRETE RETAINING WALL
27 42" C.M.P. INLET & OUTLET
28 TRUCK LOADOUT SUB-STATION
29 PROPOSED UNDERGROUND WASH BAY COLLECTION TANK
30 TOPSOIL STORAGE PILE
RECEIVED
JAN 22 1987
DIVISION OF OIL GAS & MINING
BELINA ACCESS ROAD
SPRING
PIPE
VALLEY CAMP OF UTAH, Inc.
SCOFIELD ROUTE
HELPER, UTAH 84526
TITLE:
BELINA MINES SURFACE FACILITY LOCATIONS
DRAWN BY:
DATE:
SCALE: 1"=50'
CHECKED BY:
DATE:
REV. 1
DATE: 12/8/86
APPROVAL BY:
DATE:
DRAWING NO.
APPROVAL BY:
DATE:
04-0084
SCALE 1"=50'
CONTOUR INTERVAL 5'
PHOTOGRAPHY DATE SEPT 29, 1984
NOTE: CONTROL PROVIDED BY VALLEY CAMP OF UTAH, INC.