RECEIVED
APR 02 1997
DIV. OF OIL, GAS & MINING

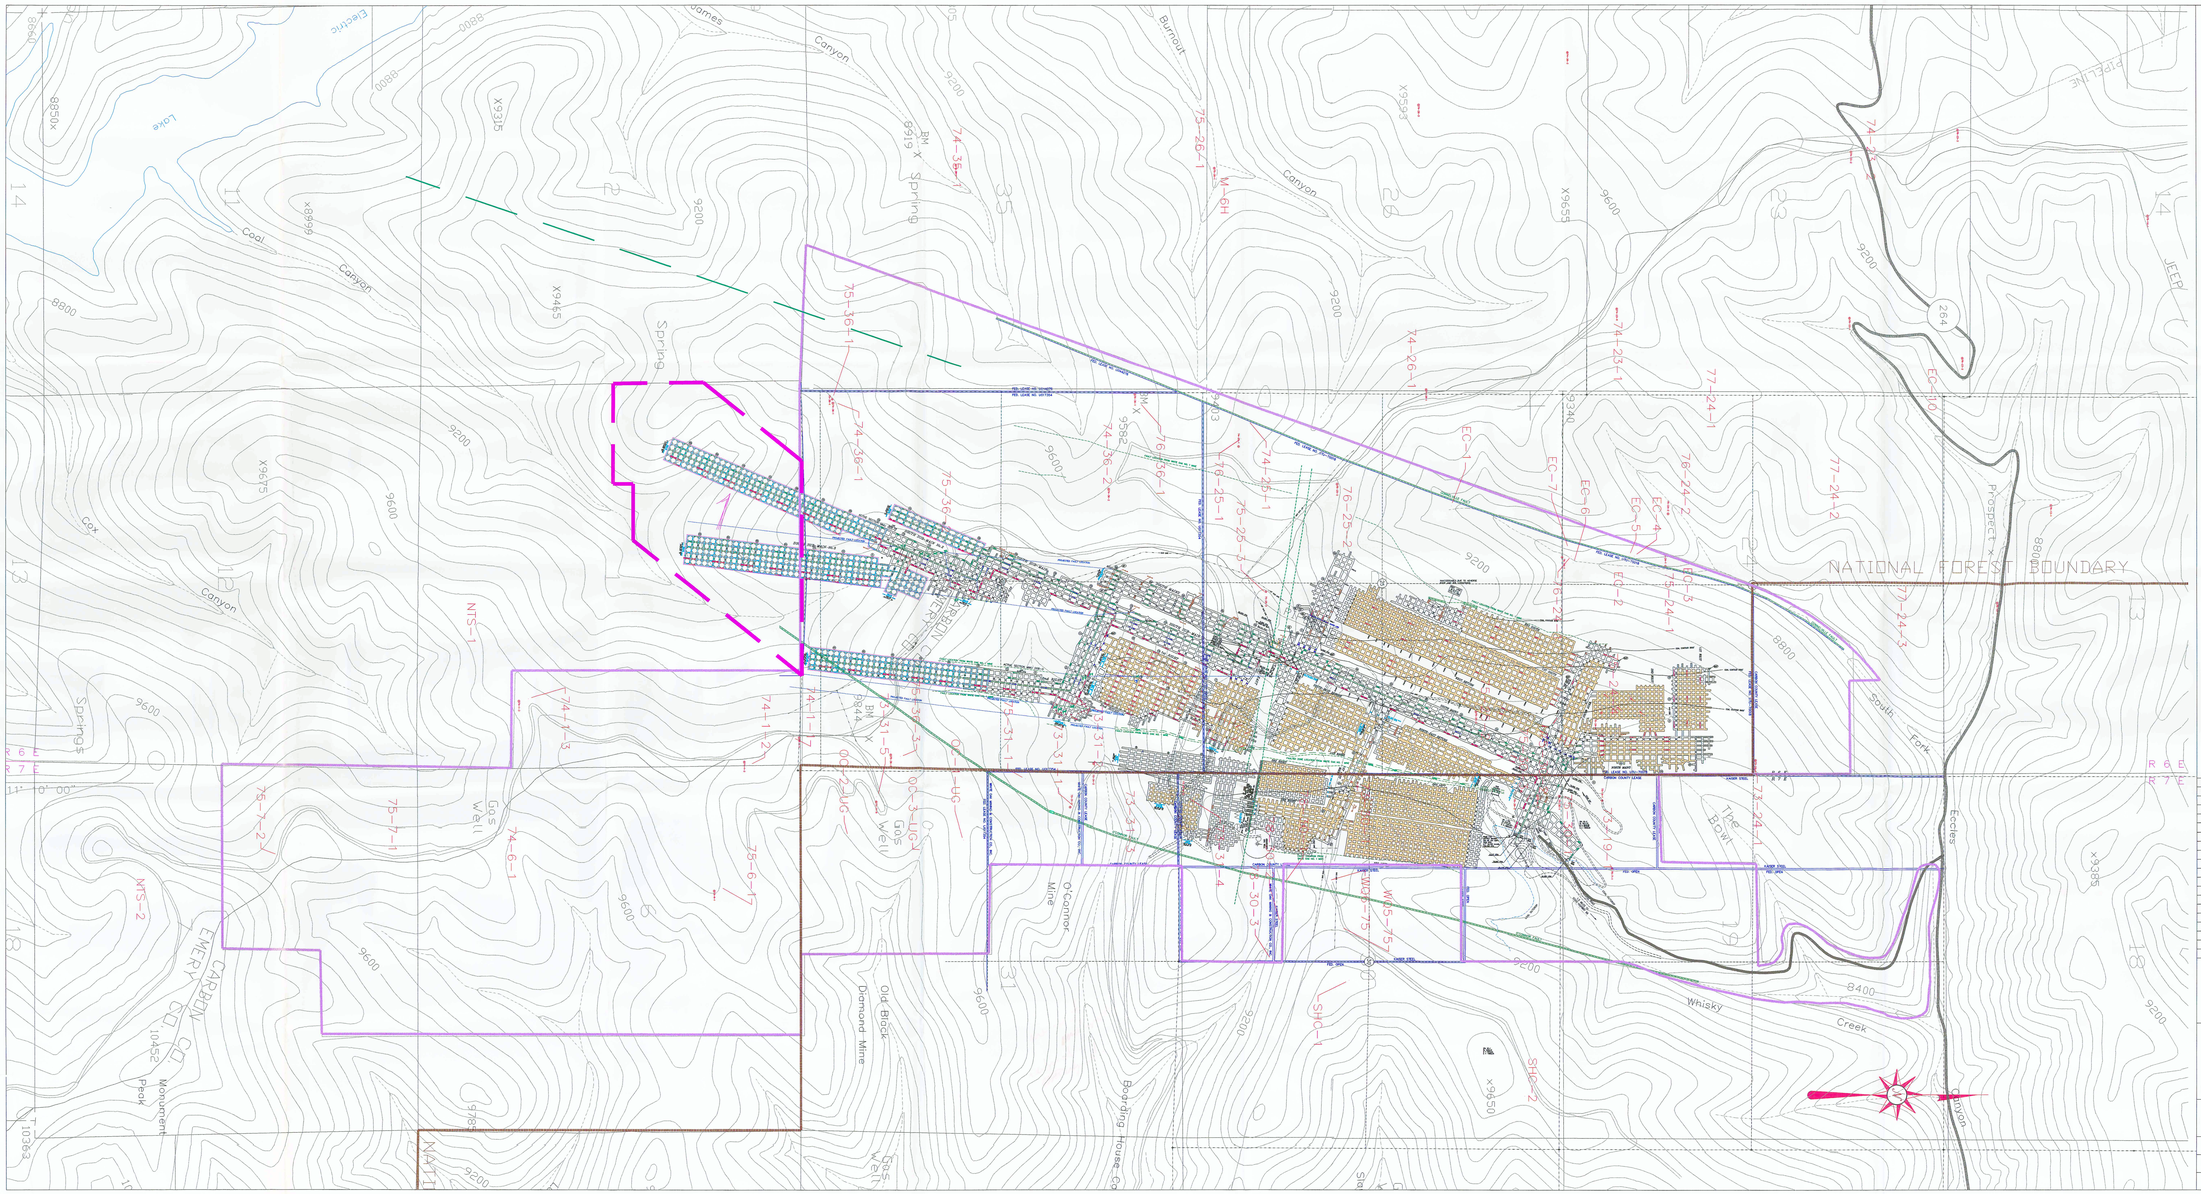

LEGEND

SURFACE

- SECTION LINE
- 1/4 SECTION LINE
- COAL OUTCROP
- LEASE LINE
- DRILL HOLE
- CANYON BOTTOM
- FAN
- BASE LINE POINT
- GAS LINE
- POWERLINE
- ROAD
- COUNTY LINE
- COAL CONTOUR LINE — ELEV
- PERMIT BOUNDARY
- LEASE EXTENSION

UNDERGROUND

- MAJOR FAULT LINE
- MINOR FAULT LINE
- INTAKE AIR
- RETURN AIR
- BELT AIR
- PRIMARY ESCAPEWAY
- SECONDARY ESCAPEWAY
- AIR LOCK
- CURTAIN
- OVERCAST
- REGULATOR
- SEAL (PROPOSED)
- STOPPING
- STOPPING WITH DOOR
- STOPPING WITH HOLE
- ROOF FALL
- ROOF FALL – REMOVED
- BOTTOM COAL MINING
- LINE BRATTICE
- BELT LINE
- BLEEDER MEASUREMENT PT — BMP
- EVALUATION POINT — EP
- LAST OPEN CROSS-CUT — LOC

NOTE: 25' BARRIER WILL BE MAINTAINED ALONG ALL KNOWN MAJOR FAULTS

ELEVATION DIFFERENCE

UPPER O'CONNER ROOF TO LOWER O'CONNER ROOF

102 FEET	43 FEET
148 FEET	116 FEET
123 FEET	135 FEET

WHITE OAK No.1 MINE

REVISIONS

AREA	REV	DESCRIPTION	DATE	APPROVED

I, THE UNDERSIGNED, HEREBY CERTIFY THAT THIS MAP IS CORRECT, SHOWS TO THE BEST OF MY KNOWLEDGE AND BELIEF ALL THE INFORMATION BY 30 CFR 75.372, AND COVERS THE PERIOD ENDING _____
SIGNATURE: _____
REGISTRATION NO.: _____

WHITE OAK MINING AND CONSTRUCTION CO.,INC.
SCOFIELD ROUTE HELPER,UTAH 84526
PHONE: (801) 448-9420 FAX: (801) 448-9456

TITLE: WHITE OAK #2 MINE MINE MAP

DRAWN BY: WOMCCI ENGINEERING
DATE: March 10, 1997
FILE: C:\GH\CURRENT\3WO_2.DWG
XREF FILE NAME(S): C:\GH\BASEPACK\MOTSPACE.DWG C:\GH\CURRENT\WO_1.DWG
SIZE: 70.0"X 36.0"
SCALE: 1" = 500'
MSHA ID No.: 42-01280

RECEIVED
APR 02 1997
DIV. OF OIL, GAS & MINING