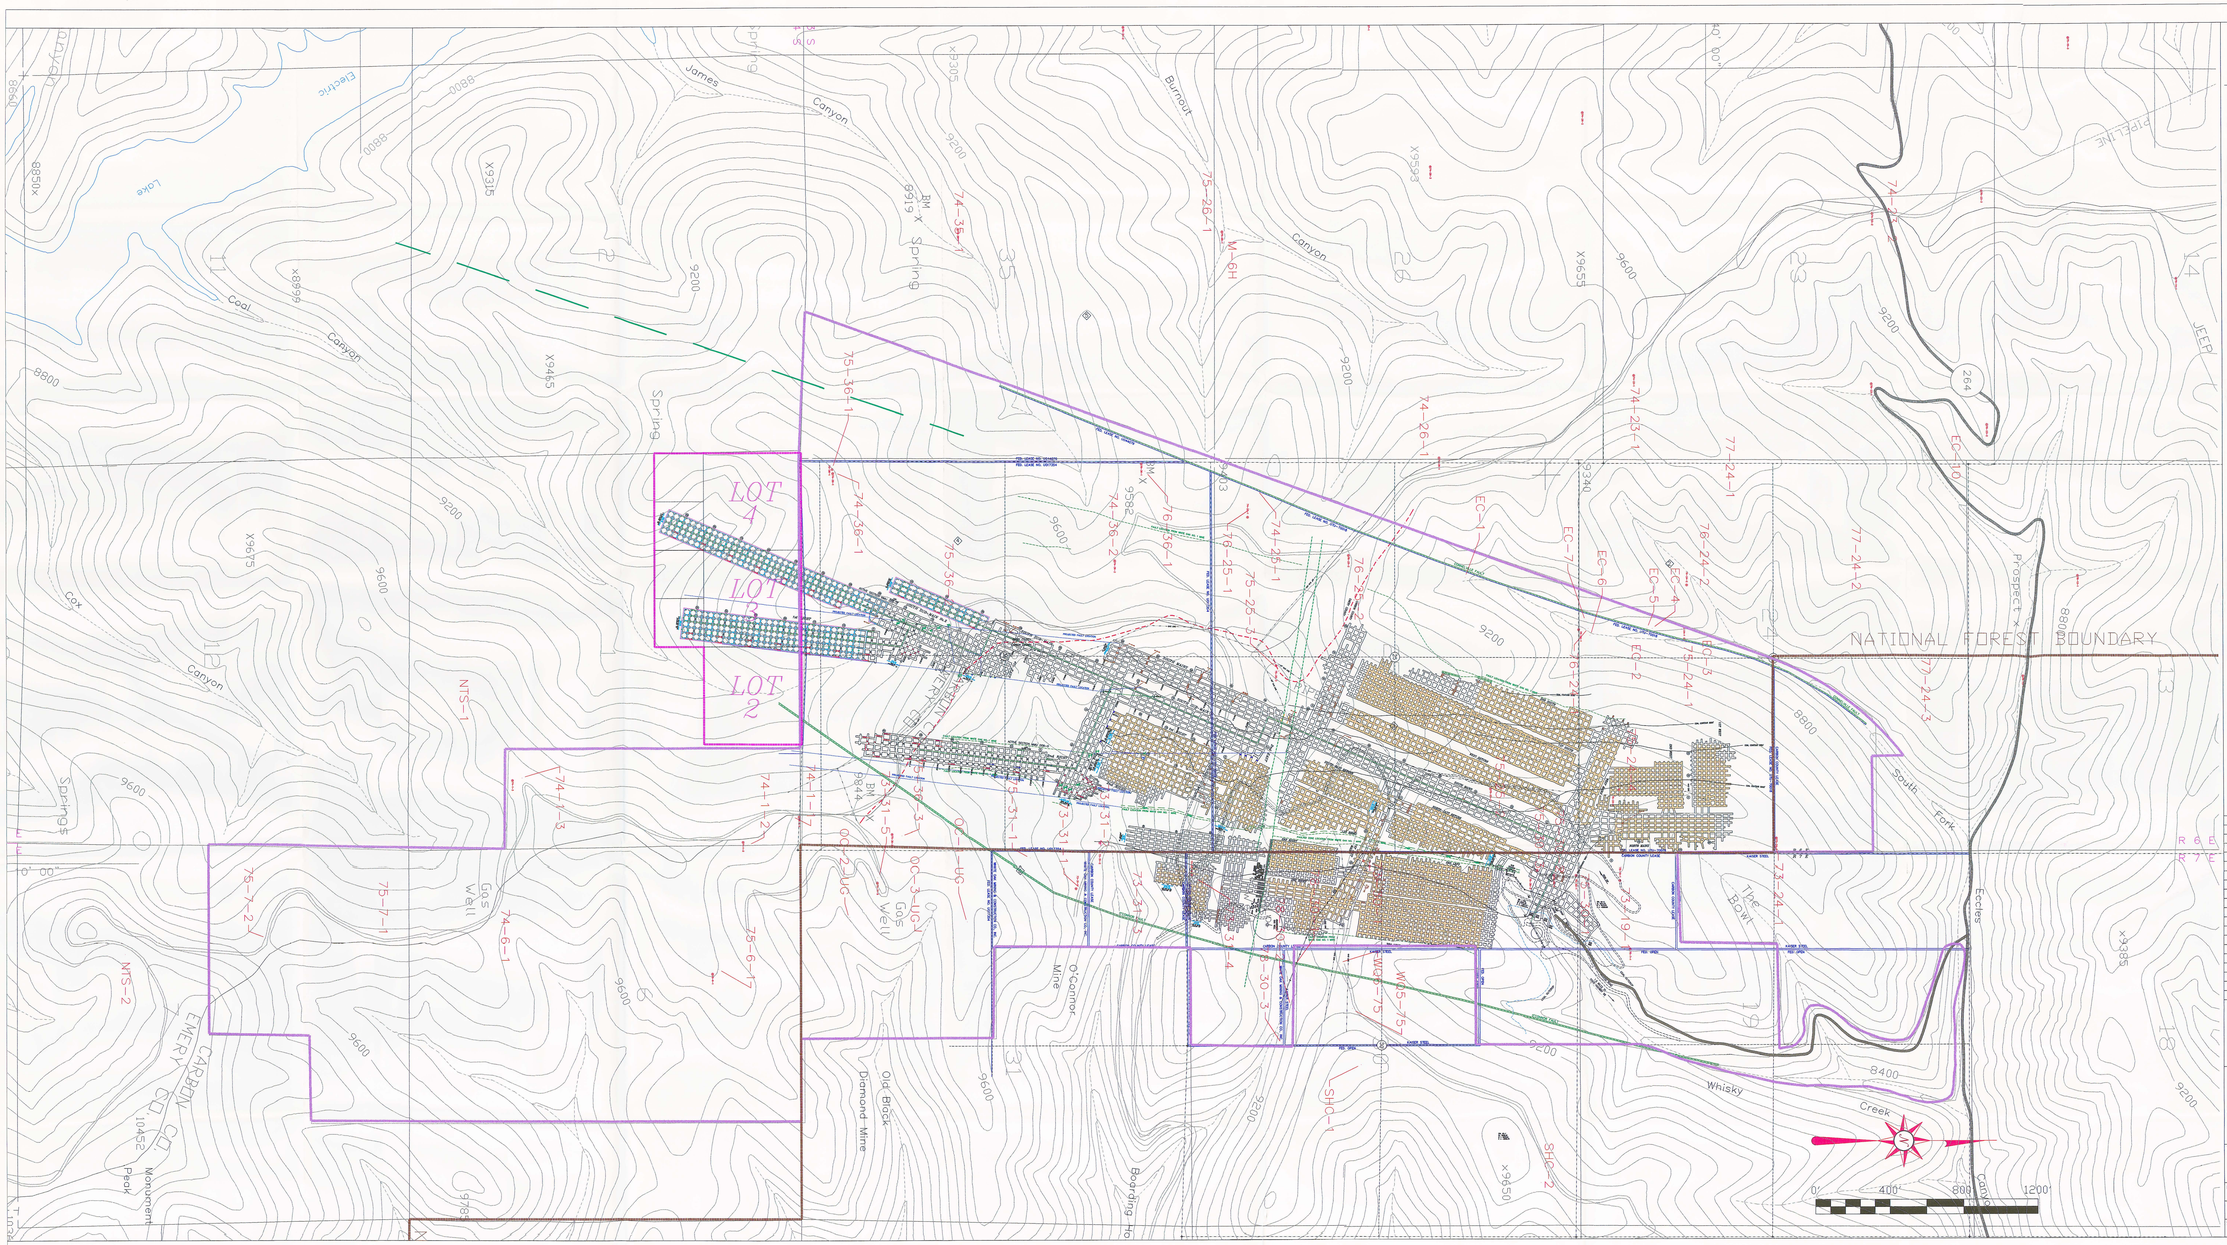

RECEIVED
APR 3 0 1997
DIV. OF OIL, GAS & MINING

LEGEND

SURFACE

- SECTION LINE
- 1/4 SECTION LINE
- COAL OUTCROP
- LEASE LINE
- DRILL HOLE
- CANYON BOTTOM
- FAN
- BASE LINE POINT
- GAS LINE
- POWERLINE
- ROAD
- COUNTY LINE
- COAL CONTOUR LINE (ELEV)
- PERMIT BOUNDARY
- LEASE EXTENSION

UNDERGROUND

- MAJOR FAULT LINE
- MINOR FAULT LINE
- INTAKE AIR
- RETURN AIR
- BELT AIR
- PRIMARY ESCAPEWAY
- SECONDARY ESCAPEWAY
- AIR LOCK
- CURTAIN
- OVERCAST
- REGULATOR
- SEAL (PROPOSED)
- STOPPING
- STOPPING WITH DOOR
- STOPPING WITH HOLE
- ROOF FALL
- ROOF FALL - REMOVED
- BOTTOM COAL MINING
- LINE BRATTICE
- BELT LINE
- BLEEDER MEASUREMENT PT (BMP)
- EVALUATION POINT (EP)
- LAST OPEN CROSS-CUT (LOC)

NOTE: 25' BARRIER WILL BE MAINTAINED ALONG ALL KNOWN MAJOR FAULTS

ELEVATION DIFFERENCE

UPPER O'CONNER ROOF TO LOWER O'CONNER ROOF			
◇	102 FEET	◇	43 FEET
◇	148 FEET	◇	116 FEET
◇	123 FEET	◇	135 FEET

WHITE OAK No.1 MINE

Mine # C/007/0001
Permit #ACT/007/018
Revised Date: 4-30-97
Doc. Date: 4-30-97
Read. Date: 4-30-97

AREA	REV	REVISIONS DESCRIPTION	DATE	APPROVED

I, THE UNDERSIGNED, HEREBY CERTIFY THAT THIS MAP IS CORRECT, SHOWS TO THE BEST OF MY KNOWLEDGE AND BELIEF ALL THE INFORMATION BY 30 CFR 75.372, AND COVERS THE PERIOD ENDING _____
SIGNATURE: _____
REGISTRATION NO.: _____

WHITE OAK MINING AND CONSTRUCTION CO., INC.
SCOFIELD ROUTE HELPER, UTAH 84526
PHONE: (801) 448-9420 FAX: (801) 448-9456

TITLE: WHITE OAK #2 MINE
MINE MAP

DRAWN BY:	DATE:
WOMCCI ENGINEERING	April 2, 1997
FILE: C:\GH\CURRENT\3WO_2.DWG	XREF: FILE NAME(S):C:\GH\PSPADS\WOSPADS.DWG; C:\GH\CURRENT\WO_1.DWG; C:\GH\CURRENT\WO_2.DWG
SIZE: 90" X36"	SCALE: AS SHOWN
	MSHA ID No.: 42-01280