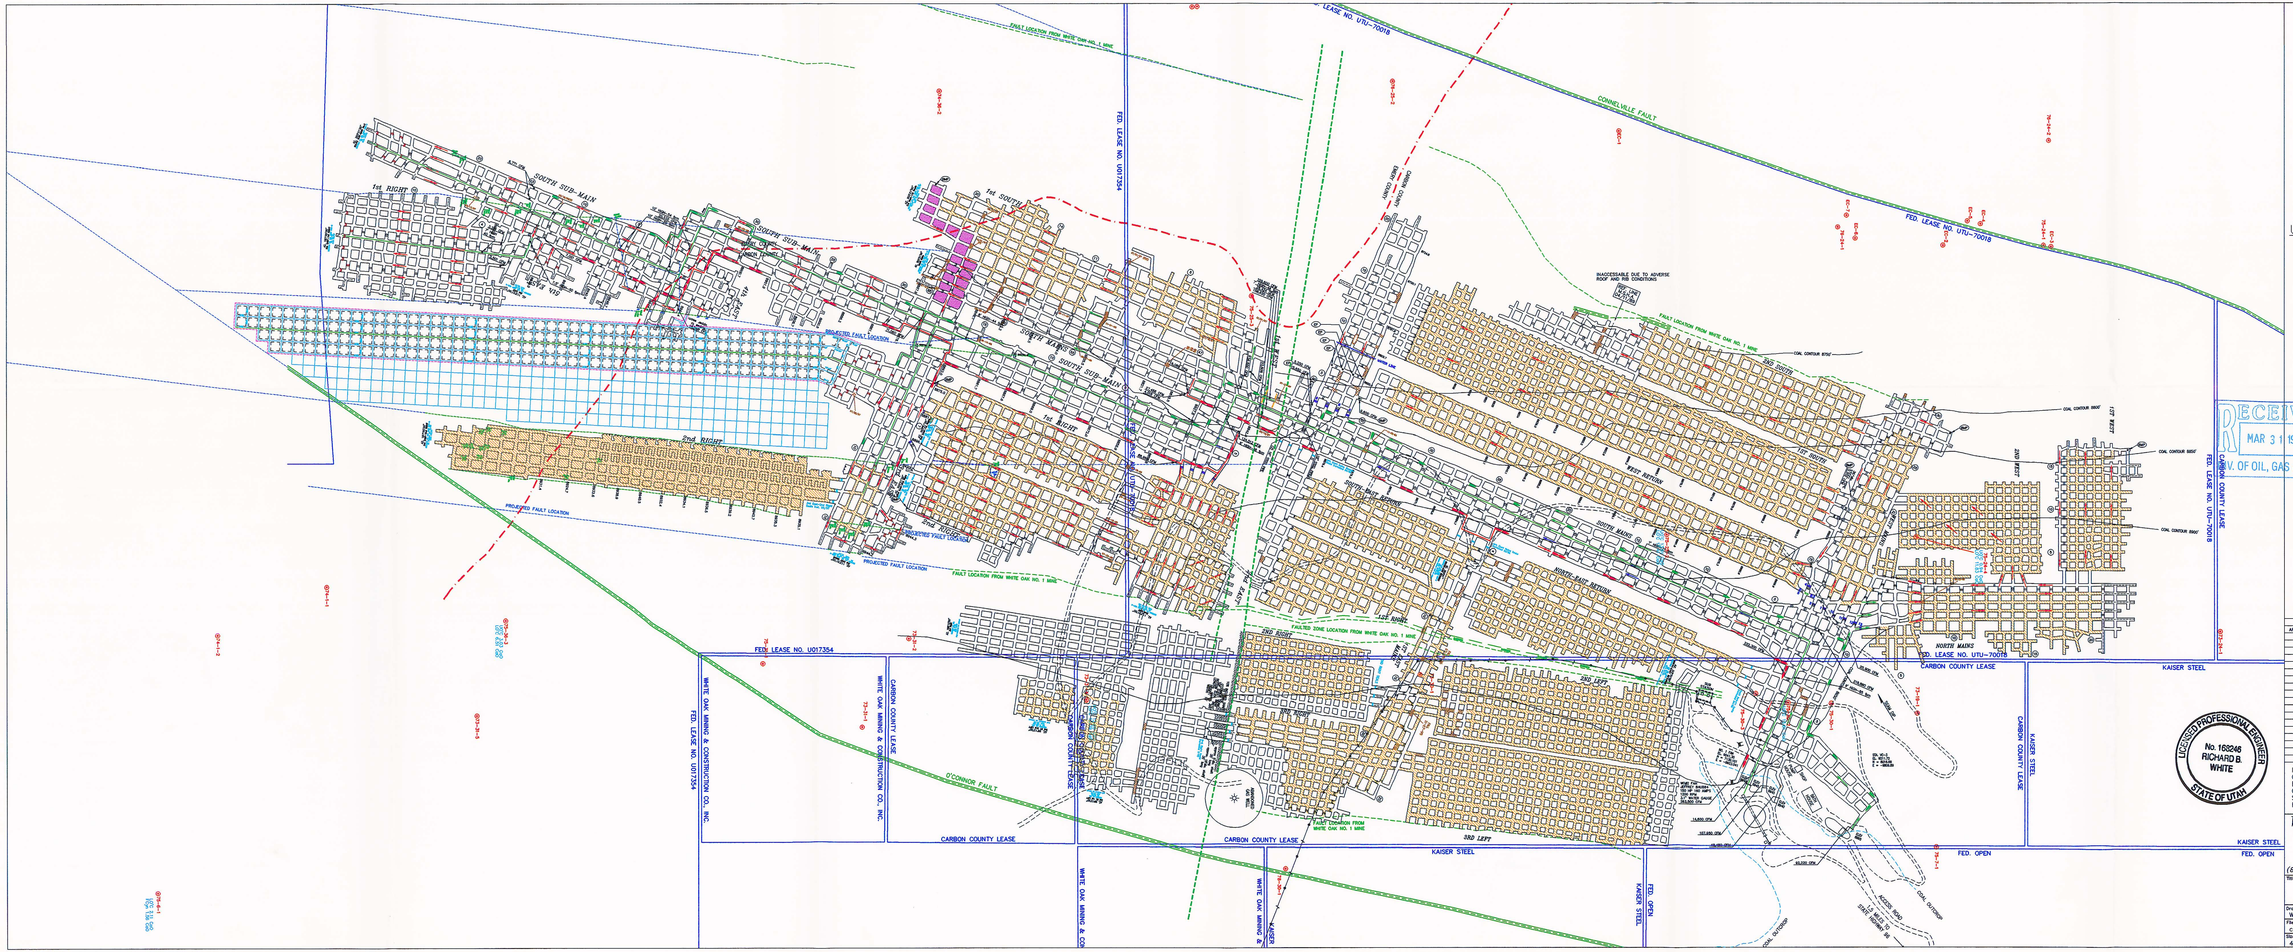

RECEIVED
MAR 31 1998
DIV. OF OIL, GAS & MINING

LEGEND

SURFACE

- Section Line
- 1/4 Section Line
- Coal Outcrop
- Lease Line
- Drill Hole
- Fan
- Base Line Point
- Gas Line
- Powerline
- Road
- County Line
- Coal Contour Line
- Permit Boundary
- Lease Extension

UNDERGROUND

- Major Fault
- Minor Fault
- Intake Air
- Return Air
- Belt Air
- Primary Escapeway
- Secondary Escapeway
- Air Lock
- Curtain
- Overcast
- Regulator
- Seal (proposed)
- Stopping (proposed)
- Stopping w/Door
- Stopping w/Hole
- Roof Fall
- Roof Fall (removed)
- Second Mined
- Line Brattice
- Belt Line
- Bleeder Block
- Projection
- BMP Bleeder Measurement Pt.
- EP Evaluation Point
- LOC Last Open Cross-Cut
- White Oak No. 1 Mine

ELEVATION DIFFERENCE

Upper O'Conner Roof to Lower O'Conner Roof

102 FEET	43 FEET
148 FEET	116 FEET
123 FEET	135 FEET

REVISIONS

AREA	REV	DESCRIPTION	DATE	APPROVED

I, THE UNDERSIGNED, HEREBY CERTIFY THAT THIS MAP IS CORRECT, SHOWS TO THE BEST OF MY KNOWLEDGE AND BELIEF ALL THE INFORMATION BY 30 CFR 783.25 AND COVERS THE [illegible] 3/30/98
SIGNATURE: [illegible]
REGISTRATION No: UT 168248

WHITE OAK MINING AND CONSTRUCTION Co., Inc.
Scofield Route
Helper, Utah 84526
Phone: (801) 448-9420 FAX: (801) 448-9456

Title: White Oak No.2 Mine Mine Map

Drawn By: WOMCCI Engineering	Date: January 5, 1998
File: c:\gh\current\wo#2\3wo_2.dwg	WRP File Name(s): wo#2\3wo_2.wrp; wo#2\wo2_3.wrp; wo#2\wo2_4.wrp; wo#2\wo2_5.wrp; wo#2\wo2_6.wrp
Size: 45" x 18"	Scale: 1"=400'
	Work Order No: 42-01280