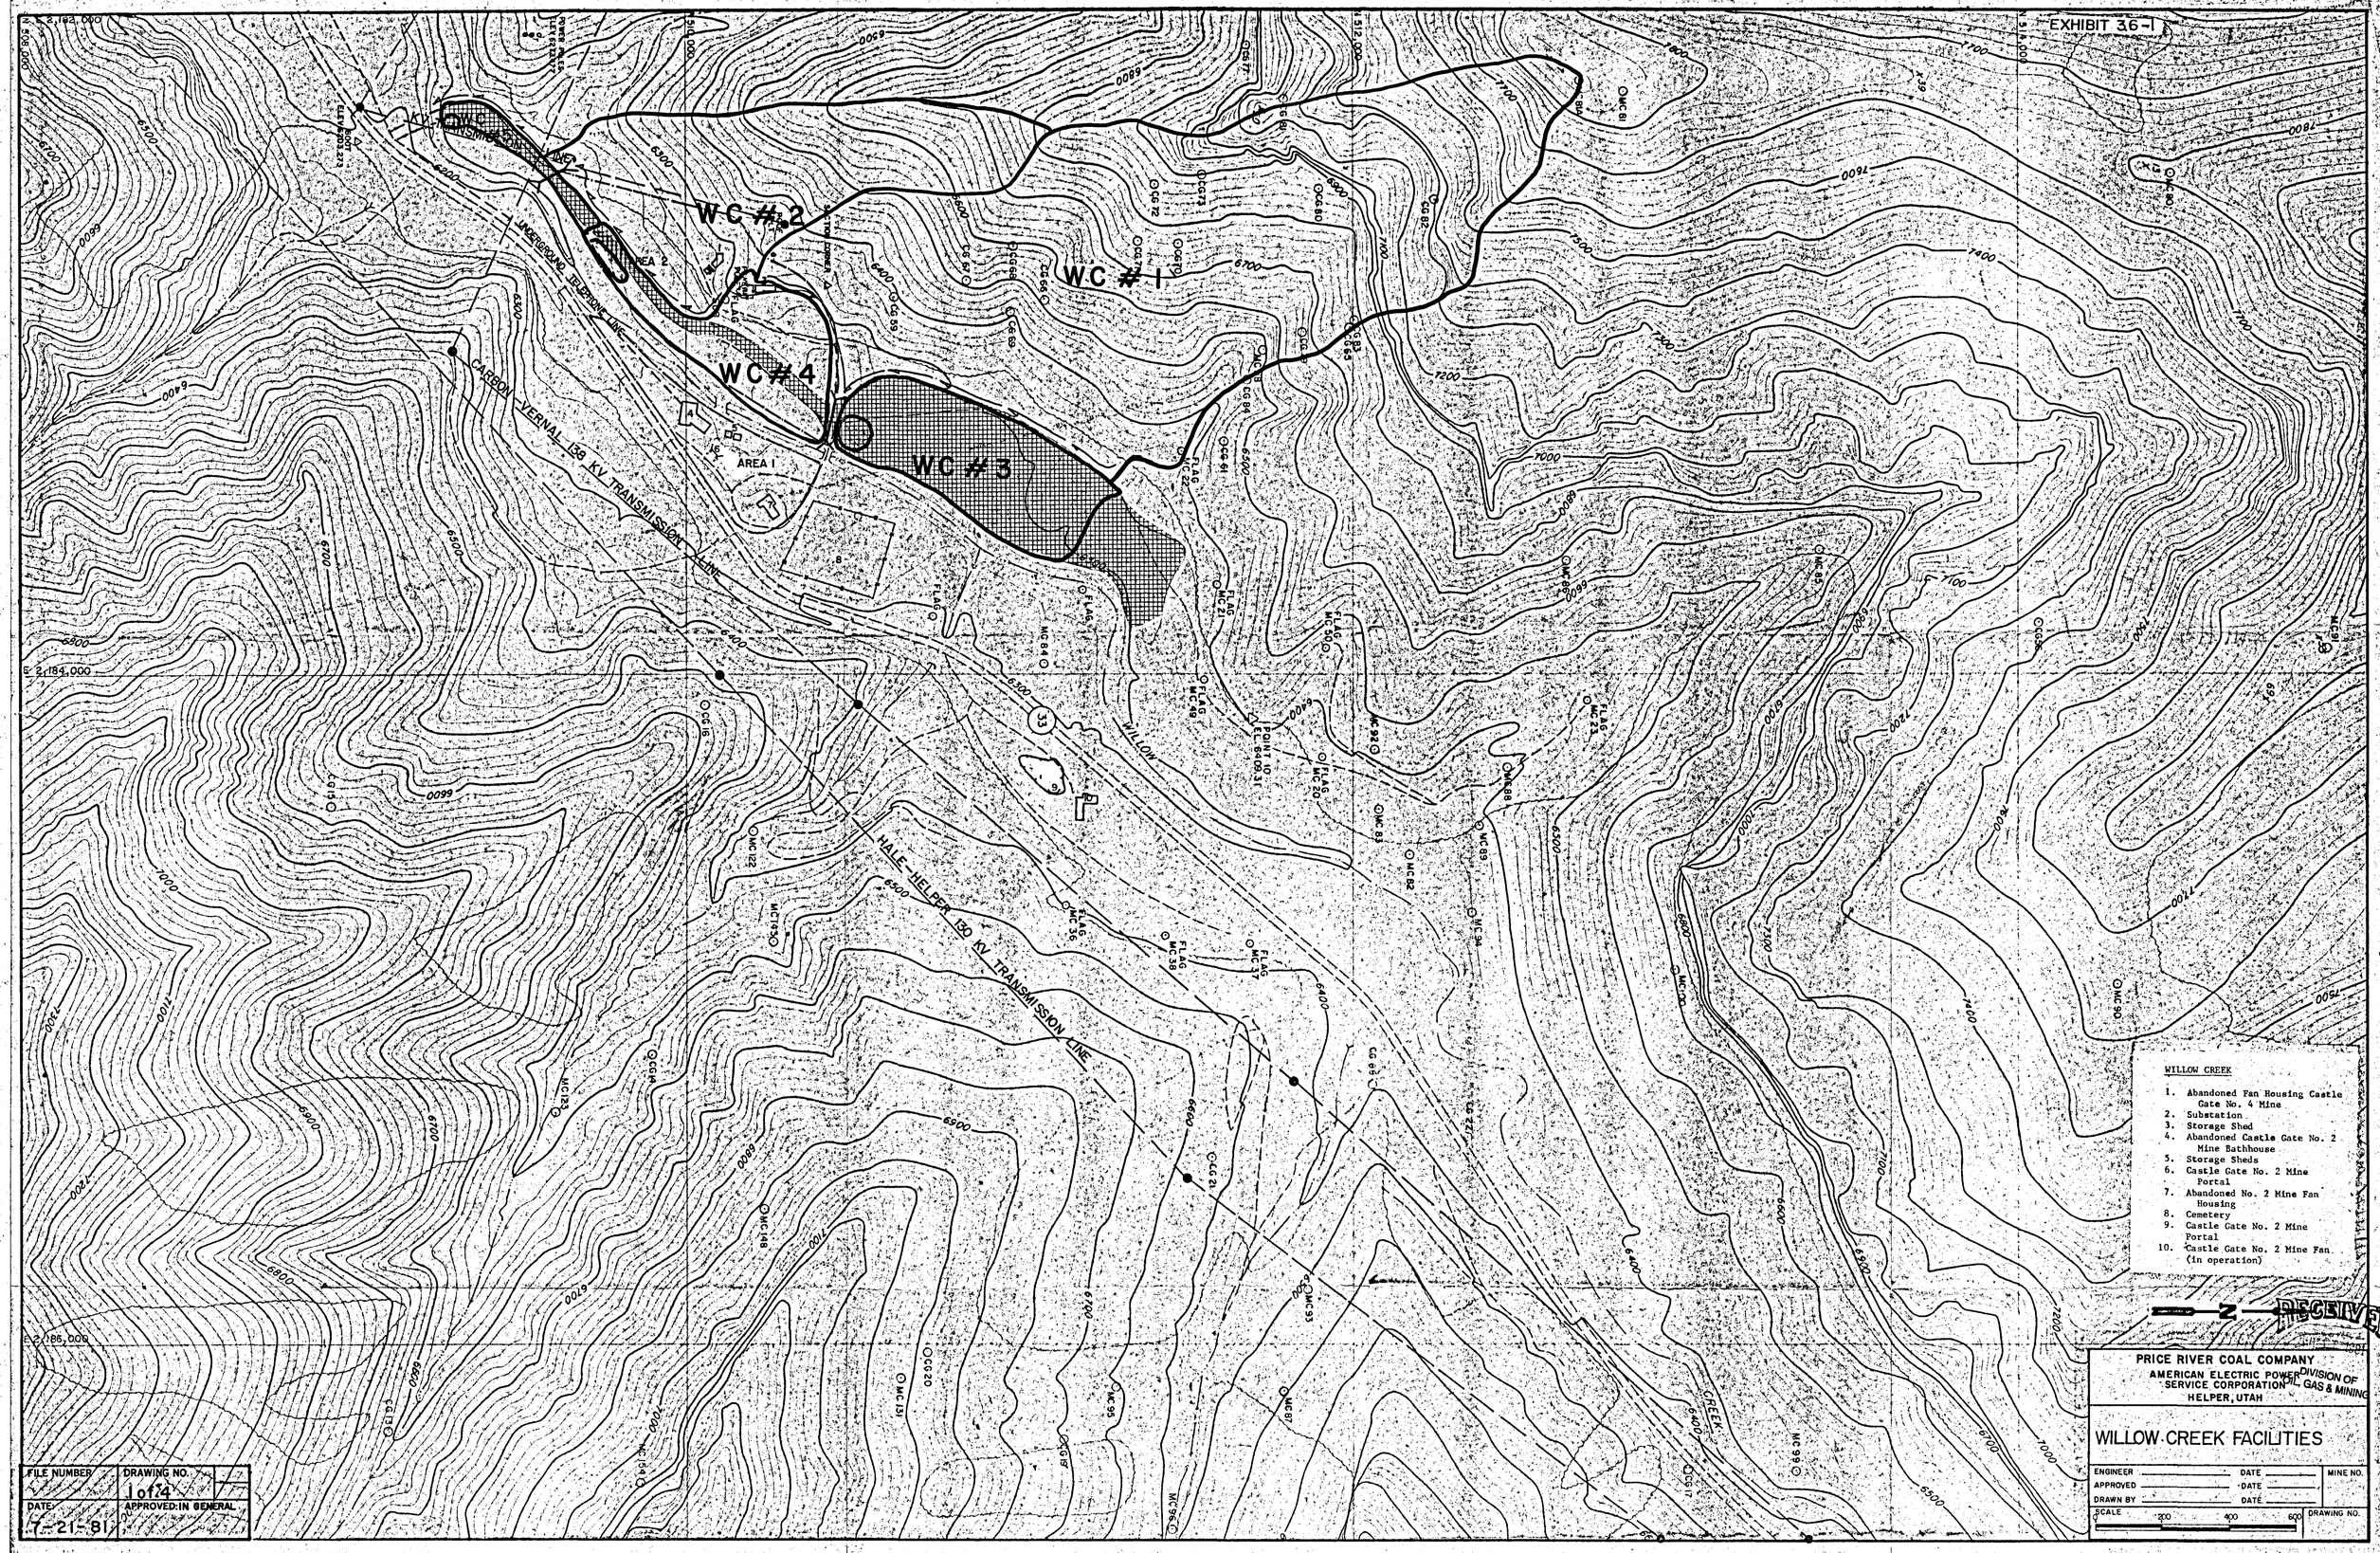
EXHIBIT 3.6-1
WC #1
WC #2
WC #3
WC #4
AREA 1
AREA 2
CARBON-VERNAL 138 KV TRANSMISSION LINE
HALE-HELPER 130 KV TRANSMISSION LINE
UNDERGROUND TELEPHONE LINE
WILLOW
CREEK
WILLOW CREEK
1. Abandoned Fan Housing Castle Gate No. 4 Mine
2. Substation
3. Storage Shed
4. Abandoned Castle Gate No. 2 Mine Bathhouse
5. Storage Sheds
6. Castle Gate No. 2 Mine Portal
7. Abandoned No. 2 Mine Fan Housing
8. Cemetery
9. Castle Gate No. 2 Mine Portal
10. Castle Gate No. 2 Mine Fan (in operation)
RECEIVED
PRICE RIVER COAL COMPANY
AMERICAN ELECTRIC POWER SERVICE CORPORATION
HELPER, UTAH
DIVISION OF OIL, GAS & MINING
WILLOW CREEK FACILITIES
ENGINEER
APPROVED
DRAWN BY
DATE
MINE NO.
SCALE
DRAWING NO.
FILE NUMBER
DRAWING NO.
1 of 4
DATE
7-21-81
APPROVED IN GENERAL