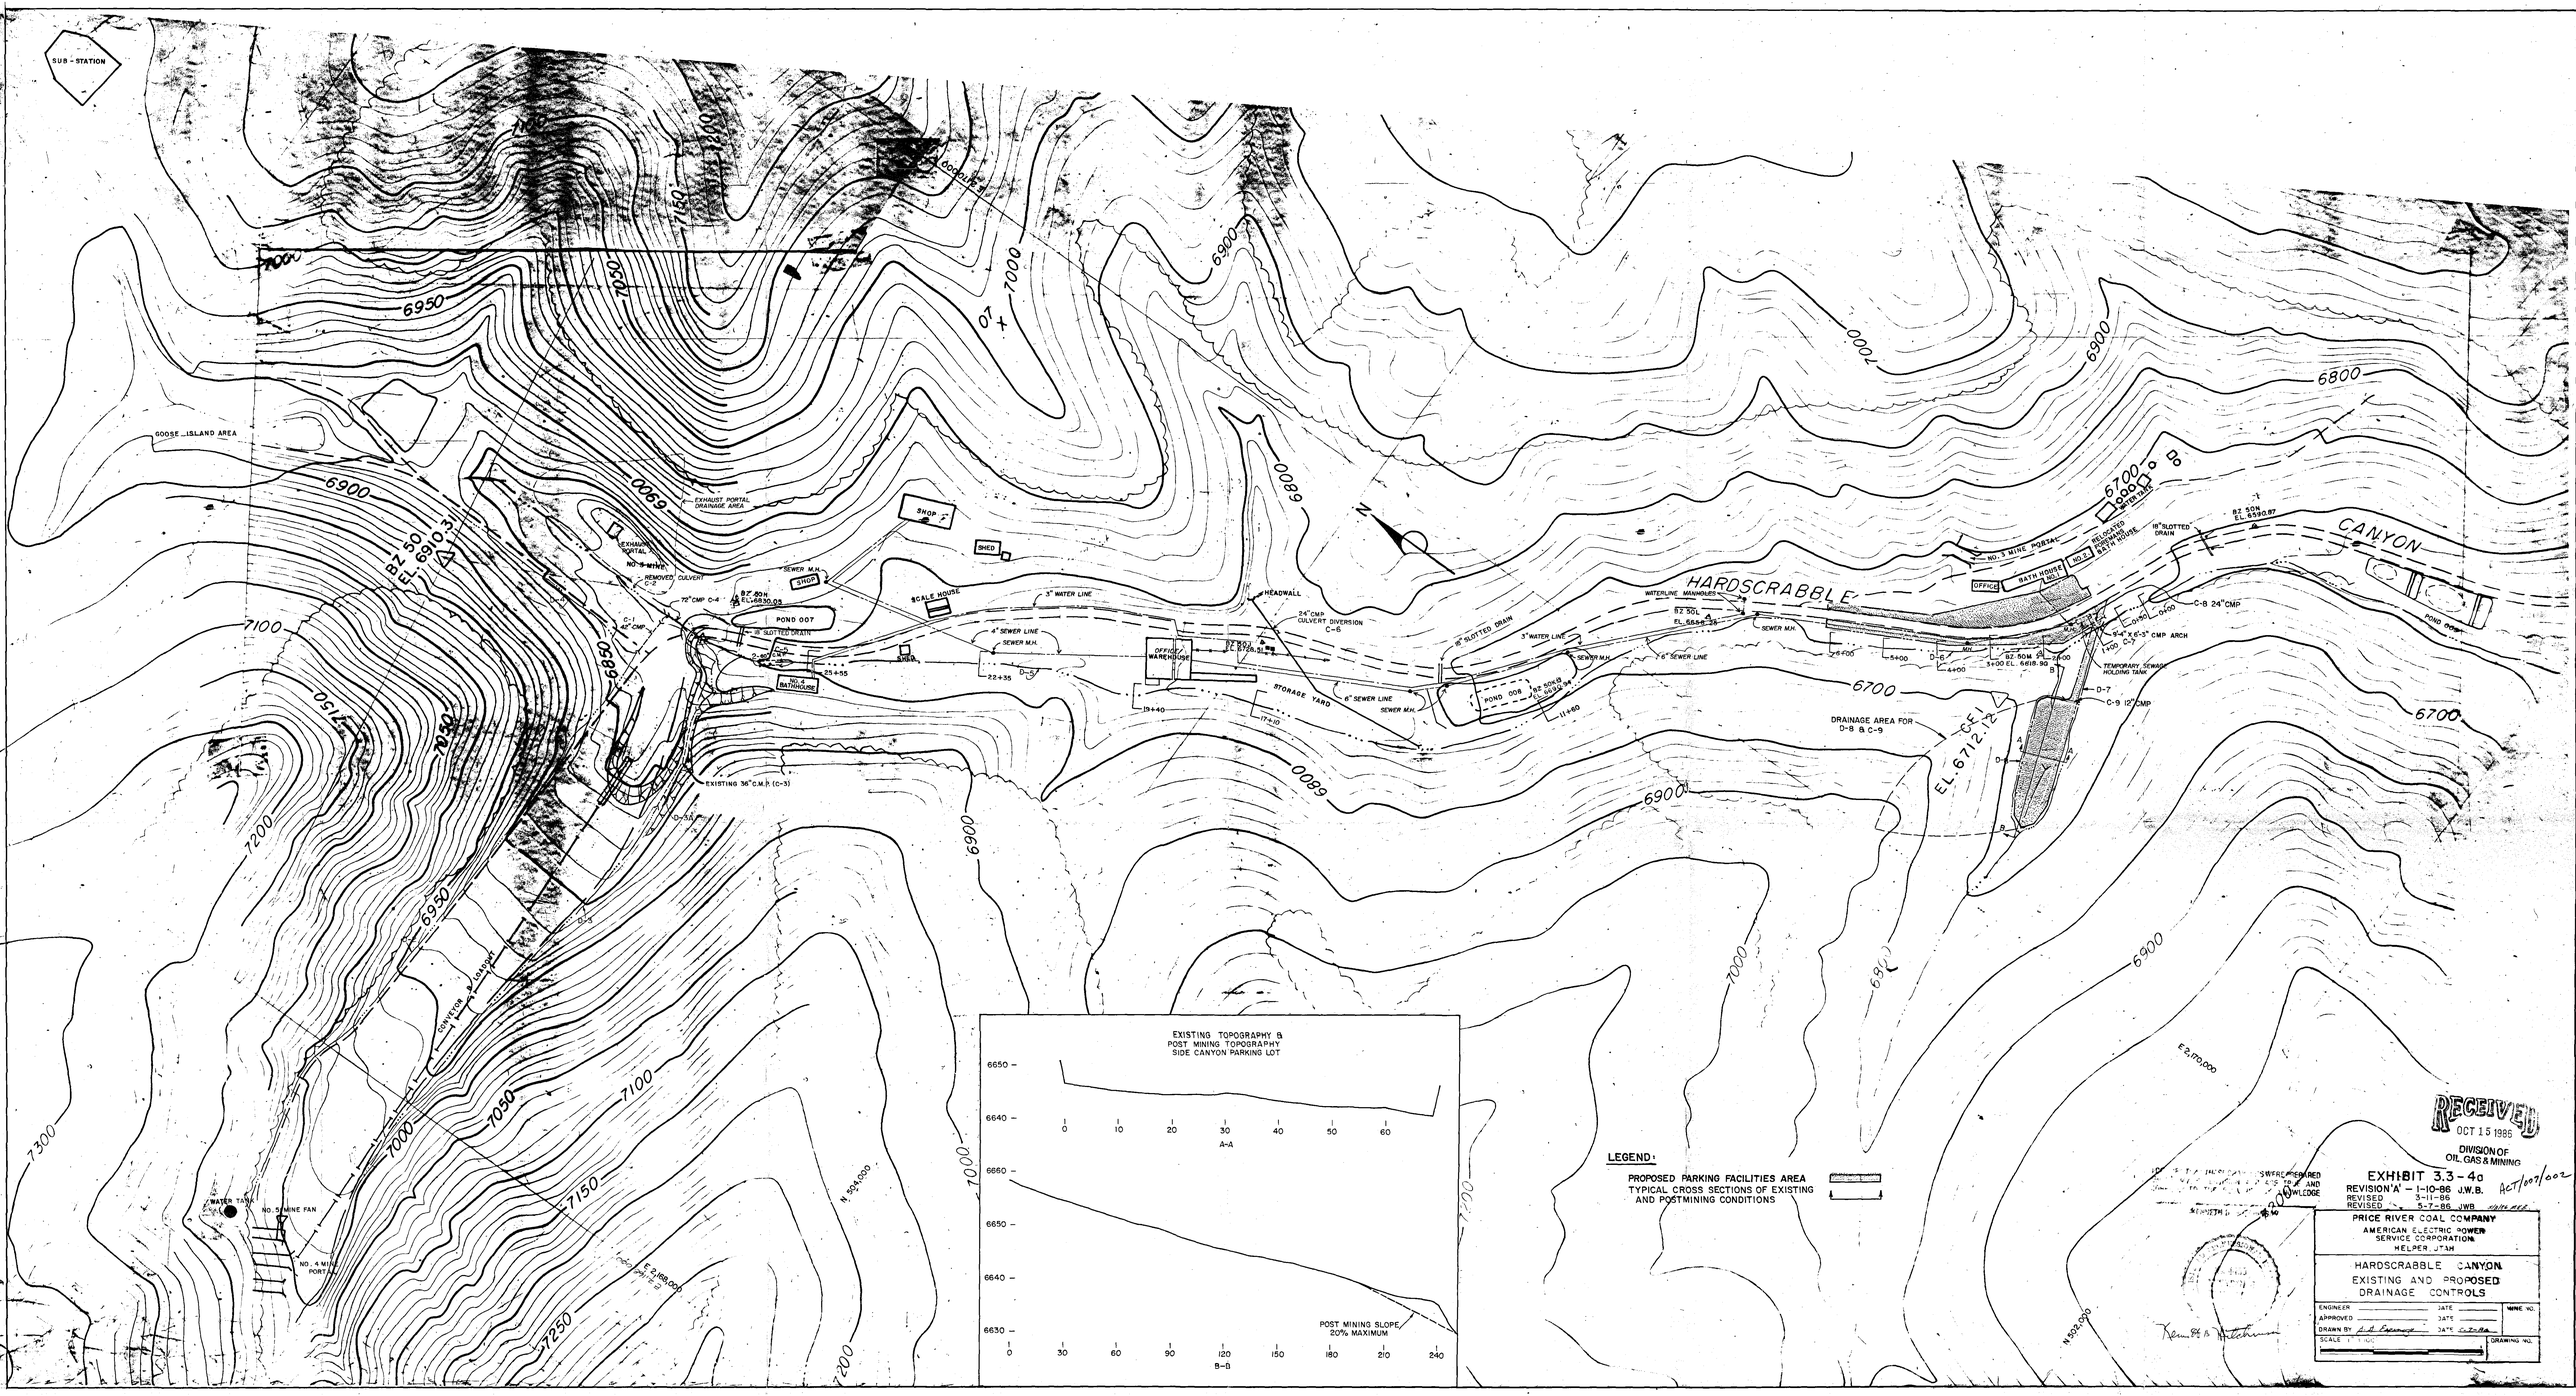
SUB-STATION
GOOSE ISLAND AREA
EXHAUST PORTAL DRAINAGE AREA
SHOP
SHED
SCALE HOUSE
POND 007
OFFICE WAREHOUSE
STORAGE YARD
HEADWALL
24" CMP CULVERT DIVERSION C-6
HARDSCRABBLE
CANYON
OFFICE
BATH HOUSE
TEMPORARY SEWAGE HOLDING TANK
DRAINAGE AREA FOR D-8 & C-9
EXISTING 36" C.M.P. (C-3)
CONVEYOR & LOADOUT
WATER TANK
NO. 5 MINE FAN
NO. 4 MINE PORTAL
EXISTING TOPOGRAPHY & POST MINING TOPOGRAPHY SIDE CANYON PARKING LOT
A-A
B-B
POST MINING SLOPE 20% MAXIMUM
LEGEND:
PROPOSED PARKING FACILITIES AREA
TYPICAL CROSS SECTIONS OF EXISTING AND POSTMINING CONDITIONS
RECEIVED
OCT 15 1986
DIVISION OF OIL, GAS & MINING
EXHIBIT 3.3-4a
REVISION 'A' - 1-10-86 J.W.B.
REVISED 3-11-86
REVISED 5-7-86 JWB
ACT/007/002
PRICE RIVER COAL COMPANY
AMERICAN ELECTRIC POWER SERVICE CORPORATION
HELPER, UTAH
HARDSCRABBLE CANYON
EXISTING AND PROPOSED DRAINAGE CONTROLS
ENGINEER
APPROVED
DRAWN BY
SCALE
DATE
MINE NO.
DRAWING NO.