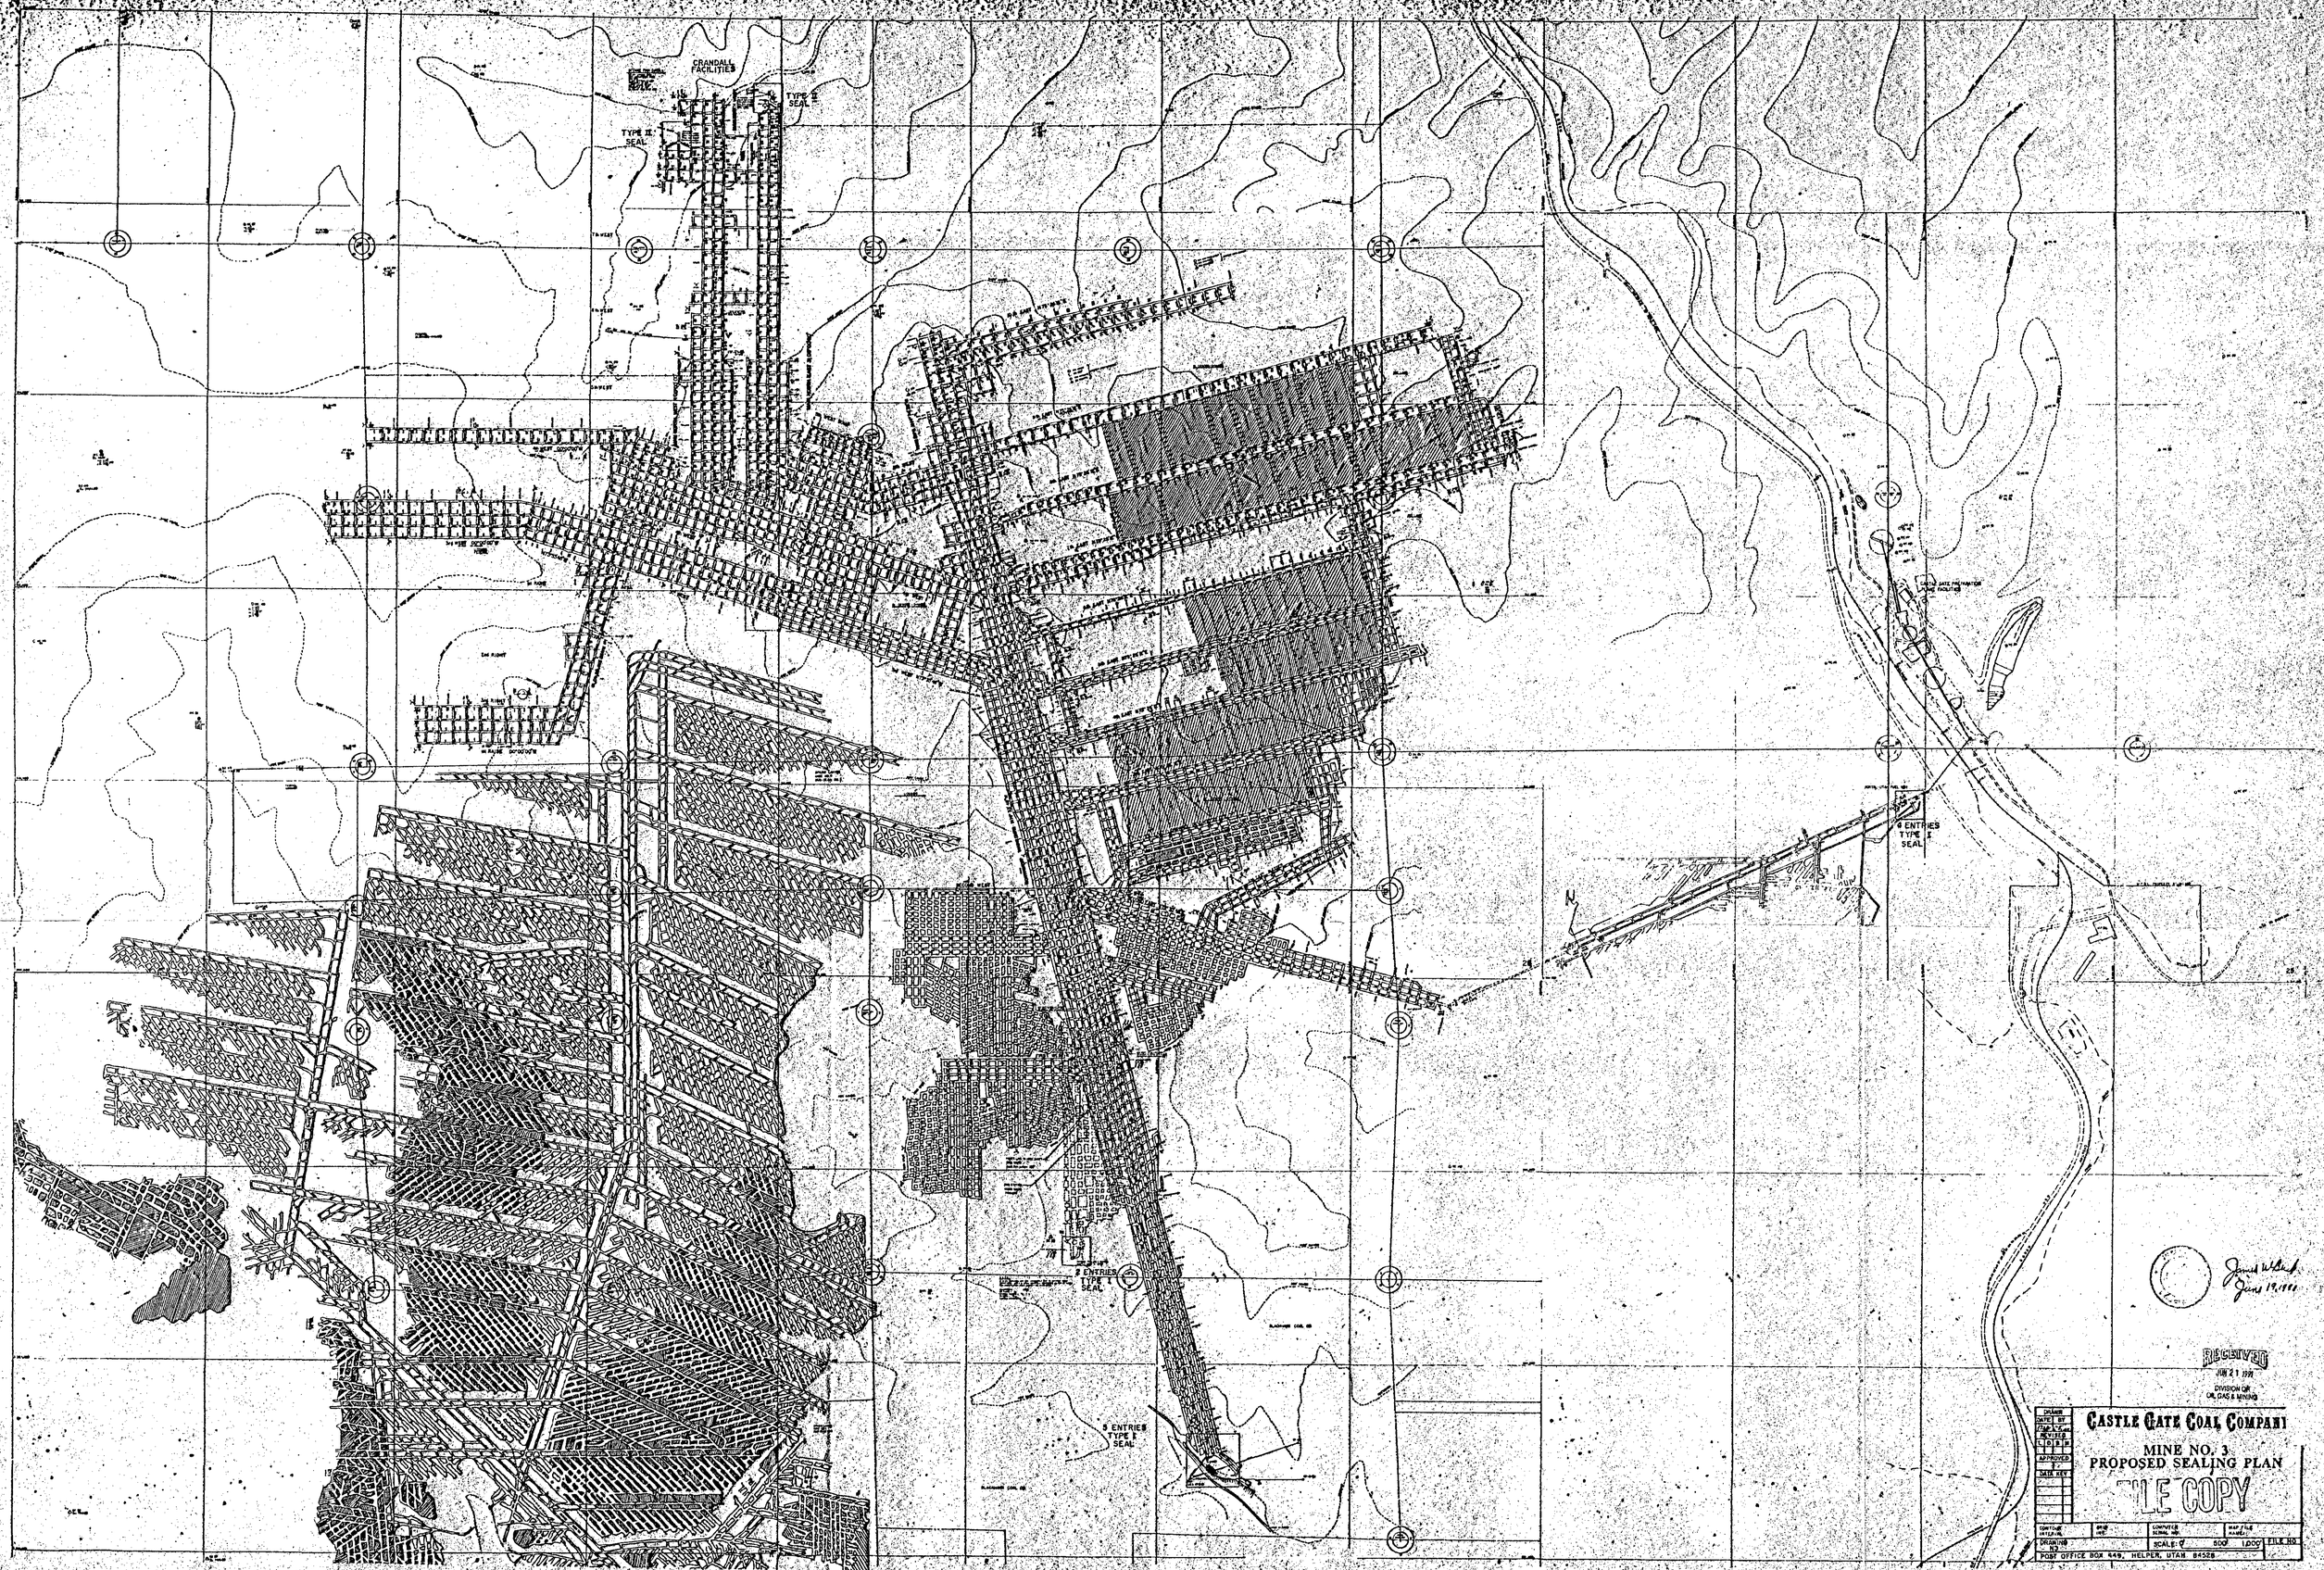
CRANDALL FACILITIES
TYPE II SEAL
TYPE II SEAL
6 ENTRIES TYPE I SEAL
2 ENTRIES TYPE I SEAL
5 ENTRIES TYPE I SEAL
N
RECEIVED
JUN 21 1991
DIVISION OF OIL, GAS & MINING
CASTLE GATE COAL COMPANY
MINE NO. 3
PROPOSED SEALING PLAN
FILE COPY
DRAWN
DATE
BY
REVISED
APPROVED
DATE REV
CONTOUR INTERVAL
MINE MAP
COMPUTER SERIAL NO.
MAP FILE NAME
DRAWING NO.
SCALE: 1" 500' 1,000'
FILE NO.
POST OFFICE BOX 449, HELPER, UTAH 84526