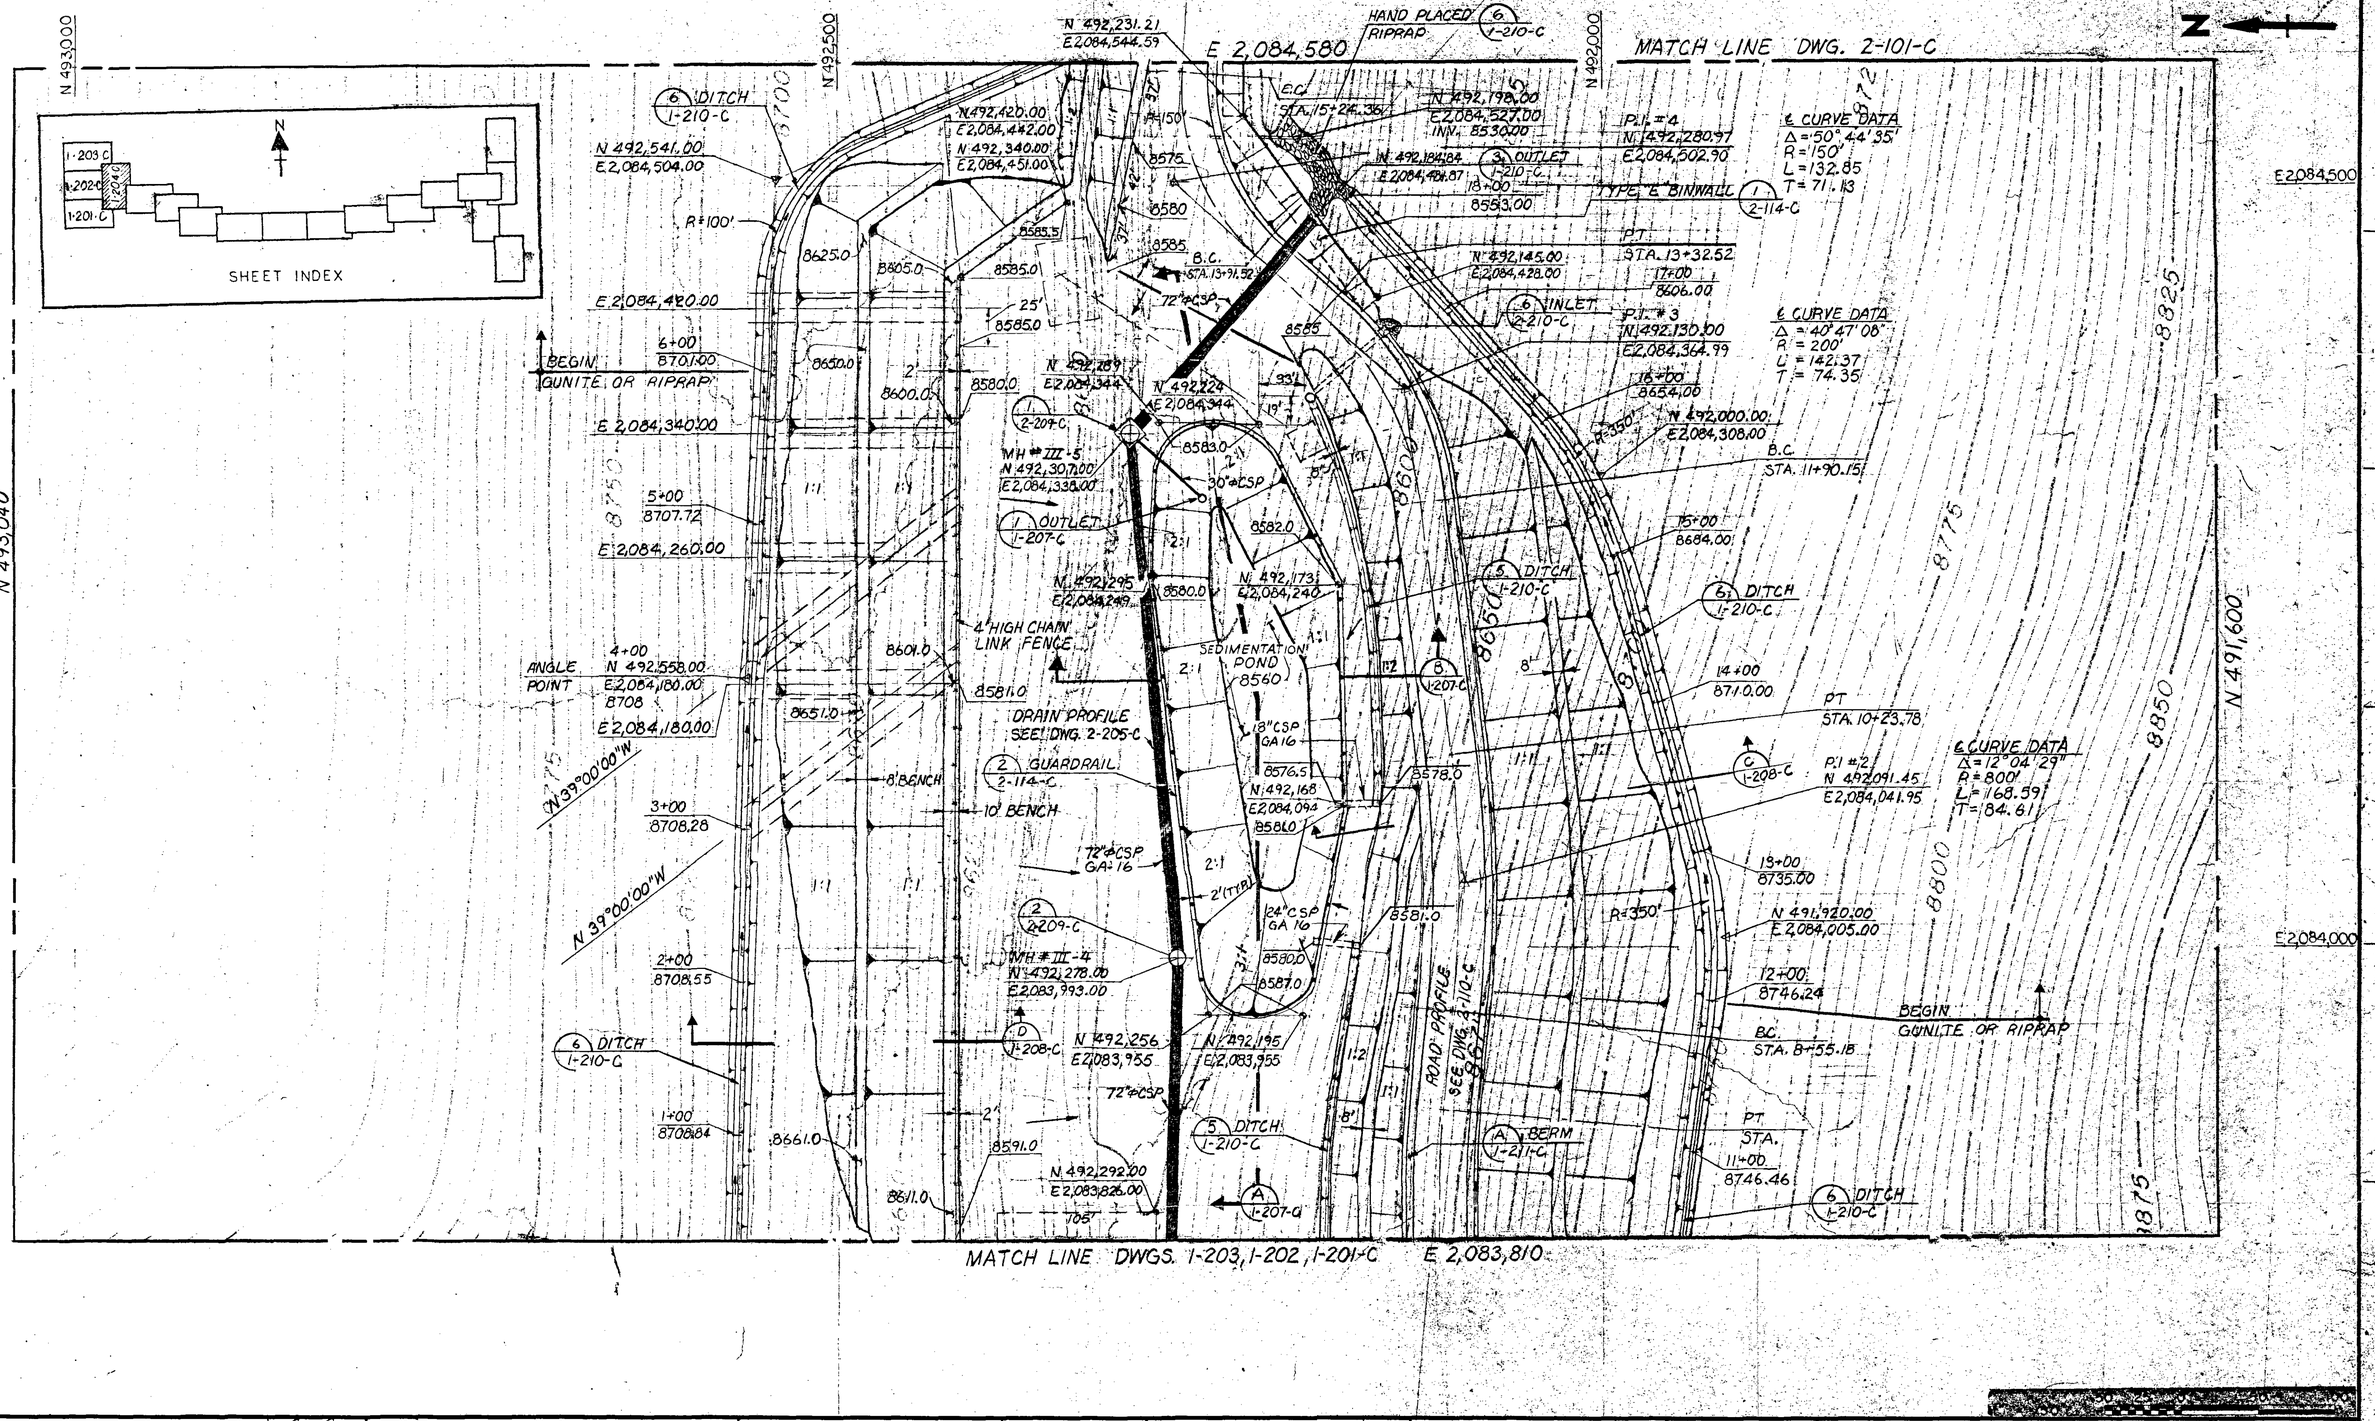

NO.	DATE	REVISION	BY	CHK	APP.	APP.
A	2-22-80	ISSUED FOR SEDIMENTATION POND DESIGN ONLY				

NOTES

DESCRIPTION — COST ACCOUNT

WORK COVERED BY THIS DRAWING CHARGED TO COST ACCOUNT ABOVE

CONSTRUCTION APPROVAL

APPROVAL	DATE
M Phillips	2-22-80

SCALE: 1"=50'-0"	DATE
DESIGNED BY B. YELDA	2-12-80
DRAWN BY W.O. HENDERSON	2-19-80
CHECKED BY A.J. LEE	2-21-80
APPROVED BY William J. Lee	2-22-80
APPROVED BY	2-22-80

INFORMATION CONFIDENTIAL: ALL PLANS, DRAWINGS, SPECIFICATIONS AND/OR INFORMATION FURNISHED HEREWITH ARE AND SHALL REMAIN THE PROPERTY OF KAISER ENGINEERS, AND SHALL BE HELD CONFIDENTIAL AND SHALL NOT BE USED FOR ANY PURPOSE OR PURPOSES OTHER THAN THOSE FOR WHICH THEY HAVE BEEN SUPPLIED AND PREPARED.

PROFESSIONAL SEAL

REGISTERED PROFESSIONAL ENGINEER NO. 5157 MICHAEL D. PHILLIPS STATE OF UTAH

COASTAL STATES ENERGY COMPANY
SKYLINE PROJECT

PORTAL SURFACE FACILITIES
ROUGH GRADING & DRAINAGE PLAN

KAISER ENGINEERS — KAISER ENGINEERS, INC. 300 LAKESIDE DRIVE, OAKLAND, CALIFORNIA 94604

JOB No. 78097

DWG. No. 1-204-C — REVISION R-A

MAP OR FIGURE NO. 3-42

1/29/80