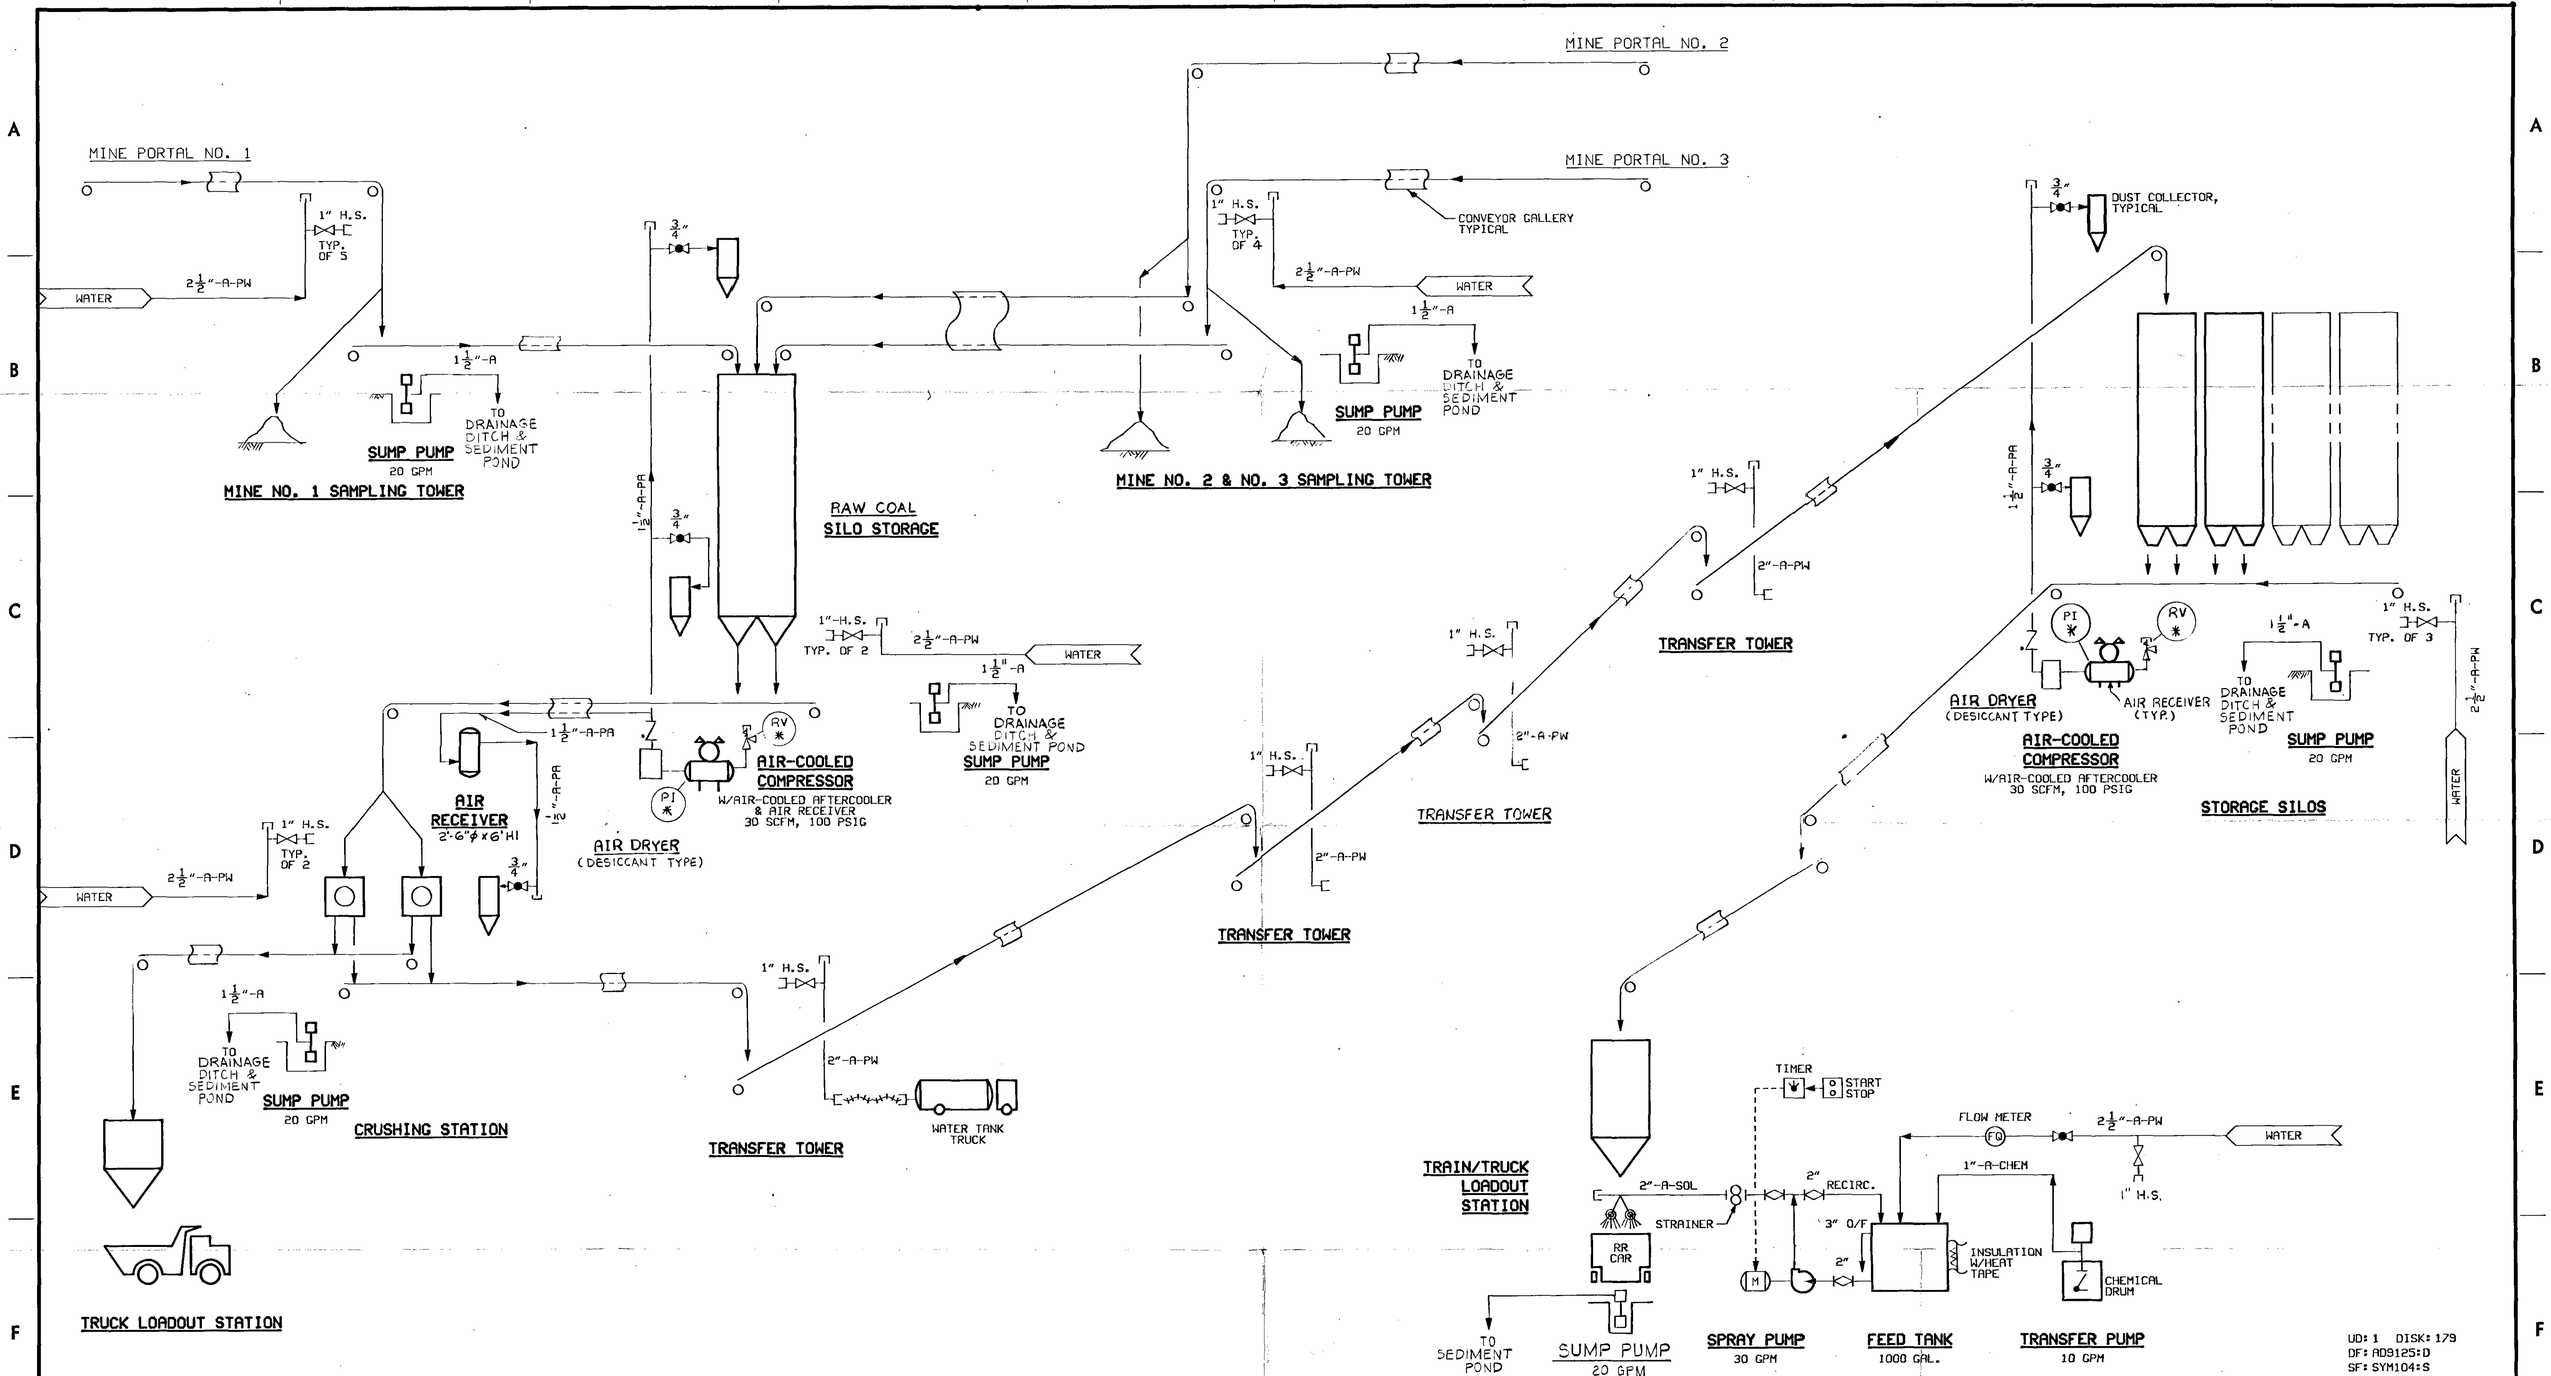

NO.	DATE	REVISION	BY/CHK	APP.	APP.
1	2/11/80	ADDED DRAINAGE TO SEDIMENT POND.	EB/HP	HP	

1. FOR PIPING LEGEND & NOTES, SEE DWG. NO. 101-P/

NOTES

DESCRIPTION — COST ACCOUNT

WORK COVERED BY THIS DRAWING CHARGED TO COST ACCOUNT ABOVE

CONSTRUCTION APPROVAL

APPROVAL	DATE
M D Phillips	9/28/79

SCALE:	NONE	DATE
DESIGNED BY	ESWANG	9-6-79
DRAWN BY	ADS	9-10-79
CHECKED BY	H L Crooks	9/19/79
APPROVED BY	ESWANG	9-24-79
APPROVED BY	Will B Lewis	9-28-79

INFORMATION CONFIDENTIAL: ALL PLANS, DRAWINGS, SPECIFICATIONS AND/OR INFORMATION FURNISHED HEREWITH ARE AND SHALL REMAIN THE PROPERTY OF KAISER ENGINEERS, AND SHALL BE HELD CONFIDENTIAL AND SHALL NOT BE USED FOR ANY PURPOSE OR PURPOSES OTHER THAN THOSE FOR WHICH THEY HAVE BEEN SUPPLIED AND PREPARED.

PROFESSIONAL SEAL

COASTAL STATES ENERGY COMPANY
SKYLINE PROJECT

DUST SUPPRESSION & UTILITIES
PIPING SCHEMATICS

KAISER ENGINEERS — KAISER ENGINEERS, INC. 300 LAKESIDE DRIVE — P.O. BOX 23219 OAKLAND, CALIFORNIA 94623

JOB No. 78097

DWG. No. 102-P — REVISION R-1

MAP OR FIGURE NO. 3-32